




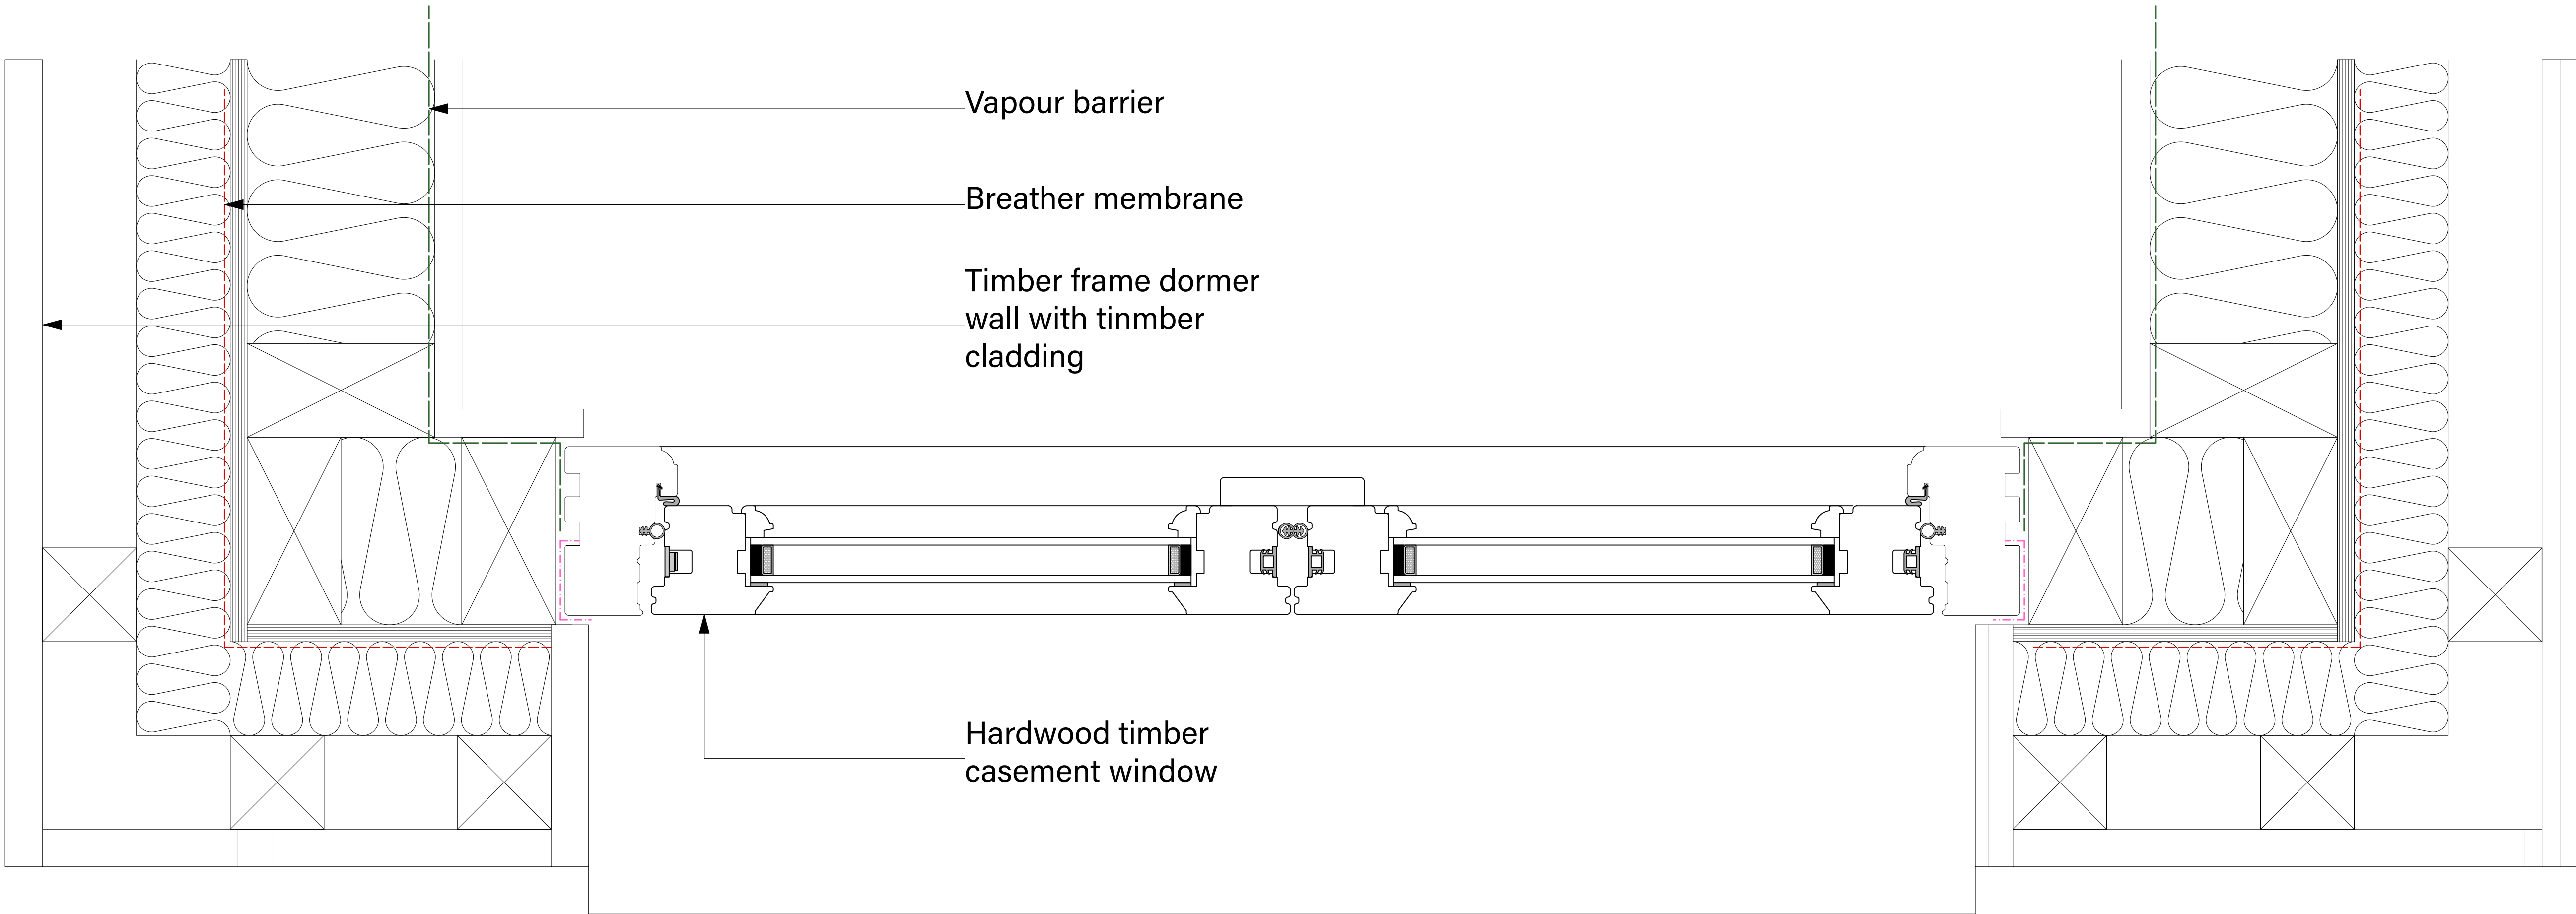

SECTION A-A
scale 1:2

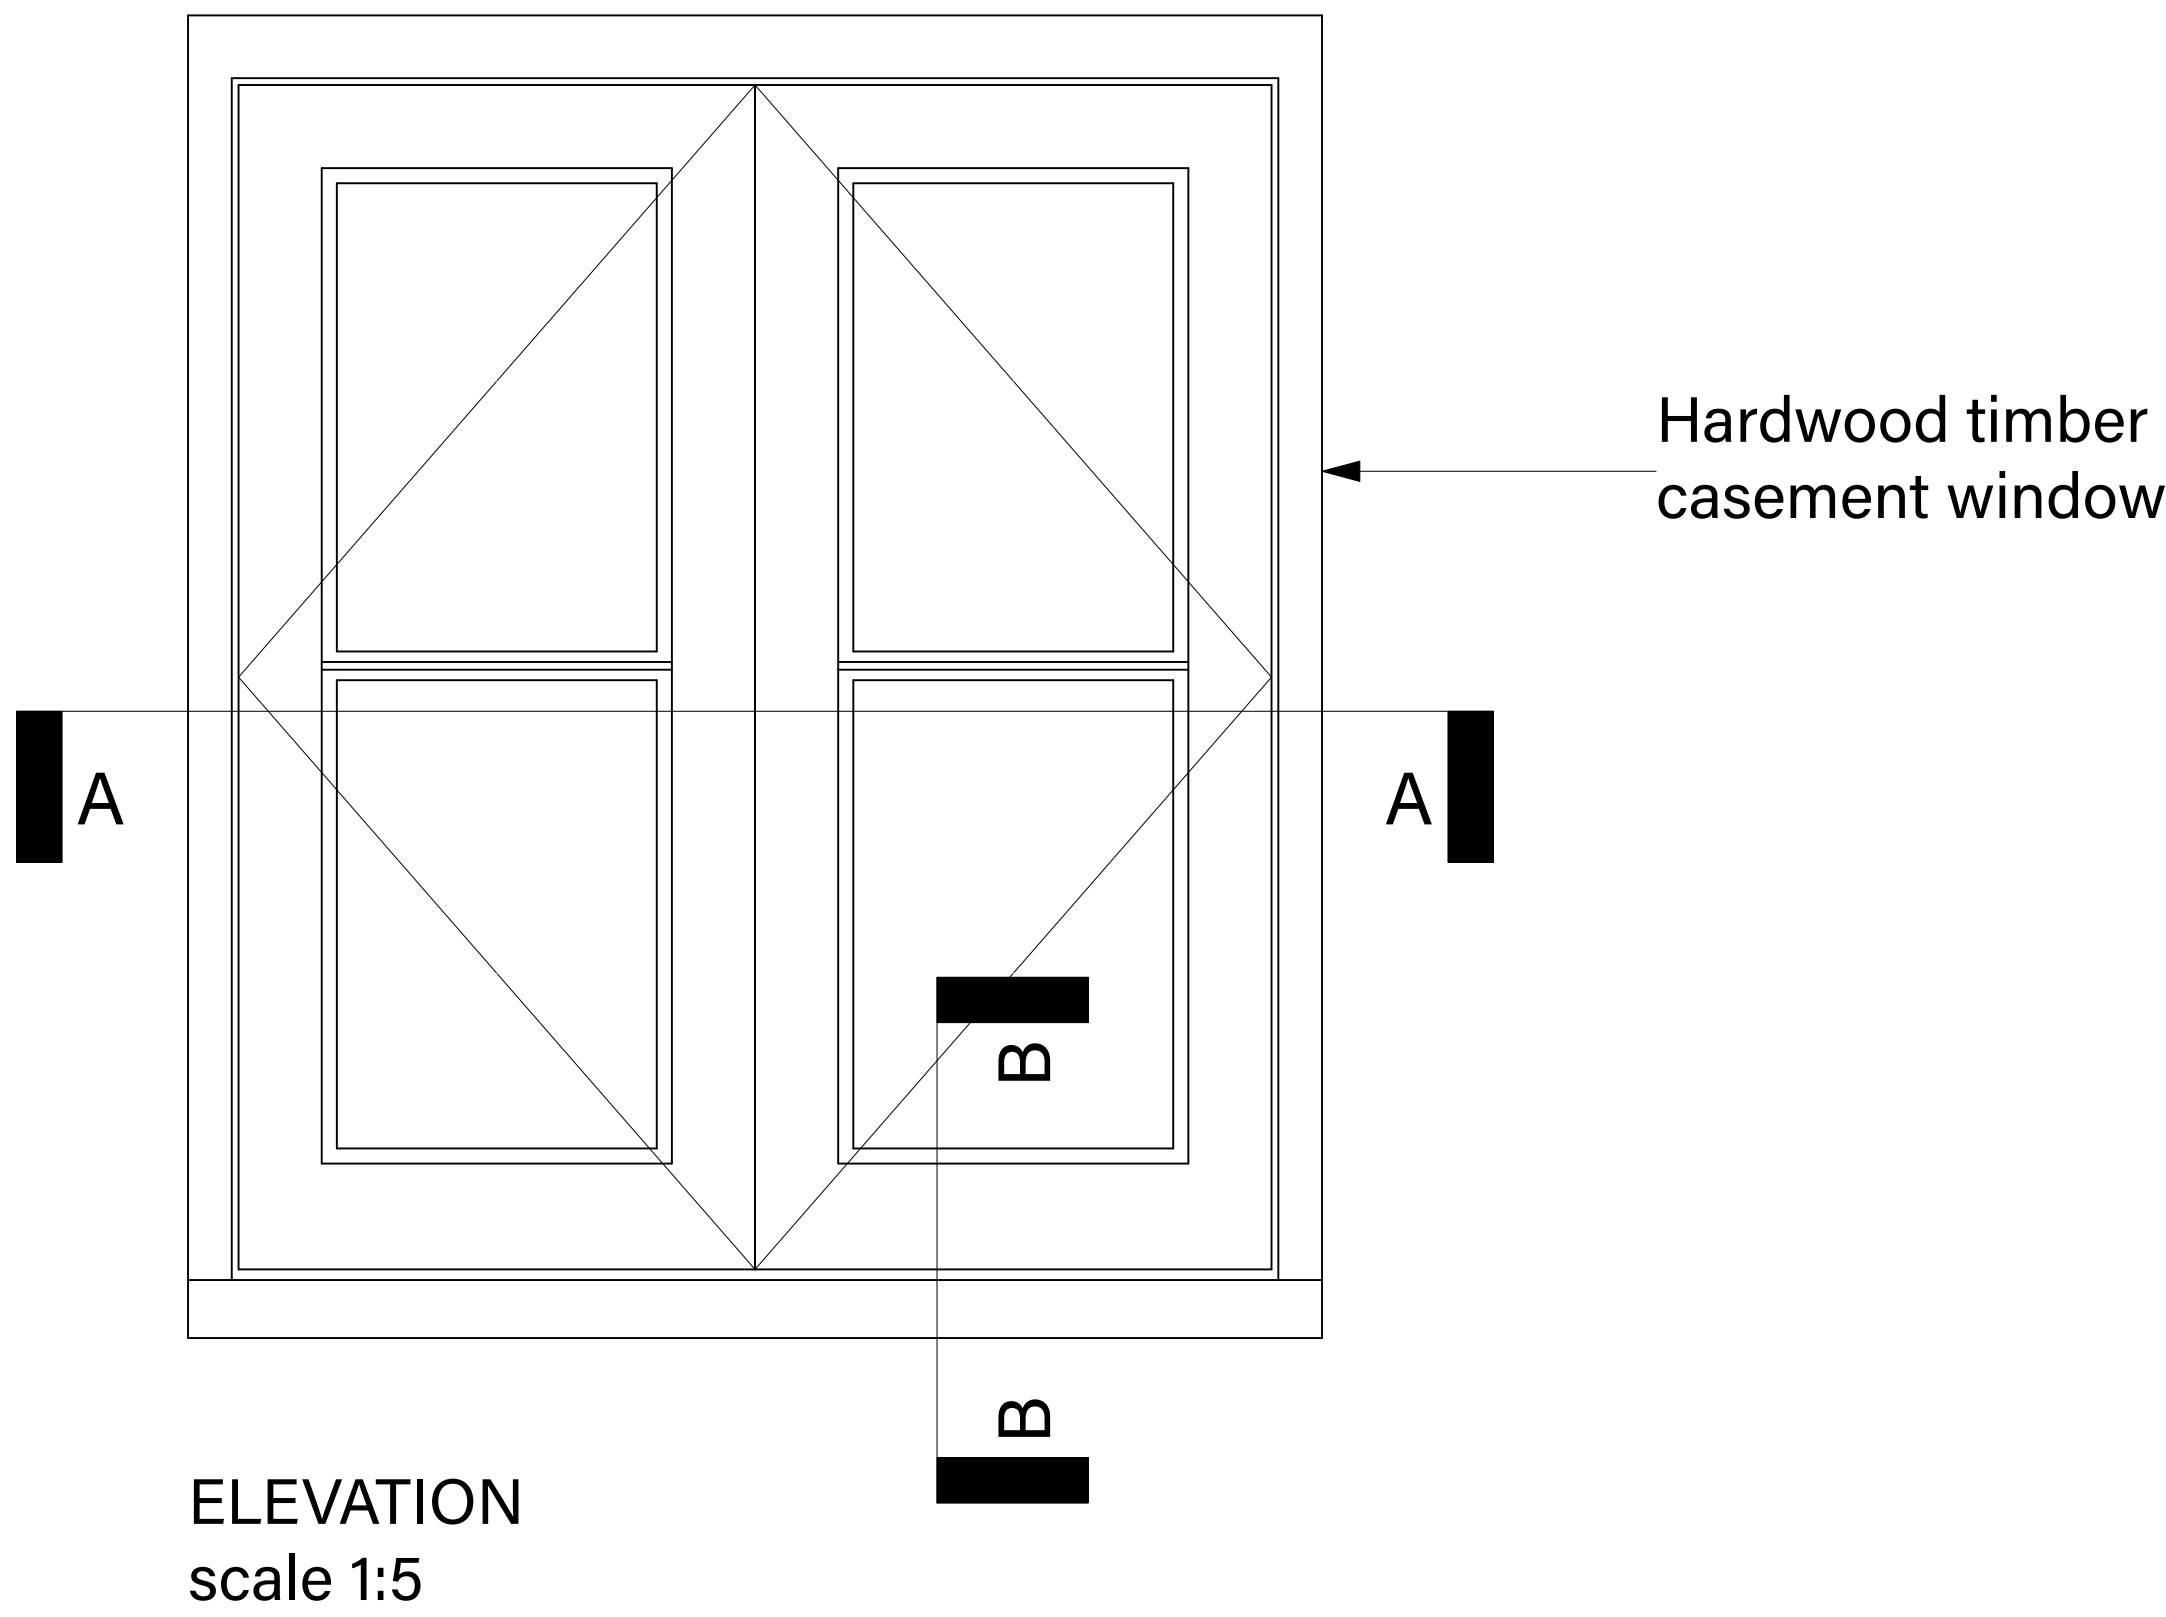

ELEVATION
scale 1:5

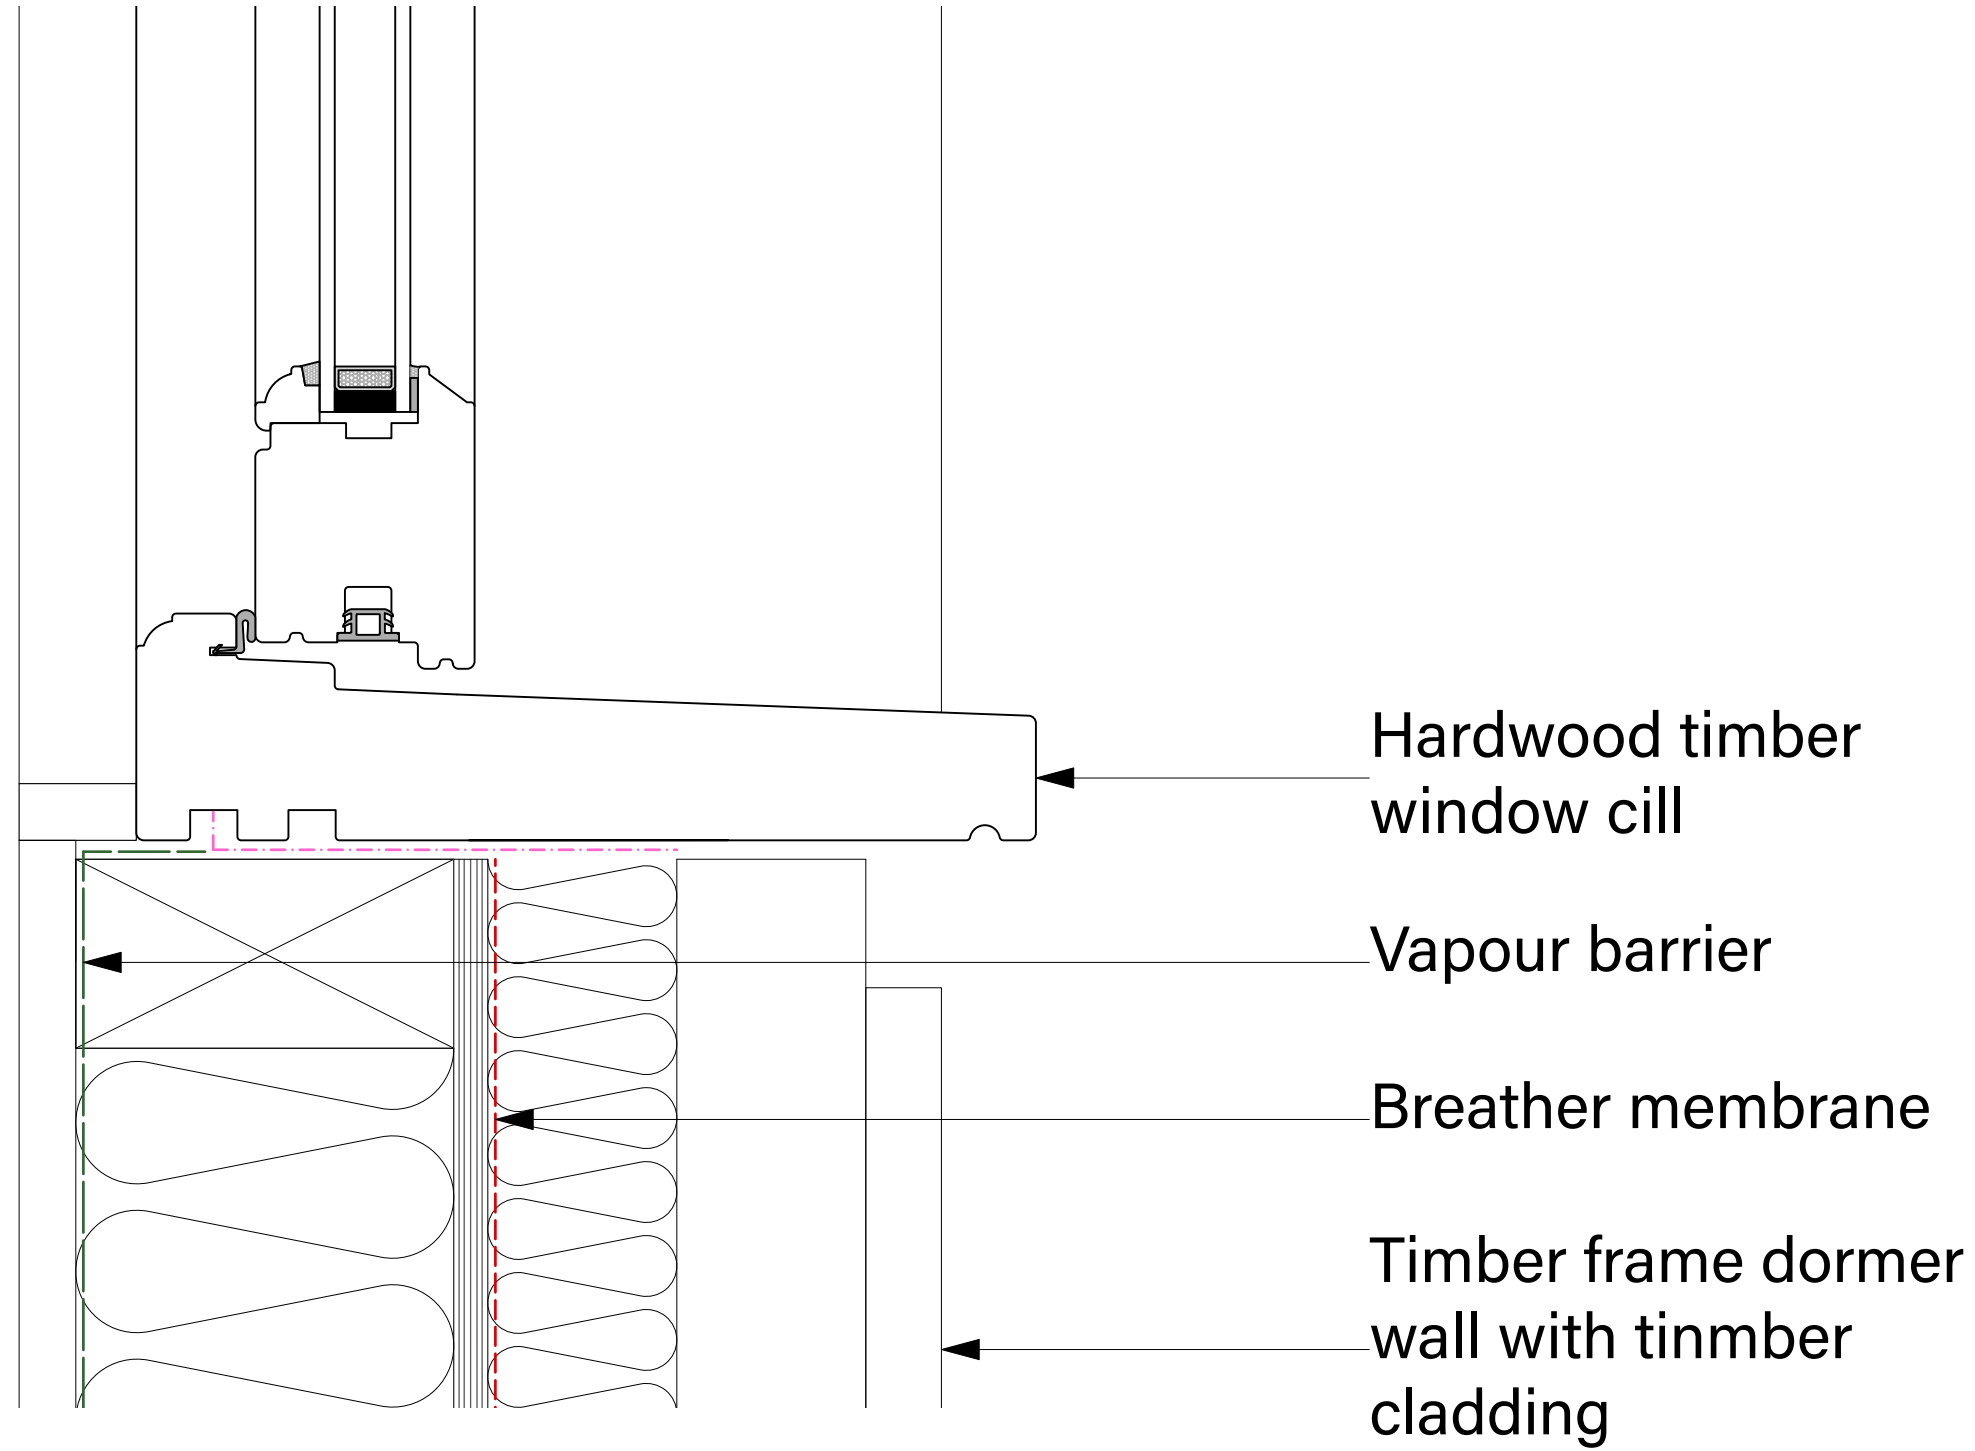

SECTION B-B
scale 1:2

NOTES:

- ALL STRUCTURE SHOWN INDICATIVELY. REFER TO STRUCTURAL ENGINEERS DRAWINGS AND SPECIFICATION FOR THE STRUCTURAL DESIGN.

- Key**
- Damp proof course
 - Damp proof membrane
 - Single ply membrane
 - Vapour control layer
 - EPDM airtightness membrane
 - Breather membrane

Notes:

Drawing to be read in conjunction with the Outline Specification and all other project drawings and documentation.

Rev	Date	Revision Note	By
Notes			
Do not scale from this drawing, use figured dimensions only.			
All structure shown indicatively and to structural engineers design and specification.			
Below ground drainageshown indicatively and to civil engineer's design and specification.			
Report any discrepancies to the drawing originator in writing upon discovery.			
Project Former Jones and Co Site			
Address Former Jones and Co Site, Rollestone Street, Salisbury, SP1 1ED			
Client Charles Hope Ltd			
Drawing Name Planning Condition 11 - Emergency Egress Casement Window			
Drawing Status FOR PLANNING CONDITIONS ONLY			
baron + baron architects.			
w. baronandbaronarchitects.co.uk e. studio@baronandbaronarchitects.co.uk t. (+44) 01262 611445			
Project No.	0092	CAD File Name	WORK_FORMER JONES SITE SALISBURY_STAGE 4 SITE BASE.rvt
DWG Date	07/03/2025	Drawing No.	
Sheet Size	ISO A1	Rev.	
Scale @ A1	1:5 / 1:2		0092-B+B-00-XX-DR-A-510-P00
Drawn	MJH	Checked	JB