


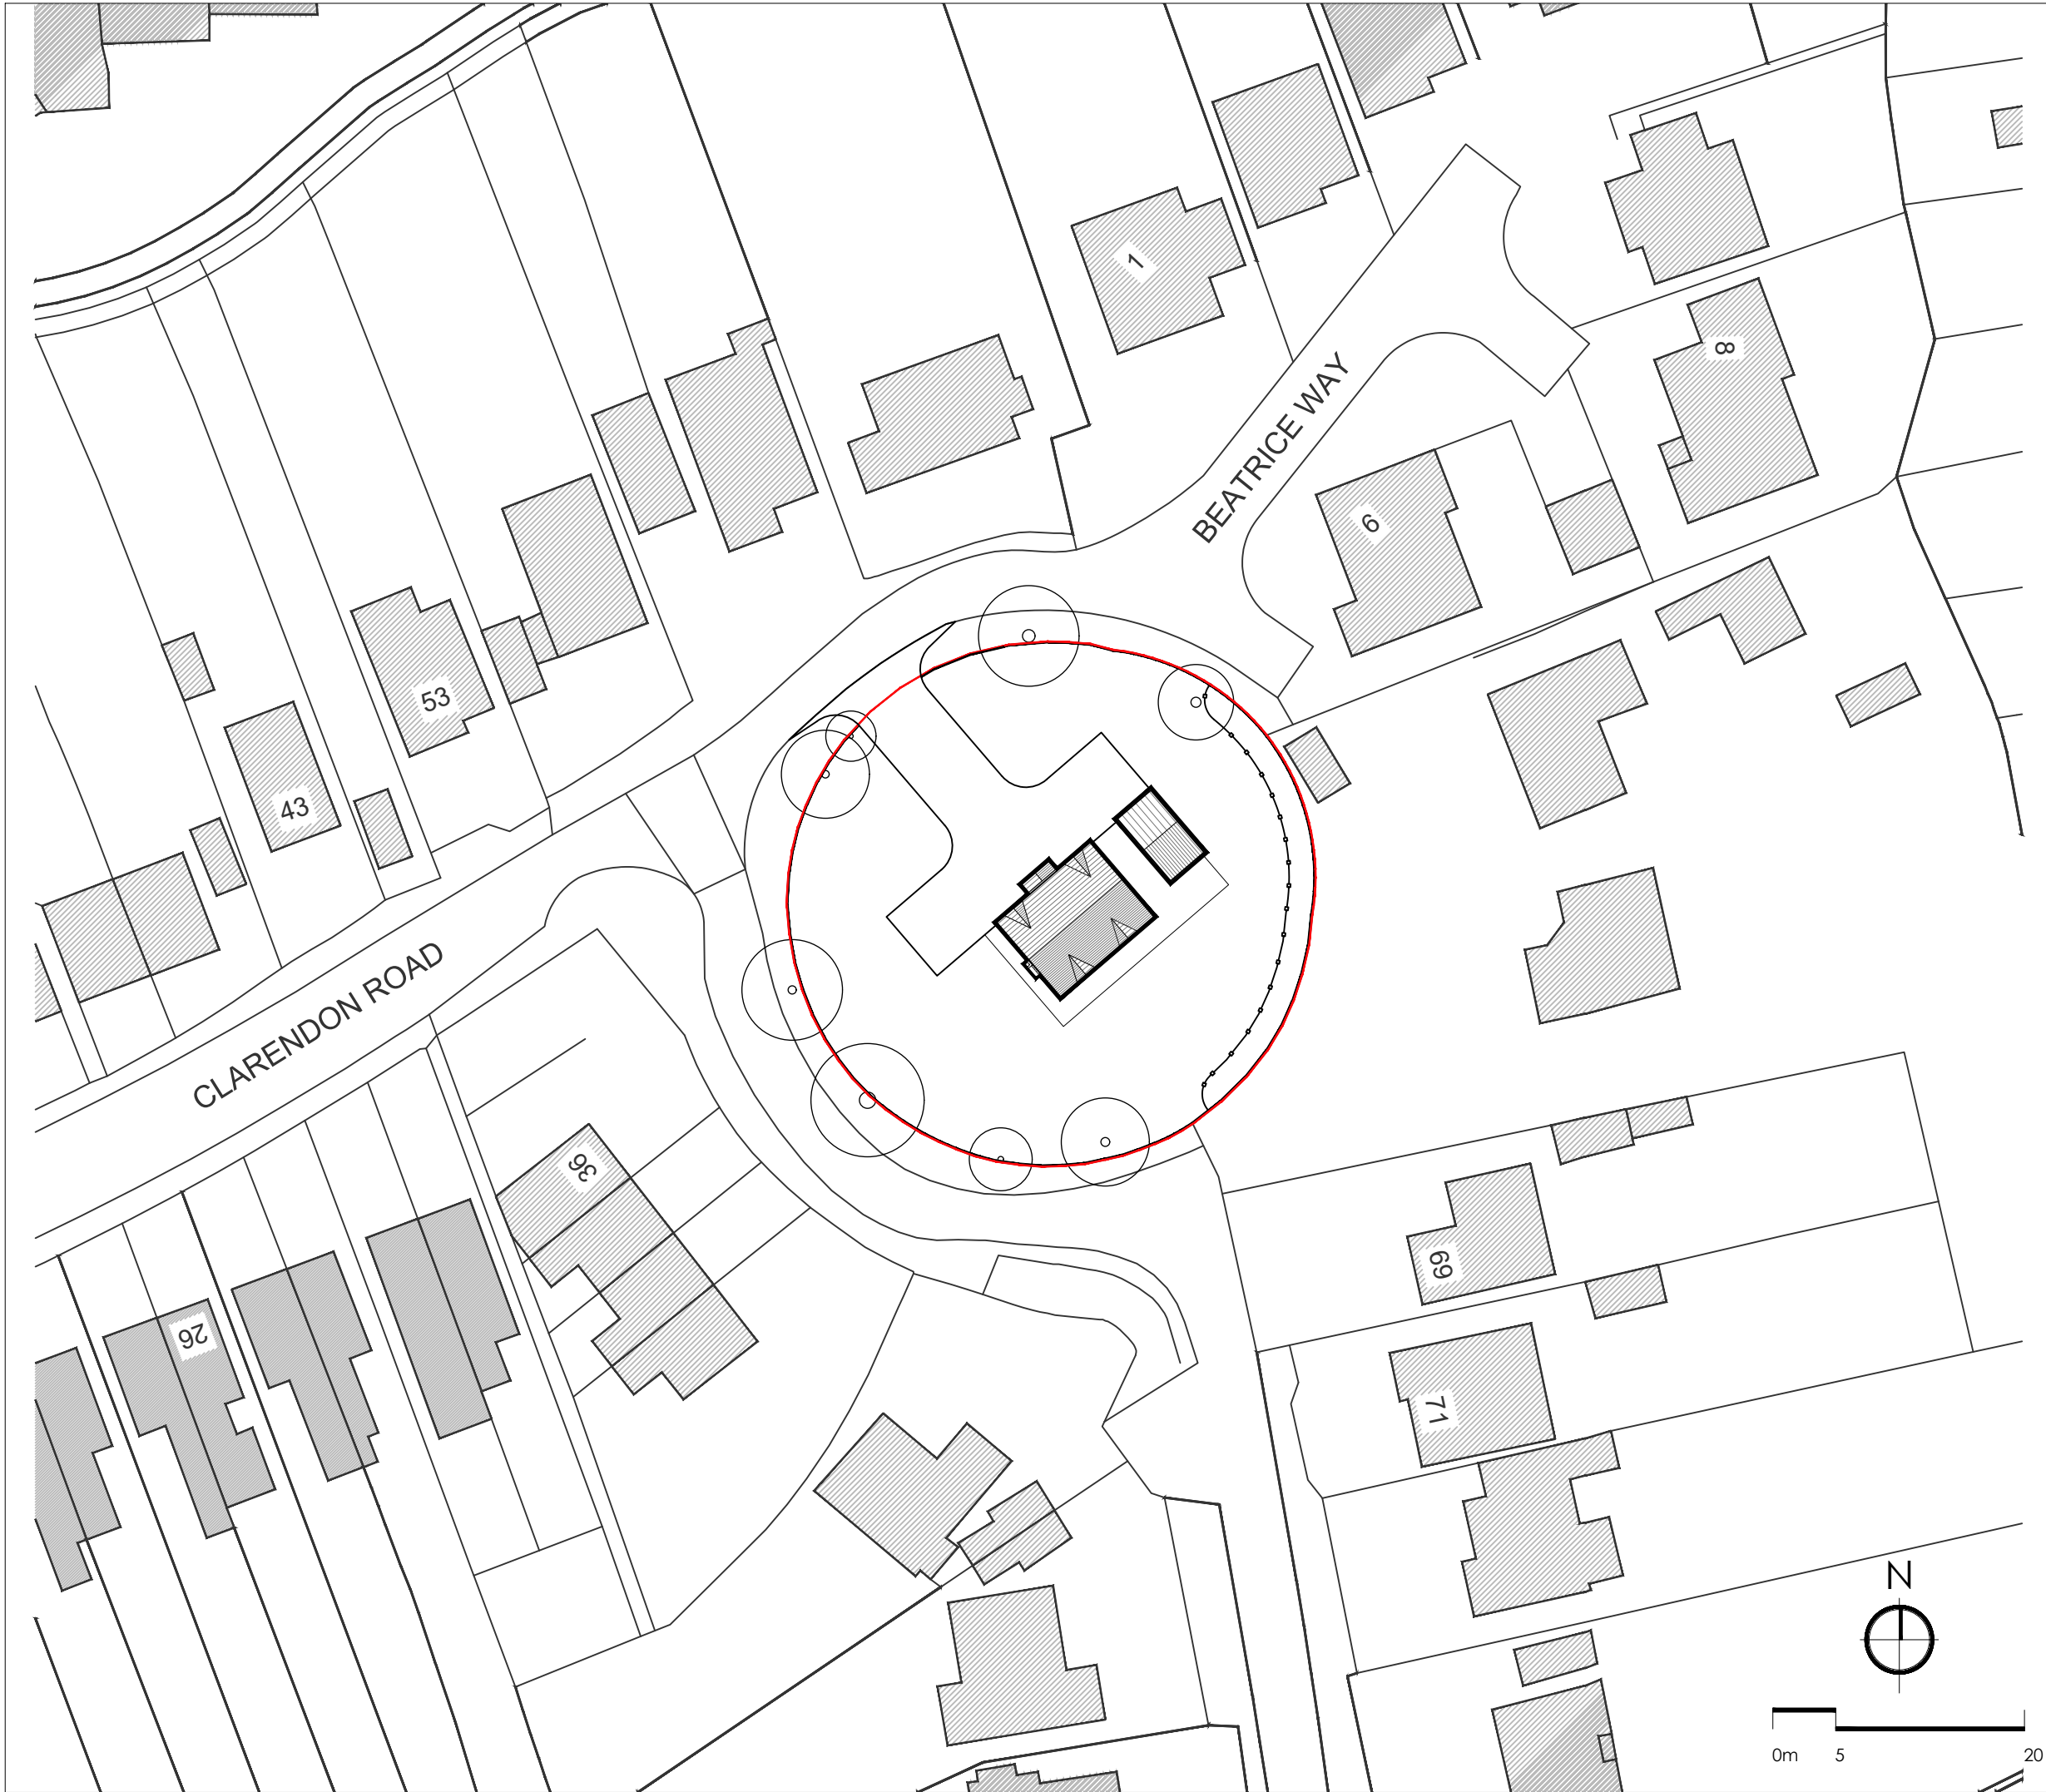

revisions	
Only figured dimensions are to be worked from.	
THIS DRAWING IS COPYRIGHT ©	
project	
OLD TENNIS COURTS CLARENDON ROAD TROWBRIDGE	
drawing name	
PROPOSED CONTEXT PLAN	
drawing no.	revision
1042/008	-
scale	paper size
1:500	A3
date	
24.04.2014	
drawn by	approved by
IM	--