


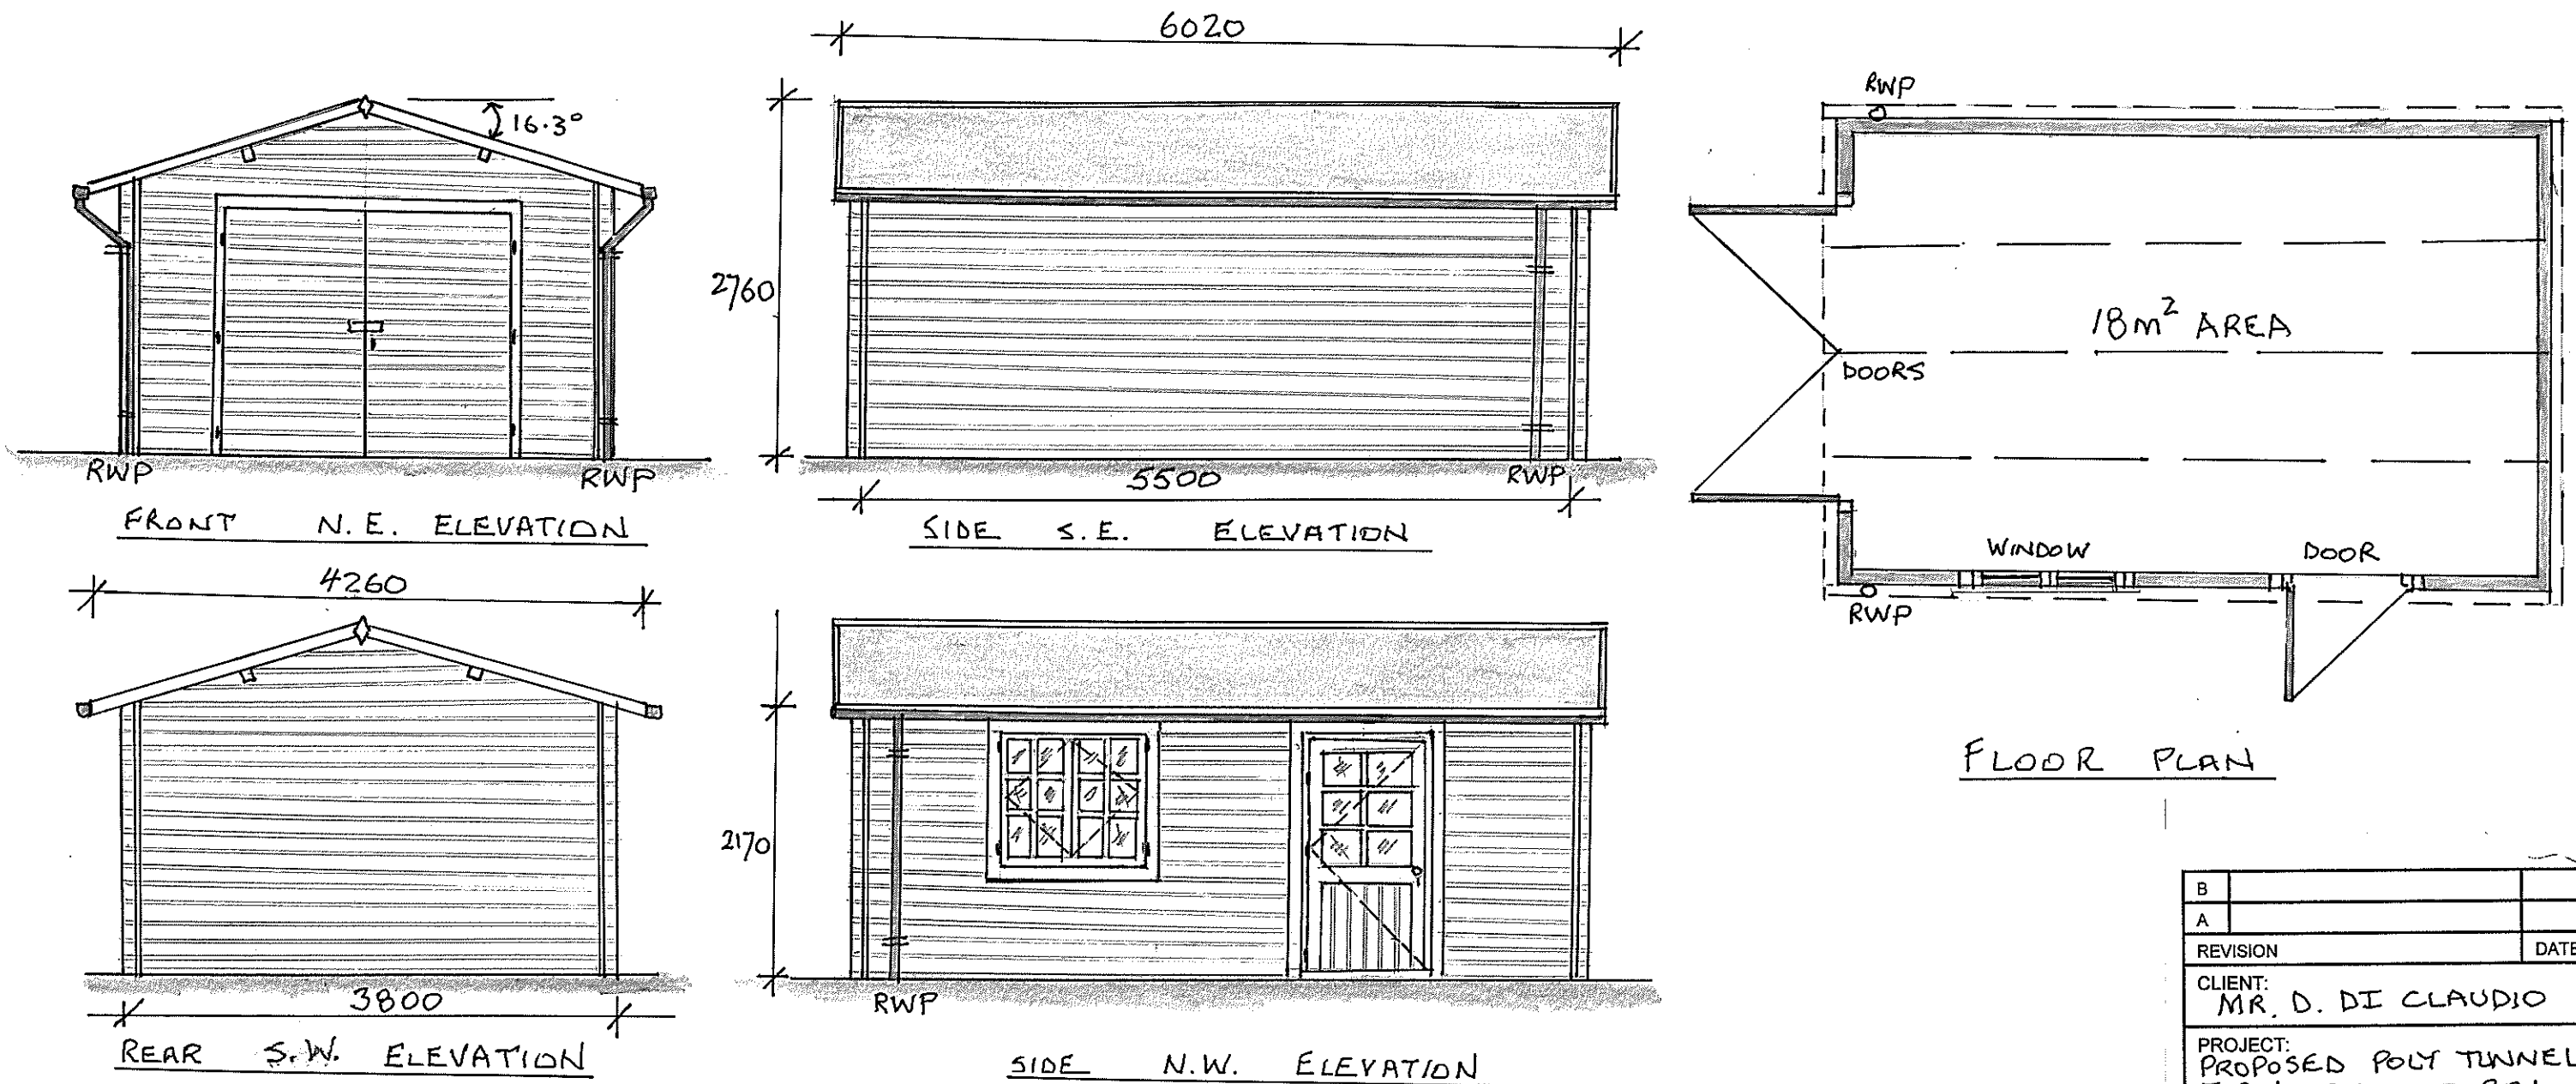

NOTES :-

Roof :- FELT SHINGLES COLOUR DARK BROWN

SIDE DOOR AND WINDOW :- TREATED WOOD CASEMENT, DOUBLE GLASS UNITS TO WINDOW SECURITY BARS INTERNALLY, DOOR TREATED WOOD DOUBLE GLASS SECURITY BARS AND SECURITY LOCKS.


GUTTERING AND DOWNPIPES :-

GUTTERING AND DOWNPIPES BROWN UPVC TO UNDER GROUND HOLDING TANK FOR IRRIGATION AND WATERING PLANTS.

CLADDING :- CLADDING TO BE TONGUE AND GROOVED 44 MM WALL LOGS TREATED SPRUCE.

FRONT DOORS :- TONGUE AND GROOVED SPRUCE, STIFFENED FOR SECURITY.

PROPOSED POTTING SHED AND GARDEN IMPLIMENTS STORAGE

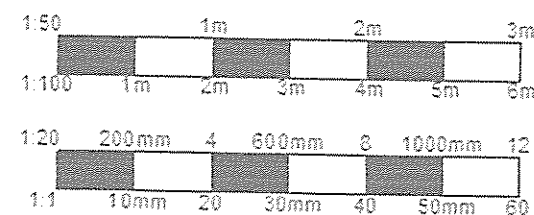

DRAWING A3 SIZE

B		
A		
REVISION		DATE
CLIENT: MR. D. DI CLAUDIO		
PROJECT: PROPOSED POLY TUNNEL FOR HORTICULTURAL PURPOSES AND A WOOD SHED FOR POTTING AND GARDEN IMPLIMENTS		
TITLE: TO THE REAR OF NO 1 PYE CORNER, BOX SN13 8ED		
DRAWN: R.J.R.		SCALES: 1:50
CHECKED:		
DATE: OCTOBER 25		
DRG. No. A1/25/11/01		REV:
A1 PLANNING SERVICES LTD. NO 16 STAINERS WAY, CEPEN PARK NORTH CHIPPENHAM WILTSHIRE TEL 01666 800002 SN14 6XT		