



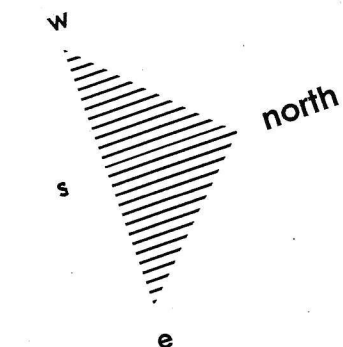

- | | | |
|----|-------------|--------------|
| 1 | Holly | To be felled |
| 2 | Sorbus | To be felled |
| 3 | Holly | To be felled |
| 4 | Apple | To be felled |
| 5 | Apple | |
| LS | Street lamp | |

MR. + MRS. W. HARVEY
 1. CHAIN LANE . WARMINSTER . BA12 9LT
 Site layout plan . existing

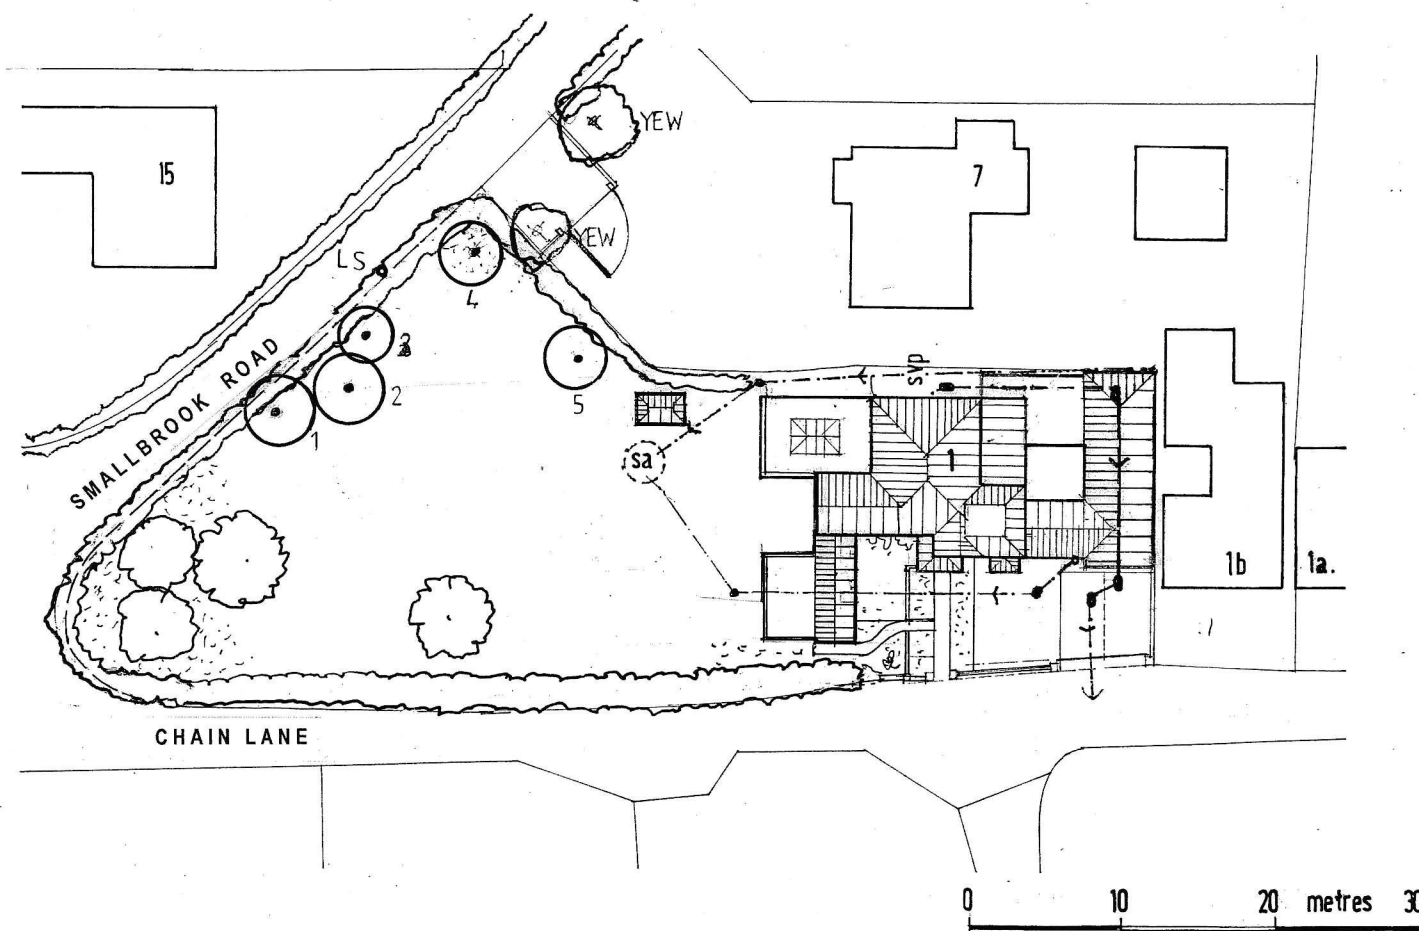

vaughan lipscombe
 architectural + planning
 boyers house . black horse lane . westbury leigh
 westbury . wiltshire . BA13 3SJ
 vaughanlipscombe@hotmail.co.uk

SCALE 1/ 500 . @ A4
 DATE OCTOBER 2025
 DWG VL.2025 /10 / 02