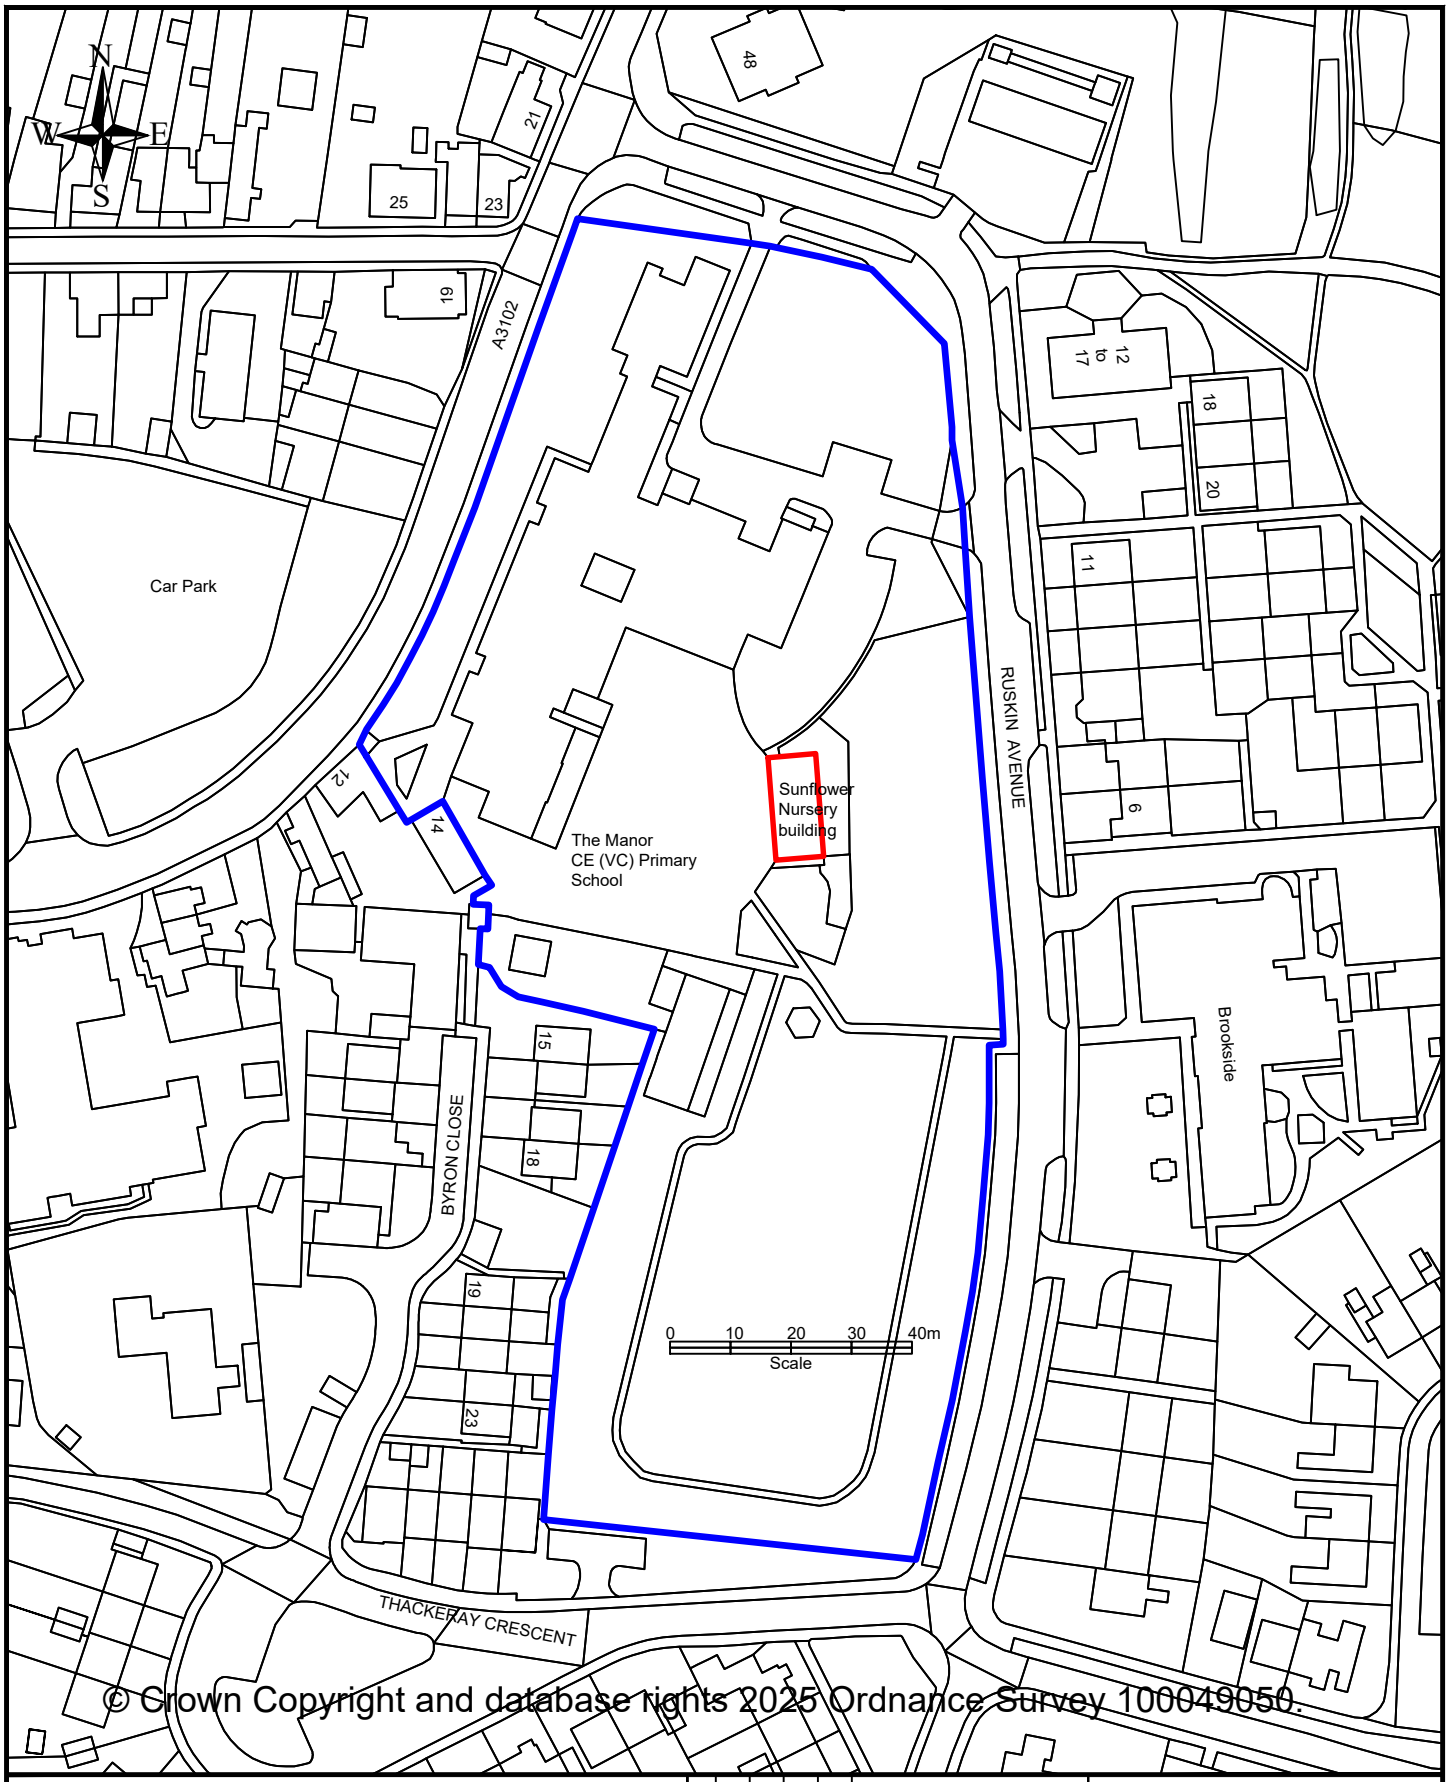


© Crown Copyright and database rights 2025 Ordnance Survey 100049050.

Wiltshire Council

NOTES:

REV	DATE	DRAWN	CHECK	APPRV	DESCRIPTION
J					
H					
G					
F					
E					
D					
C					
B					
A					
O	Sept 2025	PFS			Original

PROJECT:
Melksham
The Manor Primary School
Location Plan

DRAWING TITLE:
Sunflowers Mobile
for demolition

SCALES: 1:1250 @A4

DRAWING No.: REV: O

FILE REF: