
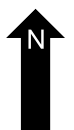
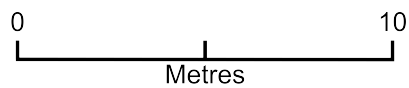


Site/Block Plan Hudson's Field Self service Dog Wash

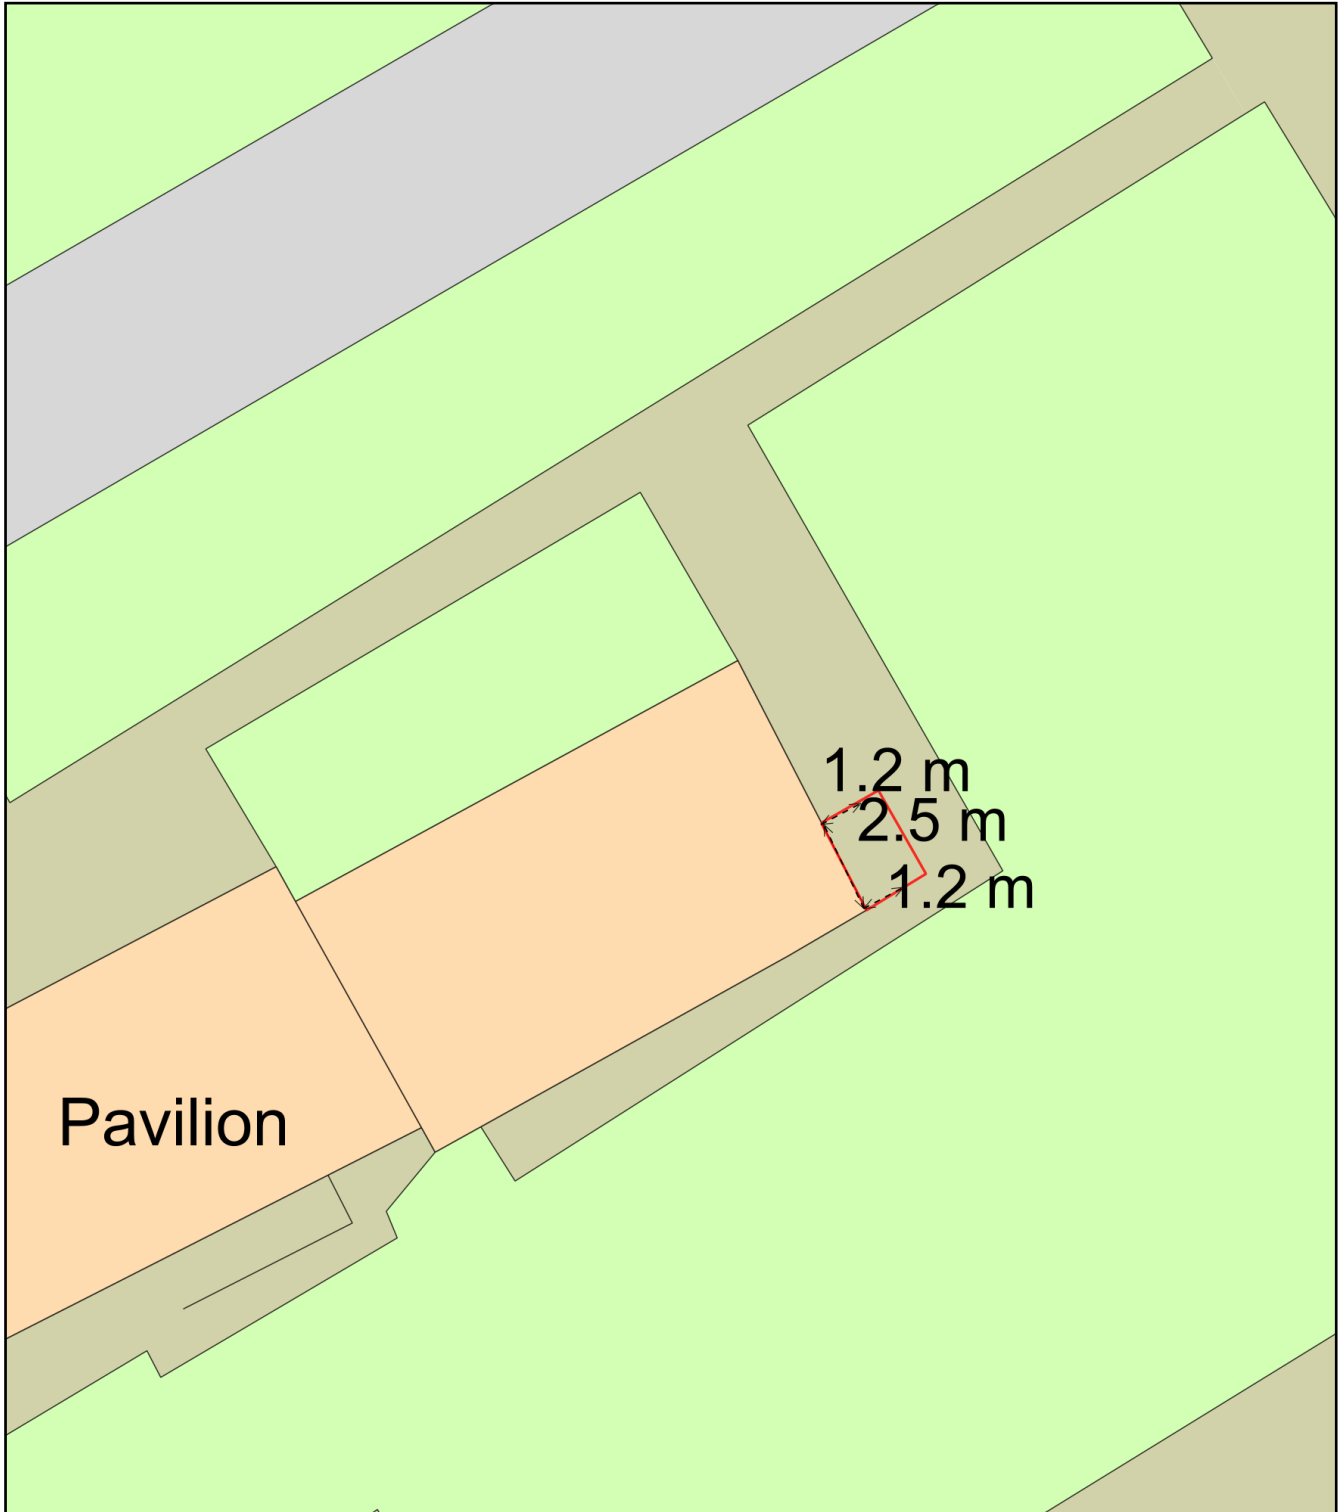

Plan Produced for: Charlie Down-Dyke

Date Produced: 26 Oct 2025

Plan Reference Number: TQRQM25299165917845

Scale: 1:200 @ A4