


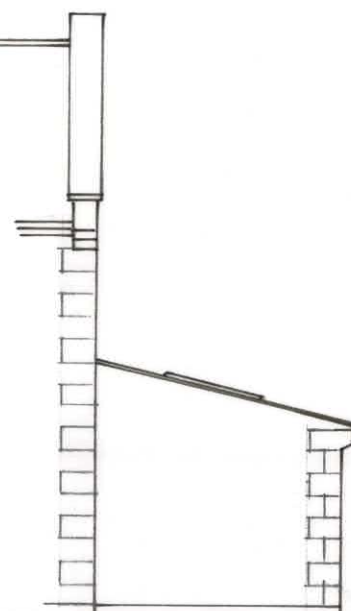

Existing Elevation - South




South Proposed Elevations




West.




East.

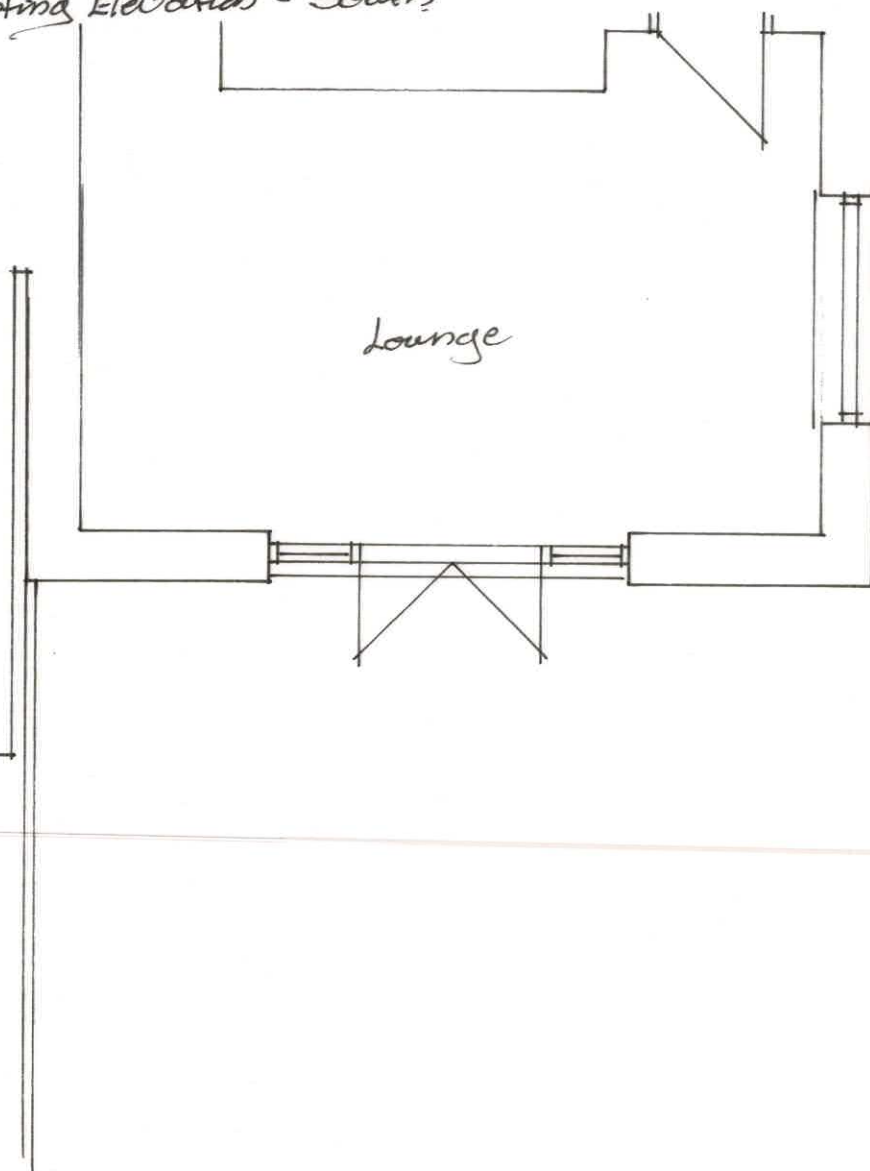

Plan - Ground Floor - Existing

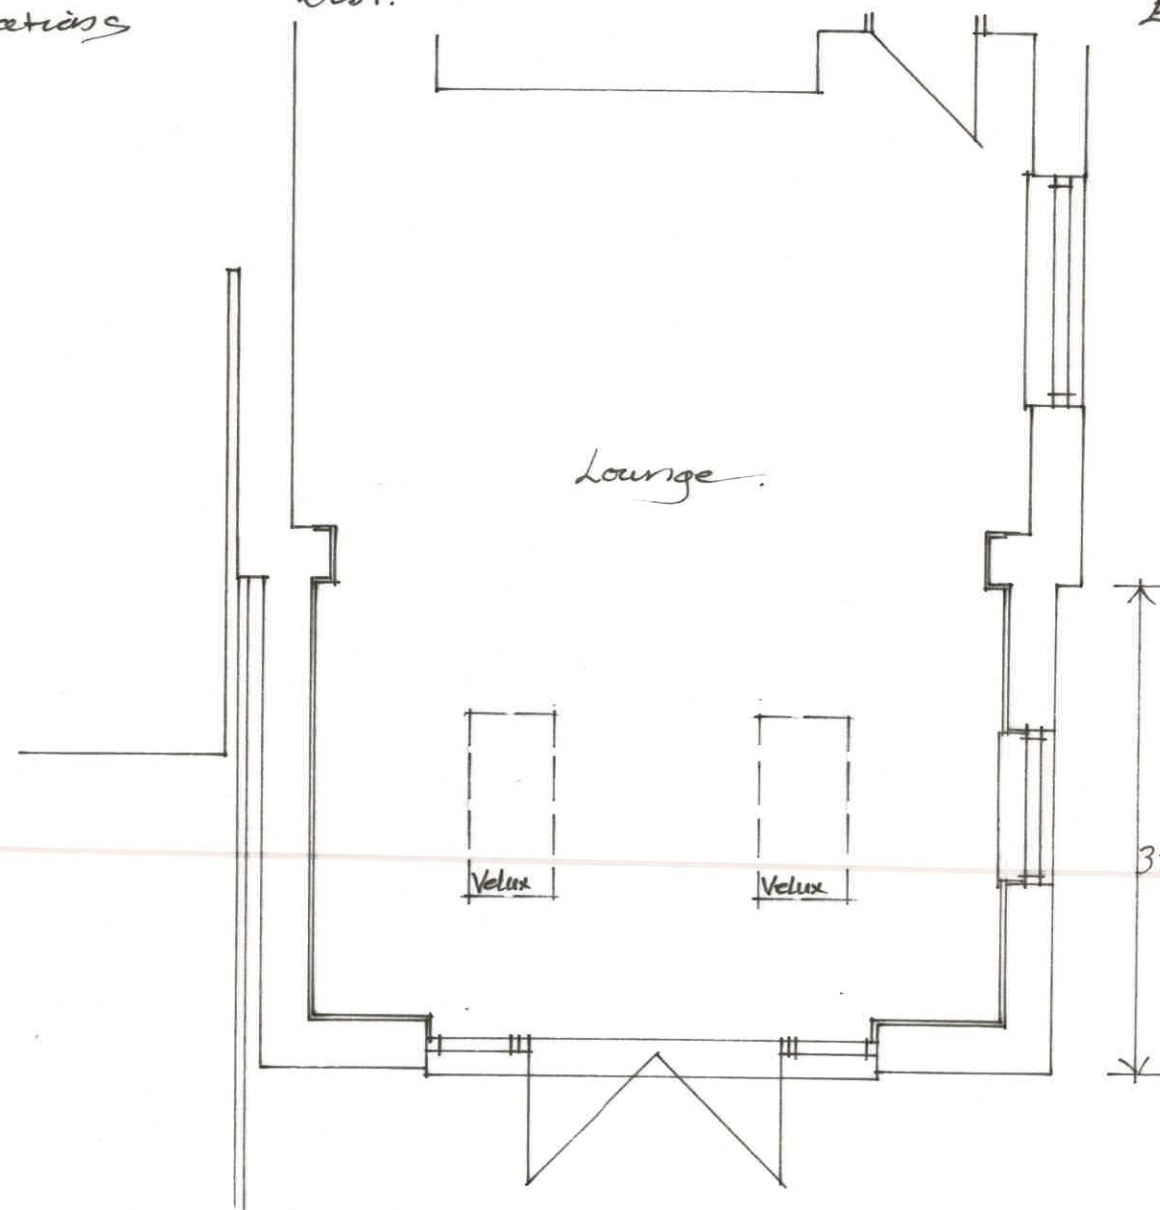

Plan Ground Floor - Proposed

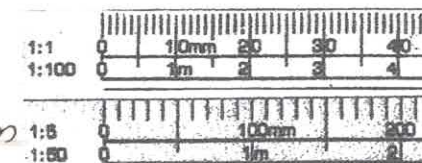

 3 Potley Lane Corsham, Wilts SN13 9RY 01225811057	
Project 1 Farthingale Cottages Corsham SN13 0SD	
Drawing Plans & Elevations Existing & Proposed	
Scale 1:50 1:100	Drawing No 2654/1
Date Oct 2023	Drawn Chris Hyde