
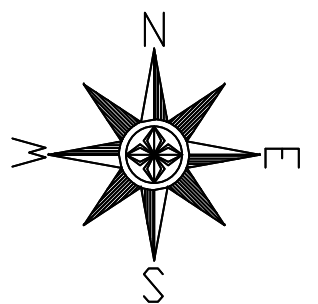
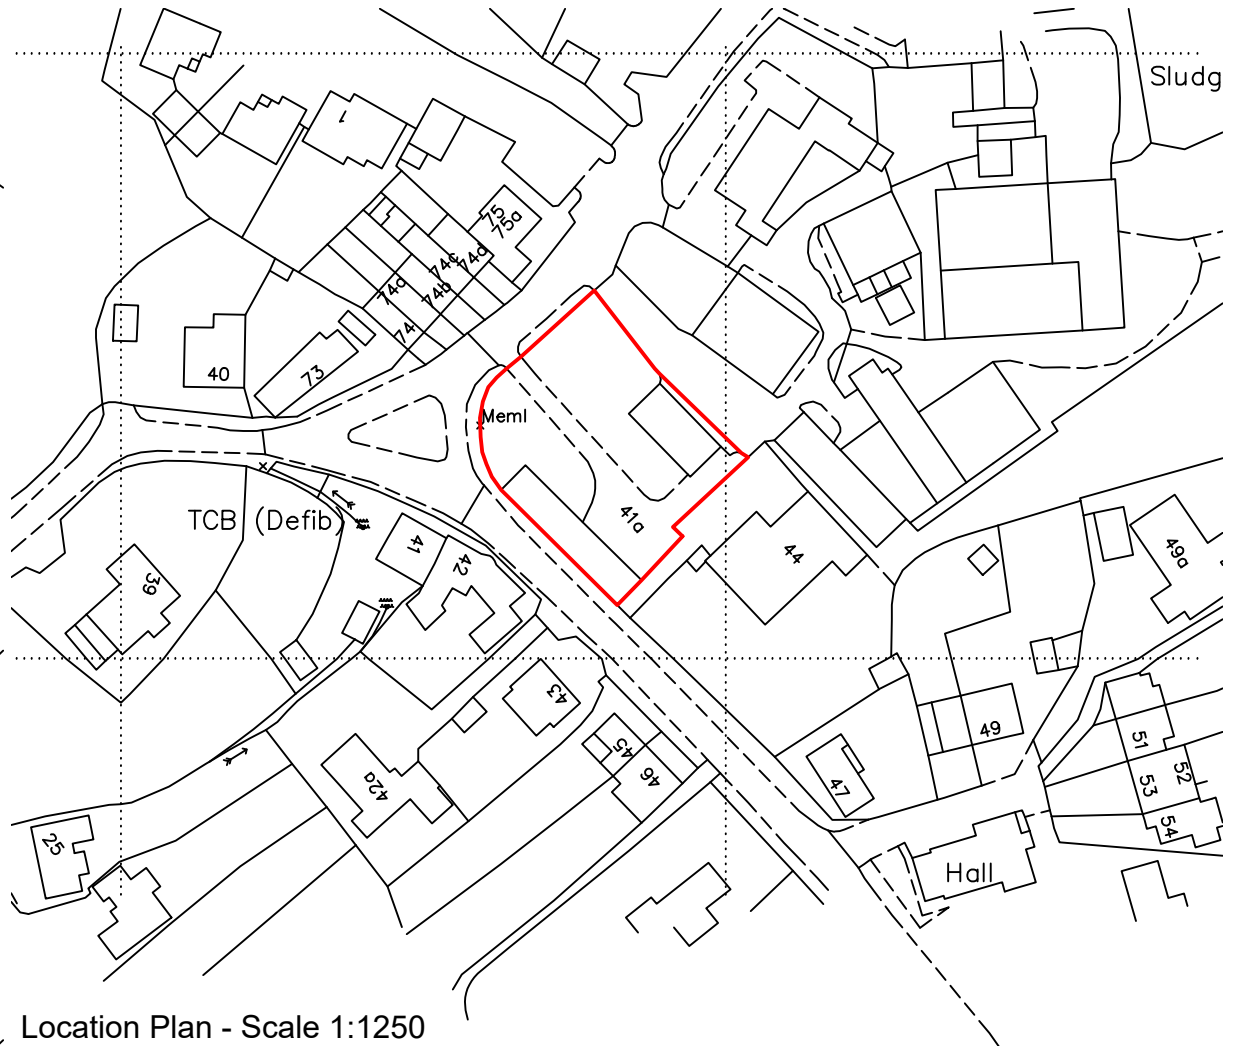


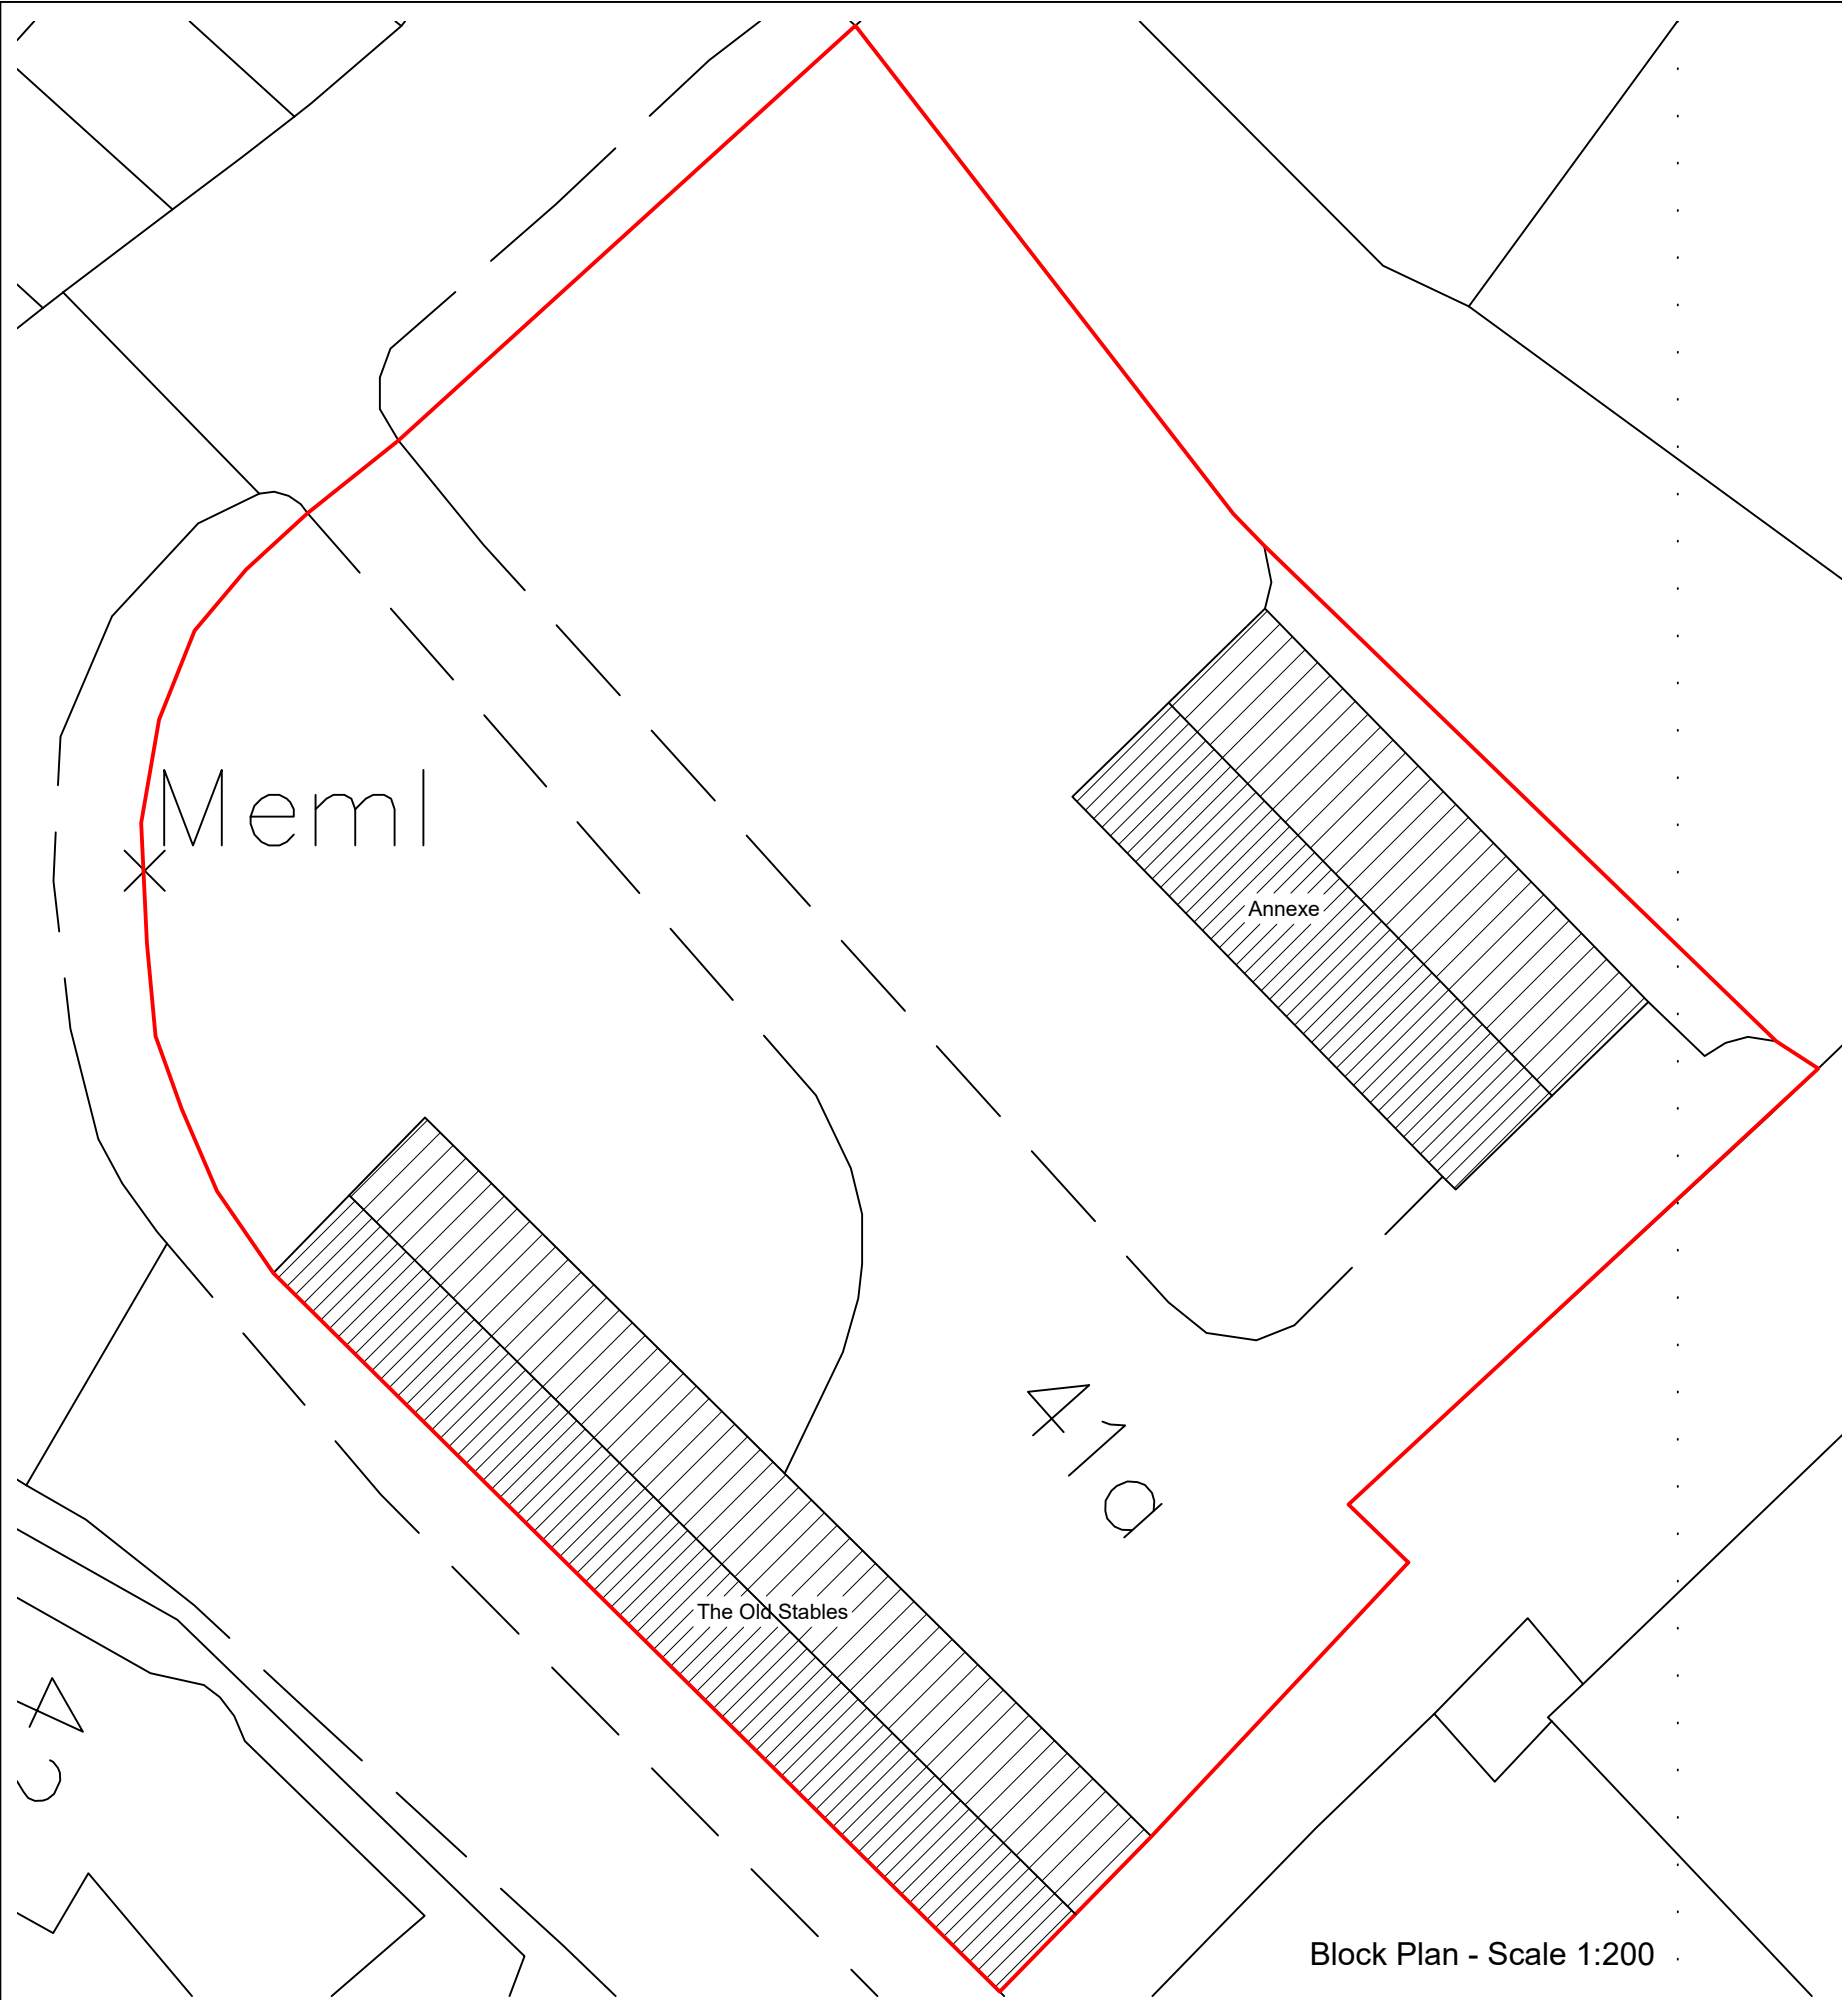

Ordnance Survey (c) Crown Copyright 2025. All rights reserved. Licence number 100022432

0m 10m 50m 100m 150m

0m 5m 10m

Block Plan - Scale 1:200

Location Plan - Scale 1:1250

Rev No.	Revision Note.	Date	Drawn	Checked

NUMBER - REV - CLIENT - PROJECT 05350-00 - A - Simon Gough - The Old Stables		
TITLE Location & Block Plan		BOURNE VALLEY ASSOCIATES ANDOVER LANE FARM FABERSTOWN ANDOVER HAMPSHIRE SP11 9PE Tel: 01264 850159 Email: info@bournevalley.co.uk
DATE 28.05.25	SHEET 01	
DRN BY AW	CHK BY AW	PAPER SIZE A3