


Planning

CLIENT
Mr & Mrs McCormick
ADDRESS
Netherby Cottage
Hazelbury Hill
Box
SN13 8LB

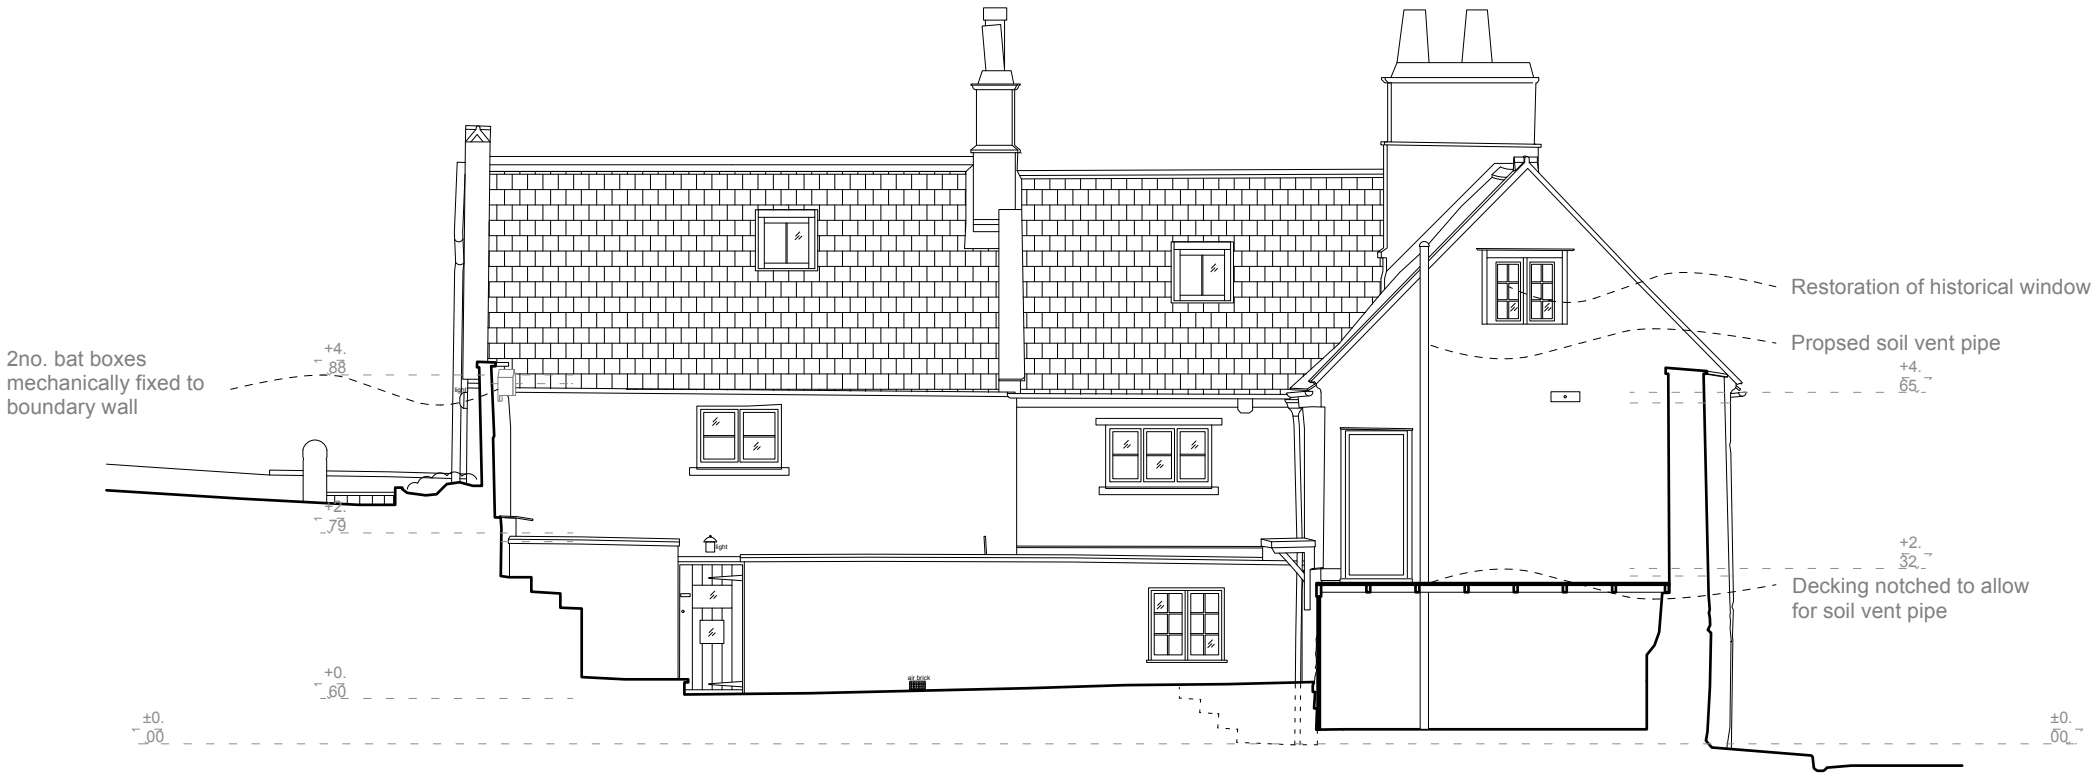

SOUTH WEST ELEVATION



NORTH EAST ELEVATION

REV	DATE	NOTES
0	1	2

PR Elevations S-N

PROJECT	STAGE	DRAWING	REV	DRAWN
758	3	16		IH
SCALE	SIZE	CREATION		
1:100	@ A3 L	FEB 2025		

ARTEL 31
architects that build
artel31.co.uk · 01249 445656 · 5 Union Road SN15 1HW

THIS DRAWING IS COPYRIGHT © OF ARTEL31 LIMITED
REPRODUCTION IS ONLY TO TAKE PLACE WITH PRIOR WRITTEN AUTHORITY
ALL DIMENSIONS TO BE CONFIRMED ON SITE BEFORE ANY WORK COMMENCES
ANY DISCREPANCIES FOUND IN DRAWINGS OR OTHER DOCUMENTATION MUST
BE BROUGHT TO THE ATTENTION OF THE ARCHITECT BEFORE PROCEEDING