



Z:\3227 Land North of Melksham Road, Holt\3227-5-2-1-DR-001-007 P8.dwg

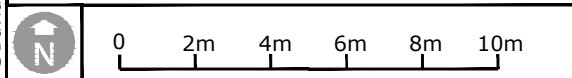


OS data © Crown copyright and database rights 2025 Ordnance Survey AC0000808122

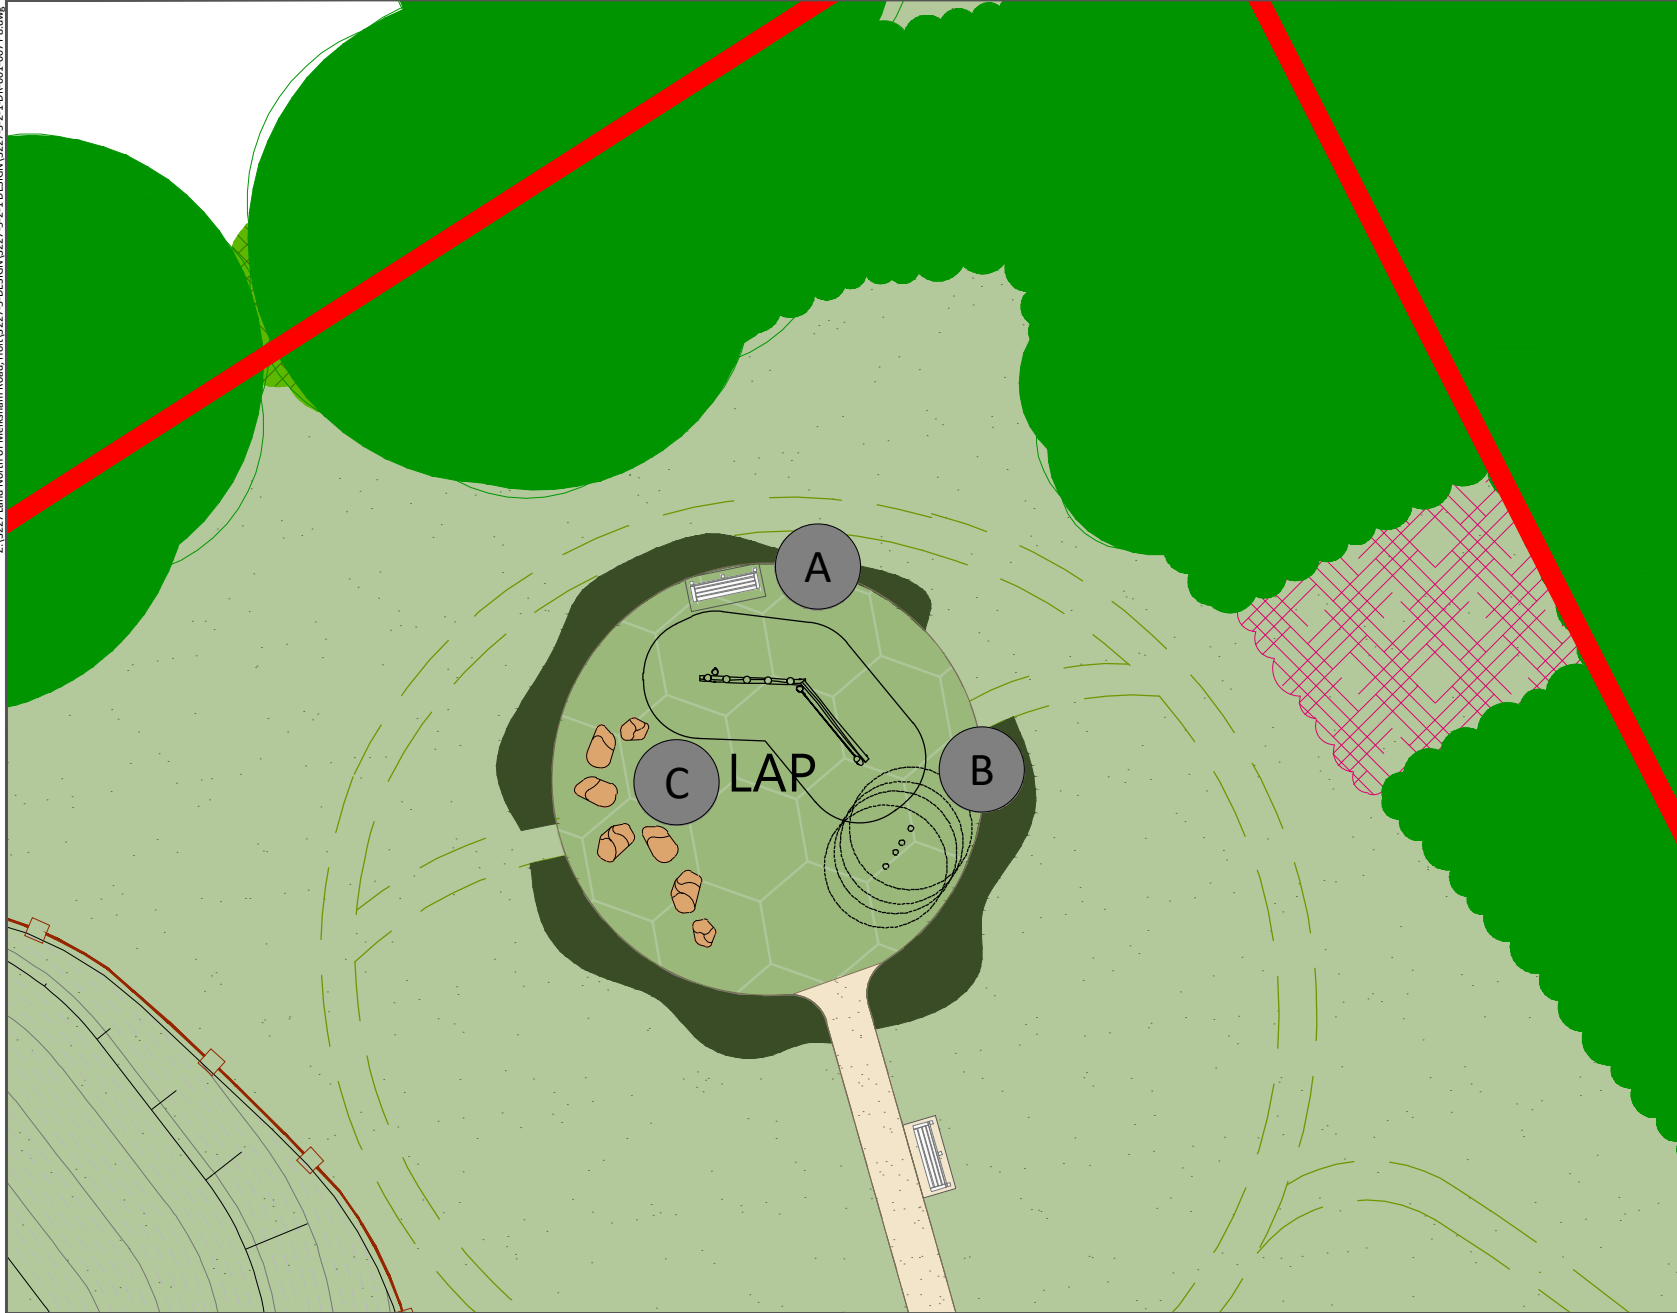

PLAY BOULDERS SMOOTH, ROUND GLACIAL BOULDERS. NO SHARP EDGES. c. 1200 x 1200 x 500mm (L x W x D) MAX. (Dimensions may vary) 300mm B/T BOULDERS.



KOMPAN BALANCE COMBINATION (NRO851)
455cm (L) X 243cm (W) X 170cm (H)
FSC® Certified (FSC® C004450) robinia wood

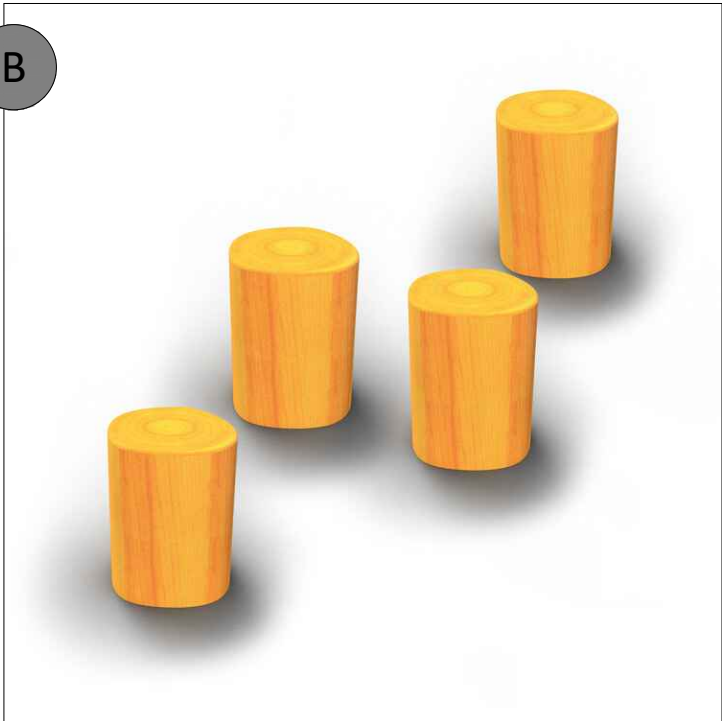

STEPPING LOGS

	APPLICATION BOUNDARY
	EXISTING VEGETATION RETAINED
	PLAY BOULDERS
	PLAY SAFETY SURFACING
	MOWN GRASS PATHS
	PLANTING AREA: PROPOSED
	TIMBER BENCH BROXAP BX17 4071/S. LITCHARD SEAT. FSC TREATED SOFTWOOD.2 SLAT BACKREST. TRAFFIC YELLOW RAL 1023. ROOT FIXED. 1.8M LENGTH.

Drawing Revision				
Rev.	Date	Description	Drawn	Checked
P6	23/10/2025	Updated to client comments rcv'd 23/10/2025 @ 11:48.	JE	GR
P5	17/10/2025	Updated to client comments rcv'd 17/10/2025 @ 12:06.	JB	GR
P4	17/10/2025	Updated to latest layout, & client comments rcv'd 14/10/2025 @ 09:34 15:15 16:59.	JB	GR
P3	13/10/2025	Updated to latest layout.	JE	GR/AC
P2	25/09/2025	Updated to latest layout.	JE	GR/AC
P1	23/09/2025	First draft issued to client.	JE	GR/AC

Status
PLANNING

DAVID JARVIS ASSOCIATES

DAVID JARVIS ASSOCIATES LIMITED
1 Tennyson Street Swindon Wiltshire SN1 5DT
t: 01793 612173
e: mail@davidjarvis.biz
w: www.davidjarvis.biz

Client
REDCLIFFE HOMES LIMITED

Project
LAND NORTH OF MELKSHAM ROAD, HOLT

Drawing Title
LAP PLAY STRATEGY

Scale 1:200	Sheet Size A3	Date Plotted 23/10/2025
Client Ref. -	Drawing Ref. 3227-5-2-1	Drawing No. DR-003
		Version S5-P6

FOR DRAWING NOTES SEE DWG. 3227-2-5-1-DR-001