


X:\Bristol Projects\Bristol - Live Projects\p25-1301-1400\p25-1396 - REDCLIFFE HOMES - MELKSHAM ROAD, HOLT\09 PG Dwg\04 TR\03 Figures\p25-1396_Figure 2_1_Route.dwg

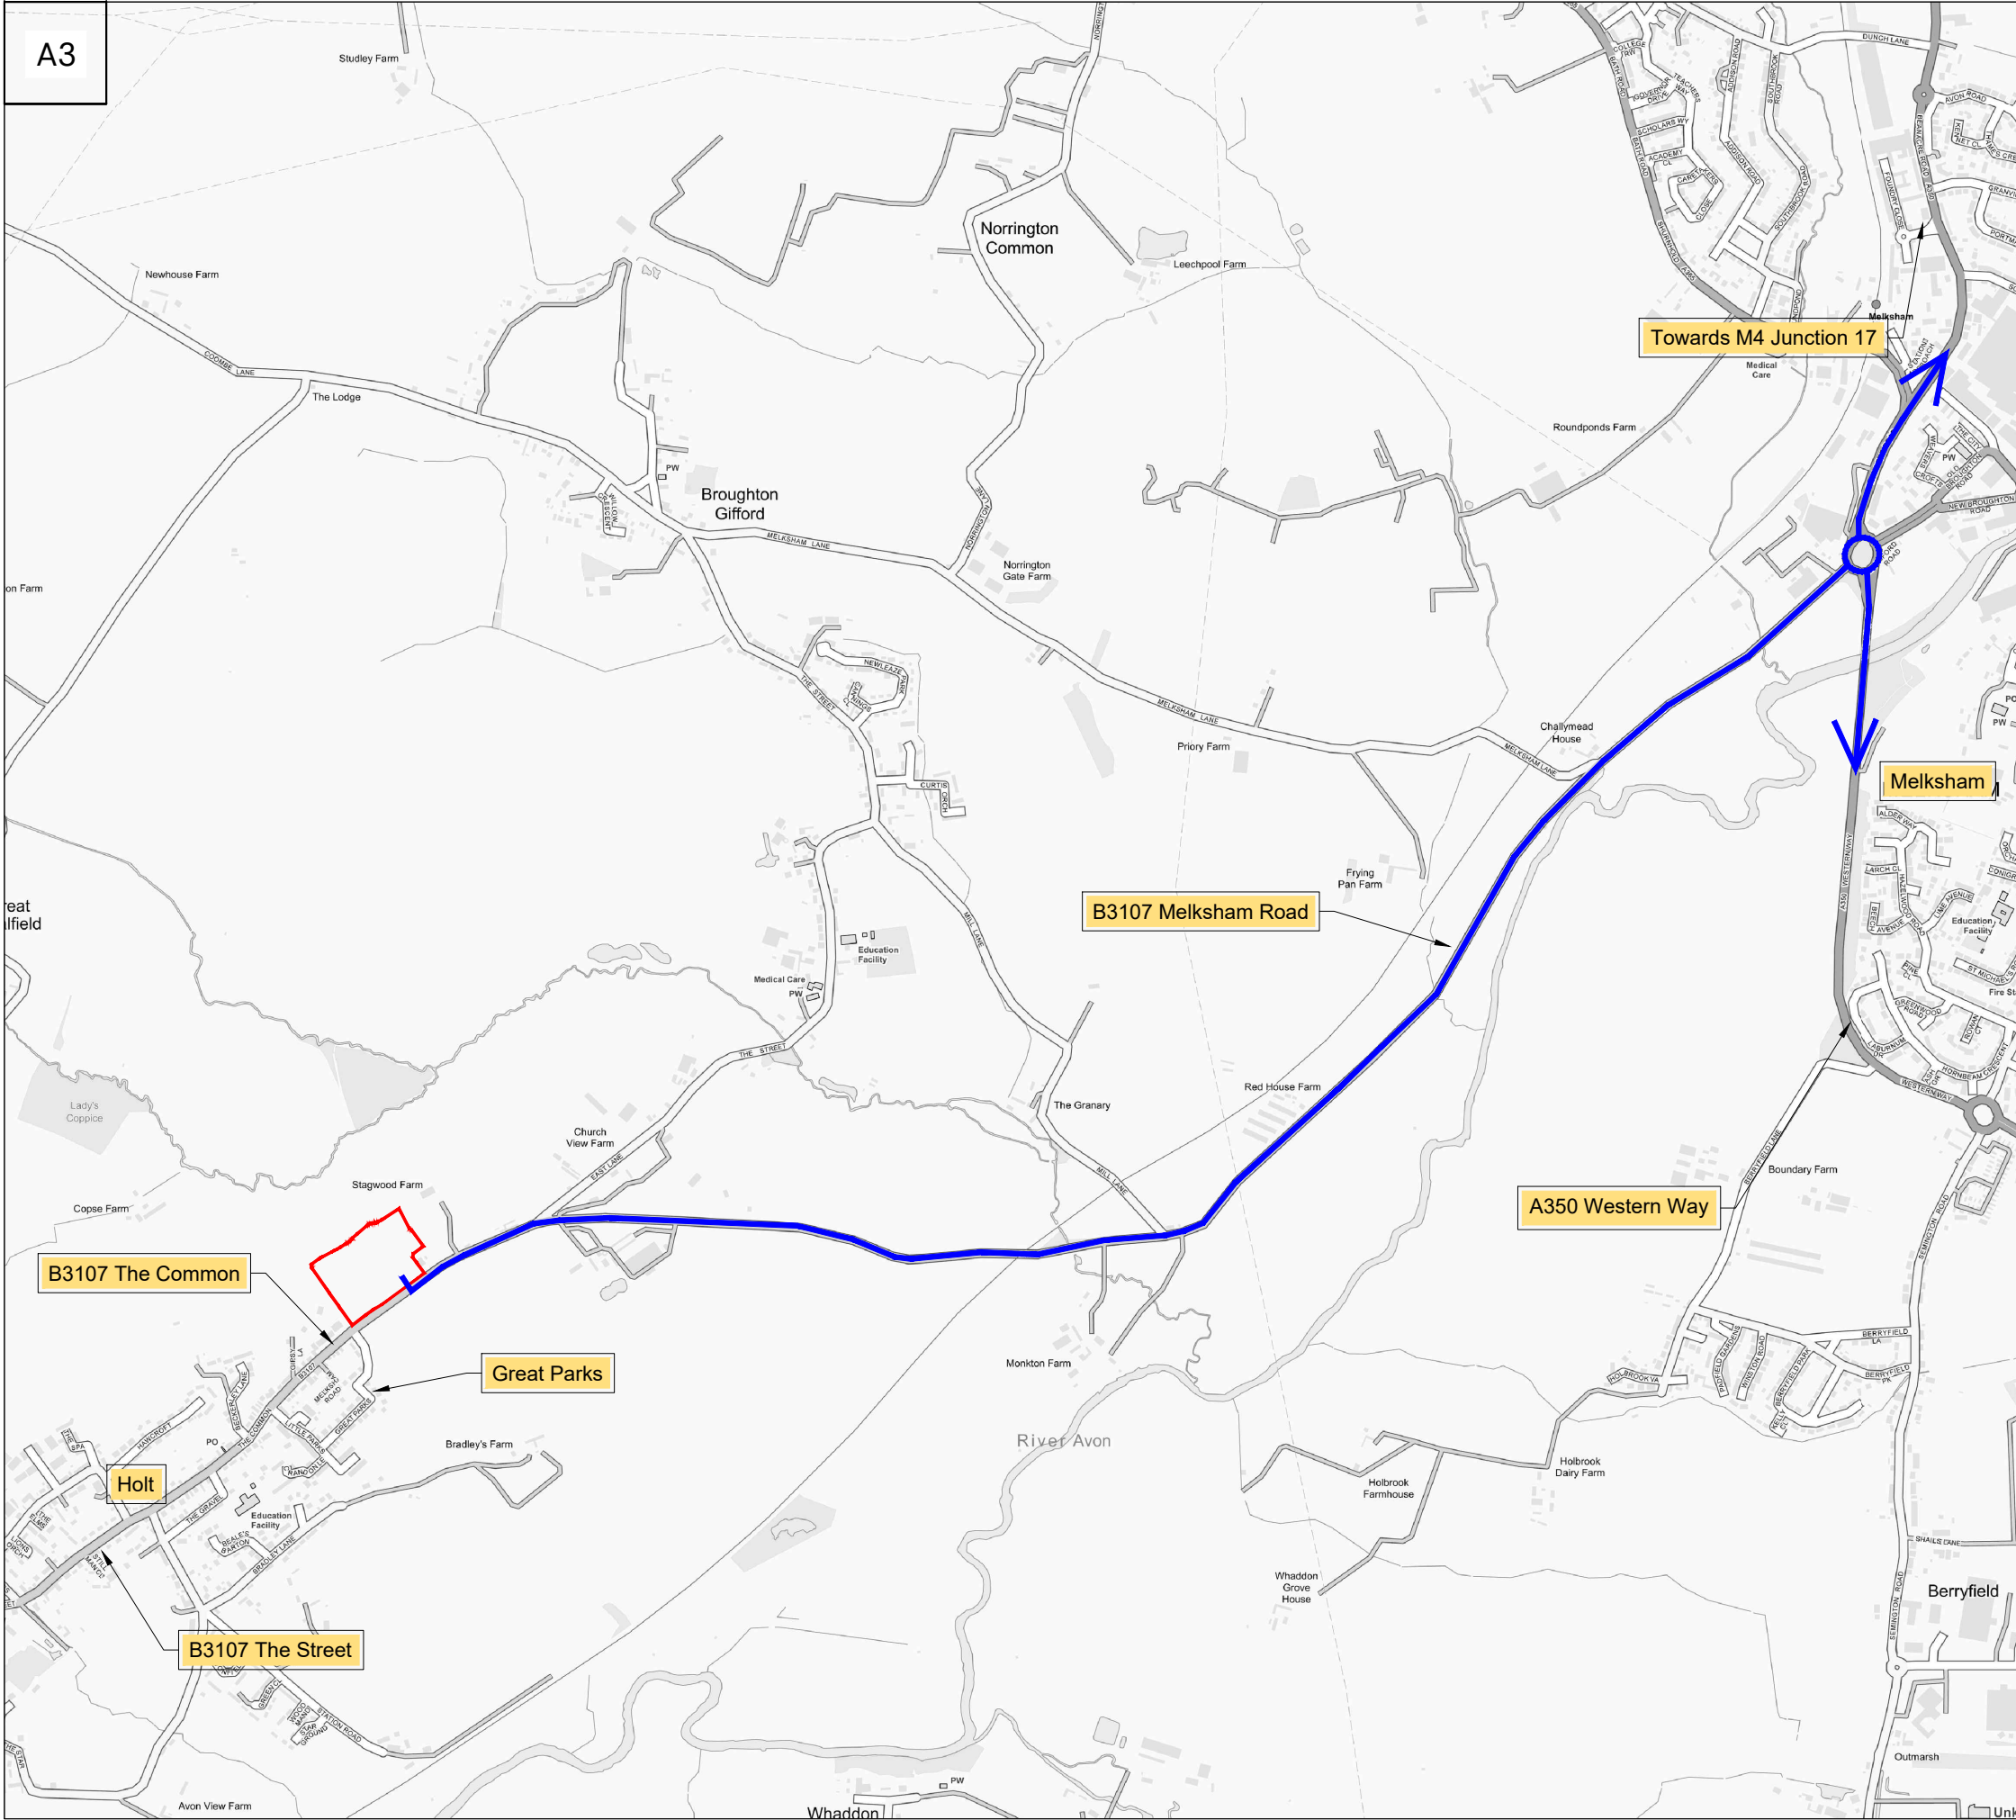

N

Key:

Approximate Red Line Boundary

Construction Traffic Route

REV	DATE	DESCRIPTION	REVISED BY	APPROVED BY

SITE LOCATION AND CONSTRUCTION TRAFFIC ROUTE PLAN

MELKSHAM ROAD, HOLT

CLIENT: REDCLIFFE HOMES LTD

STATUS: INDICATIVE

DATE: 13/10/2025

SCALE: NTS

DRAWN/CHECKED BY: JAN/CB

APPROVED BY: CMR

JOB NUMBER: P25-1396

DRAWING NUMBER: FIGURE 2.1

REVISION No: -

PEGASUS GROUP