



Datum Level = 47.500

Elevation A-A


scale 1:200



Datum Level = 47.500

Elevation B-B

scale 1:200

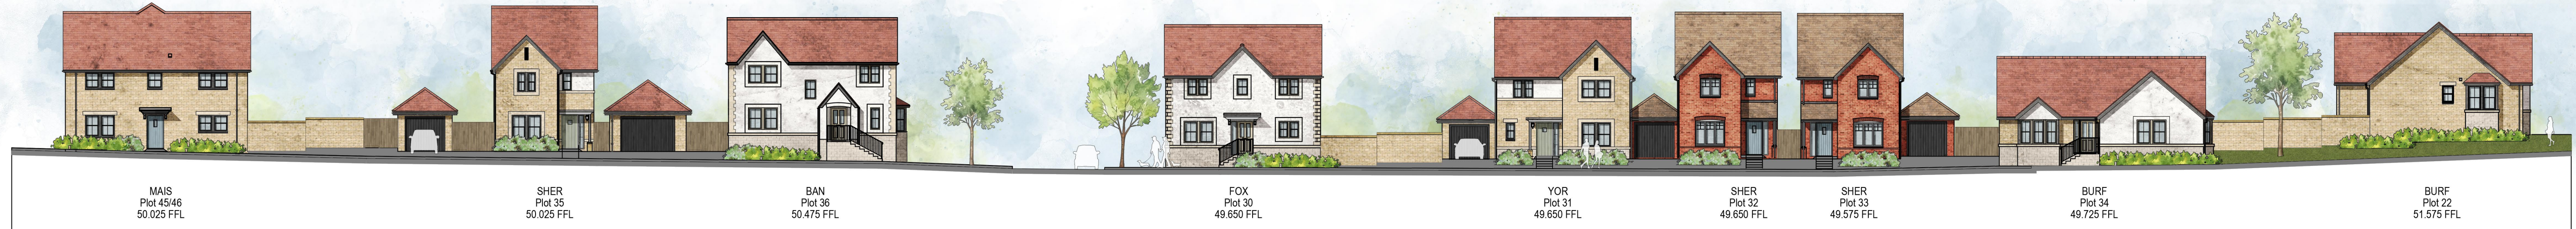

Datum Level = 45.000

Elevation C-C

scale 1:200




Datum Level = 47.000

Elevation D-D

scale 1:200



SITE LOCATION PLAN - NTS

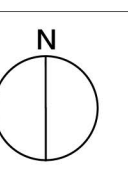

Romsey T:01794 367703
Portishead T:01275 407000
London T:01794 367703

www.thrivearchitects.co.uk

This drawing is the copyright of Thrive Architects Ltd ©. All rights reserved. Ordnance Survey Data © Crown Copyright. All rights reserved. Licence No. 100007359. Permission is granted to scale from this drawing for the purposes of **Local Authority Planning Applications only**. For all other purposes DO NOT scale from this drawing. Contractors, Sub-Contractors and suppliers are to check all relevant dimensions and levels of the site and building before commencing any shop drawings or building work. Any discrepancies should be recorded to the Architect. Where applicable this drawing is to be read in conjunction with the Consultants drawings / Clients Construction Specification.

Rev	Description	Date	Au	Ch	Rev	Description	Date	Au	Ch
A	Planning Issue	17.10.25	ZC						

Project Melksham Road, Holt
Drawing Street Elevations

Client	Redcliffe Homes Ltd	Date	29.09.2025
Job no.	REDC250527	Rev.	A
Dwg no.	SE.01	Scale	NTS at A0
Author	ZC	Checked	TA
Status	PLANNING	Office	Romsey/Portishead
Client ref.			

