


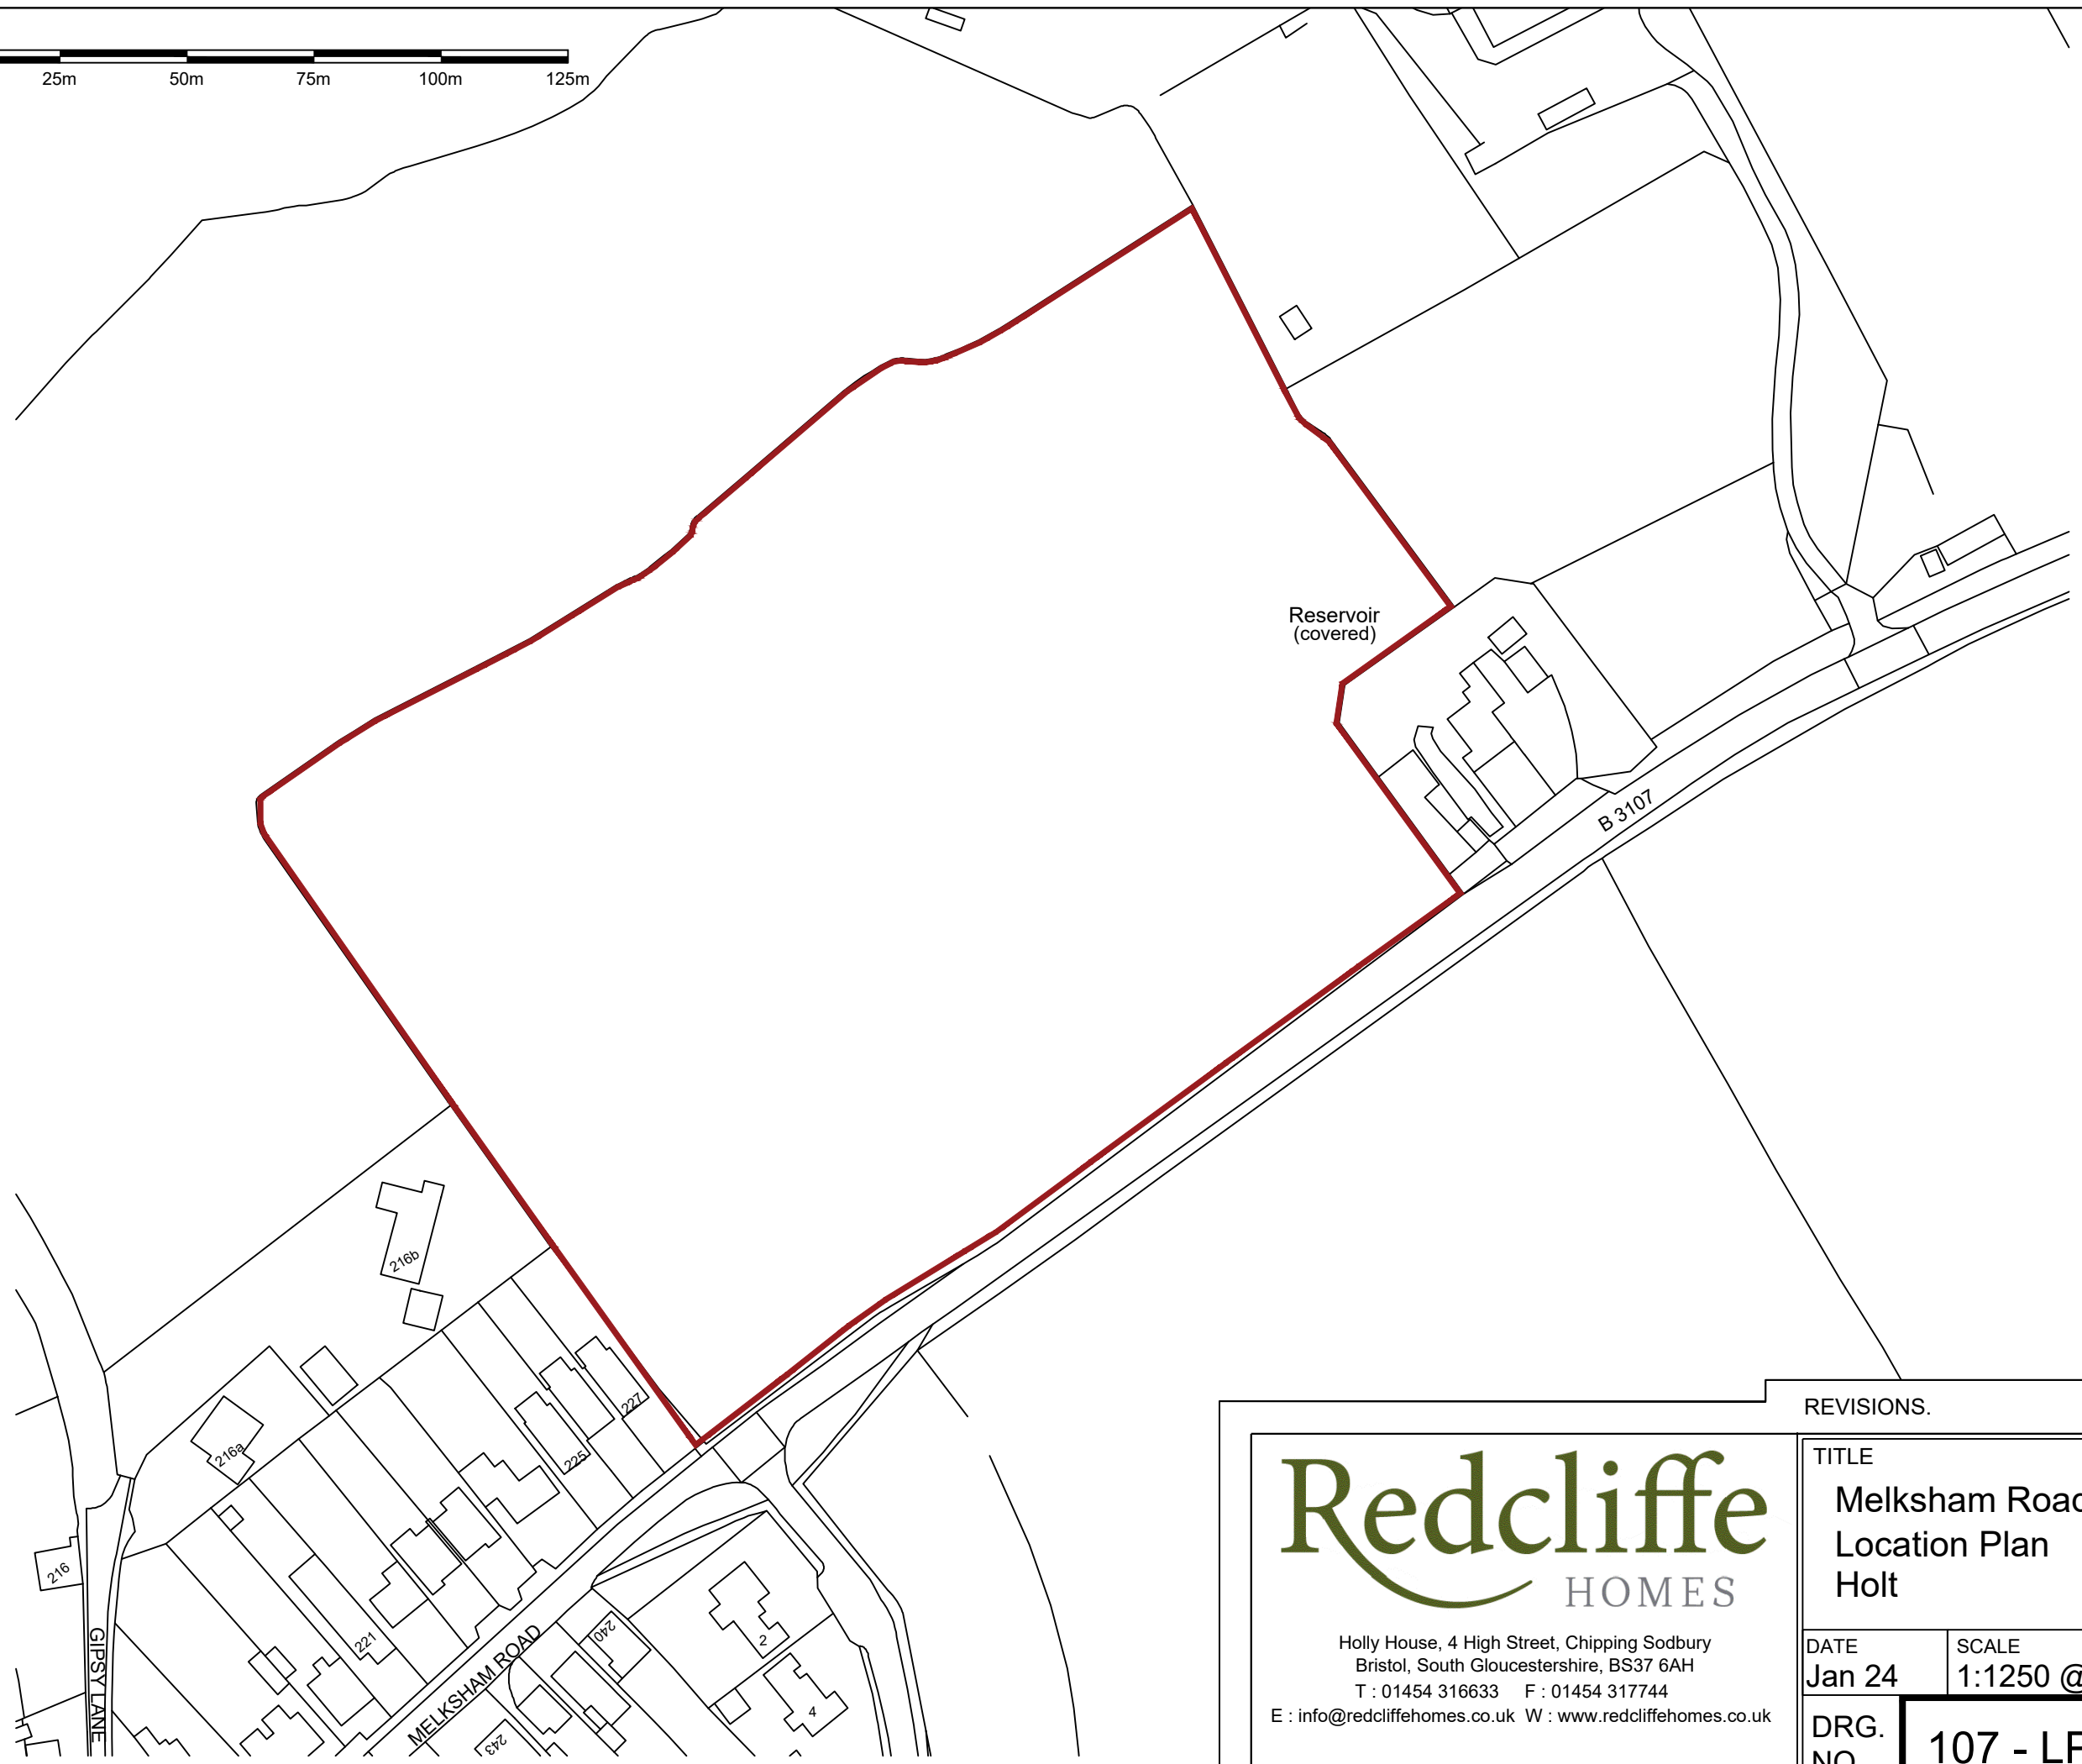

Holly House, 4 High Street, Chipping Sodbury
Bristol, South Gloucestershire, BS37 6AH
T : 01454 316633 F : 01454 317744
E : info@redcliffehomes.co.uk W : www.redcliffehomes.co.uk

REVISIONS.

TITLE		
Melksham Road Location Plan Holt		
DATE	SCALE	DRAWN
Jan 24	1:1250 @ A3	-
DRG. NO.	107 - LP01	REV
		-