


SPECIES	Girth	Height	Specification	No.
Alnus amplexifera	18-20cm	450-500cm	Extra Heavy Standard: 3x: RB: Clear Stem min. 200cm	1
Alnus glutinosa	18-20cm	425-600cm	Extra Heavy Standard: 3x: RB: Clear Stem min. 200cm	4
Amelanchier 'Ballarina'		200-250cm	Multi-stem: Bushy: 3 stems min.: C	6
Amelanchier x grandiflora 'Robin Hill'	18-20cm	450-650cm	Extra Heavy Standard: 3x: RB: Clear Stem min. 200cm	6
Betula albosinensis 'Fascination'	16-18cm	400-450cm	Extra Heavy Standard: 3x: RB: Clear Stem min. 200cm	14
Betula pendula	18-20cm	450-500cm	Extra Heavy Standard: 3x: RB: Clear Stem min. 200cm	14
Carpinus betulus	18-20cm	450-500cm	Extra Heavy Standard: 3x: RB: Clear Stem min. 200cm	14
Carpinus betulus 'Lucas'	18-20cm	450-500cm	3x: EHS: clear stem min. 200cm	19
Castanea sativa	18-20cm	450-500cm	Multi-Heavy Standard: 3x: RB: Clear Stem min. 200cm	2
Cornus mas		200-250cm	Extra Stem: Bushy: 3 stems min.: C	2
Heritage Lythica	18-20cm	450-500cm	Extra Heavy Standard: 3x: RB: Clear Stem min. 200cm	2
Heritage Fruit Tree			To be advised by heritage orchard consultant	11
Magnolia robusta	18-20cm	350-450cm	Extra Heavy Standard: 4x: RB: Clear Stem 175-400cm	4
Malus sylvestris	16-18cmg	400-450cm	3x: Extra Heavy Standard: CSH 200min.: RB	3
Prunus avium	18-20cm	450-500cm	Extra Heavy Standard: 3x: RB: Clear Stem min. 200cm	5
Prunus domestica	18-20cm	450-500cm	Extra Heavy Standard: 3x: RB: Clear Stem min. 200cm	5
Sorbus aria 'Maiestica'	18-20cm	450-500cm	Extra Heavy Standard: 3x: RB: Clear Stem min. 200cm	10
Tilia cordata 'Winter Orange'	18-20cm	450-500cm	Extra Heavy Standard: 3x: RB: Clear Stem min. 200cm	3

FORMAL HEDGING					
Species	Height	Pot Size	Specification	Density	No.
<i>Carpinus betulus</i>	100-125cm		1+2: Feathered: B	0.3Ctr	572
<i>Elaeagnus x ebbingei</i>	60-80cm	5-7.5L	Branched: 4 brks: C	0.3Ctr	52
<i>Escallonia 'Apple Blossom'</i>	40-60cm	5L	Bushy: 5 brks: C	0.3Ctr	56
<i>Osmanthus x burkwoodii</i>	40-60cm	5-7.5L	Bushy: 5 brks: C	0.3Ctr	168

GENERAL PLANTING					
Species	Height	Pot Size	Specification	Mix Density	No.
<i>Abelia x grandiflora</i>	30-40cm	3L	Bushy: 3 brks: C	6/m ²	206
<i>Achillea 'Terracotta'</i>		2L	Full Pot: C	8/m ²	99
<i>Choysia ternata</i>	40-60cm	5L	Bushy: 5 brks: C	4/m ²	230
<i>Cornus alba 'Sibirica'</i>	40-60cm	3L	Branched: 3 brks: C	8/m ²	247
<i>Cornus stolonifera 'Flaviramea'</i>	60-80cm	3L	Branched: 4 brks: C	6/m ²	562
<i>Echinacea purpurea 'Magnus'</i>		2L	Full Pot: C	8/m ²	99
<i>Hakonechloa macra</i>		2L	Full Pot: C	8/m ²	196
<i>Hedera helix 'Green Ripple'</i>	30-40cm	1L	Several Shoots: 2 brks: C	8/m ²	196
<i>Hydrangea macrophylla 'Blue Wave'</i>	30-40cm	3L	Branched: 3 brks: C	6/m ²	206
<i>Lavandula angustifolia 'Hidcote'</i>	20-30cm	5L	Bushy: 7 brks: C	4/m ²	271
<i>Loniceria japonica 'Meigün'</i>		3L	Bushy: 8 brks: C	8/m ²	521
<i>Pinus mugo 'Mops'</i>	10-15cm	2L	Bushy: C	8/m ²	149
<i>Polystichum setiferum</i>		1L	Full Pot: C	8/m ²	196
<i>Prunus laurocerasus 'Otto Luyken'</i>	30-40cm	3L	Bushy: 3 brks: C	7/m ²	578
<i>Rosa 'Ballerina'</i>	30-40cm	2L	Cutting: Bush: 3 brks: C	8/m ²	471
<i>Sarcococca confusa</i>	20-30cm	3L	Bushy: 6 brks: C	4/m ²	104
<i>Stipa arundinacea</i>		2L	Full Pot: C	8/m ²	99
<i>Stipa tenuissima</i>		2L	Full Pot: C	8/m ²	99
<i>Vinca major</i>		1L	Several Shoots: 2 brks: C	8/m ²	273
<i>Vinca minor</i>		1L	Several Shoots: 2 brks: C	8/m ²	149
<i>Vinca minor 'Gertrude Jekyll'</i>		1L	Several Shoots: 2 brks: C	10/m ²	111

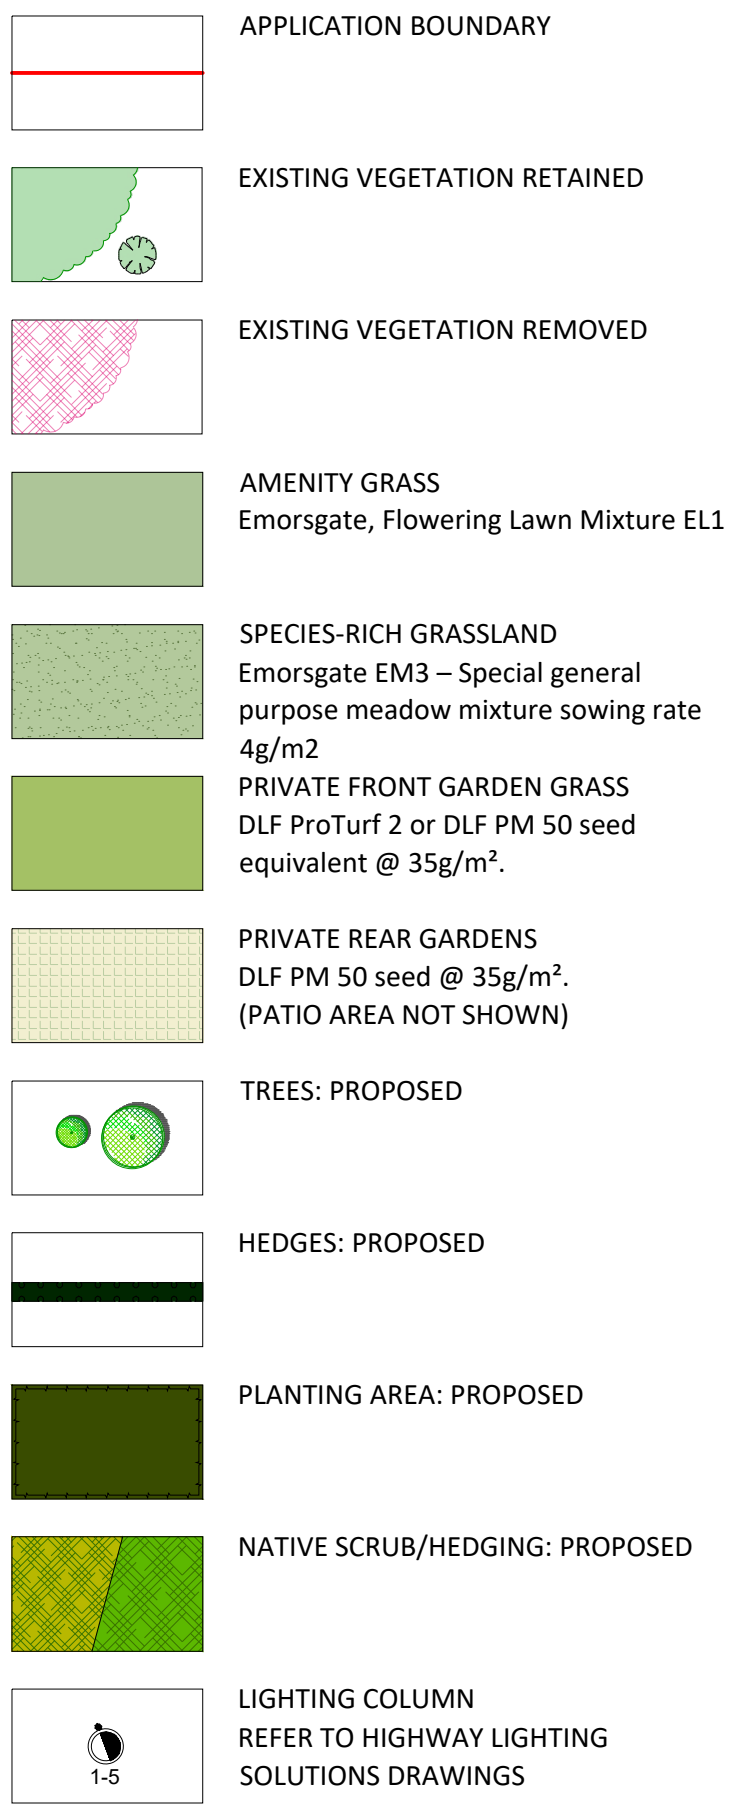

Rev.	Date	Description	Drawn	Checked
P7	23/10/2025	Updated to client comments rc/d 23/10/2025 @ 11:48.	JE	GR
P6	22/10/2025	Updated to client comments rc/d 20/10/2025 @ 16:14. Amended to latest layout. Amended to latest tree plan.	JE	GR
P5	17/10/2025	Updated to client comments rc/d 17/10/2025 @ 12:06.	JB	GR
P4	17/10/2025	Updated to latest layout, & client comments rc/d 14/10/2025 @ 09:34\15:15\16:59.	JB	GR
P3	13/10/2025	Updated to latest layout	JE	GR/AC
P2	25/09/2025	Updated to latest layout	JE	GR/AC
P1	23/09/2025	First draft issued to client.	JE	GR/AC

DAVID JARVIS ASSOCIATES

DAVID JARVIS ASSOCIATES LIMITED

1 Tennyso Street Swindon Wiltshire SN1 5DT
t: 01793 612173
e: mail@davidjarvis.biz
w: www.davidjarvis.biz

Client
REDCLIFFE HOMES LIMITED

Project

LAND NORTH OF MELKSHAM ROAD, HOLT

Drawing Title

PLANTING PROPOSALS 1 OF 4

Scale 1:200	Sheet Size A1	Date Plotted 23/10/2025
Client Ref. -	Drawing Ref. 3227-5-2-1	Drawing No. DR-004
		Version S5-P7