
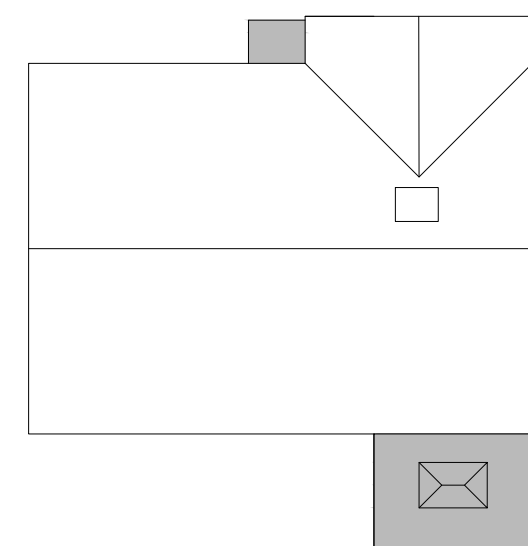
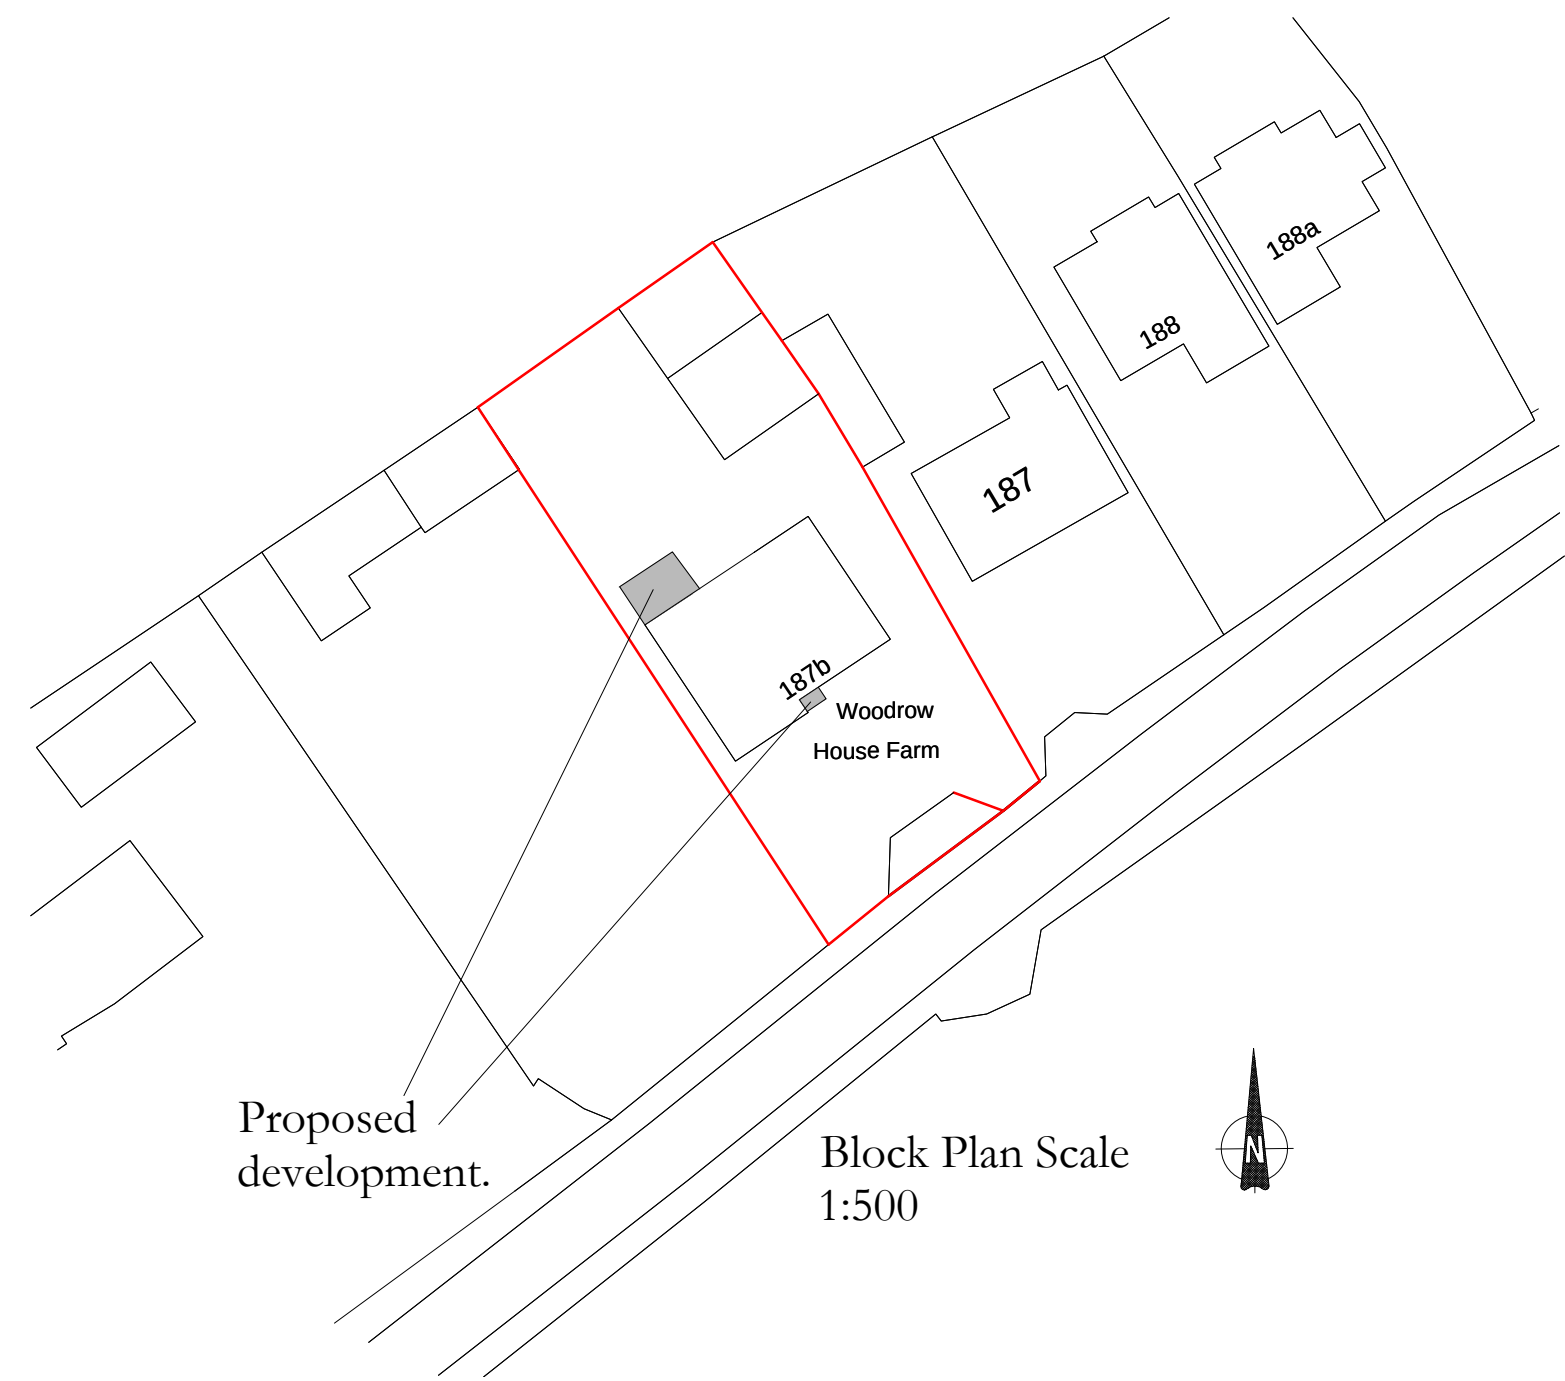


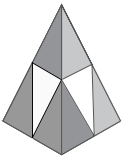

client	Mr and Mrs Parker.		
SITE ADDRESS	187 B Woodrow Road Melksham SN12 7RF		
PROJECT	Proposed single storey rear extension and Loft Conversion.		
 RAND PLANNING CONSULTANCY LTD	Phil Rand Cherry Tree House Clardon lane Purton, Wiltshire SN5 4HN TEL 01793 771128		
	Drawn by Phil Rand	Drawing No 02	Date 20th October 2025
Scales	1:500 1:100 1:50		