



758 Netherby Cottage

Planning

CLIENT
Mr & Mrs McCormick
ADDRESS
Netherby Cottage
Hazelbury Hill
Box
SN13 8LB

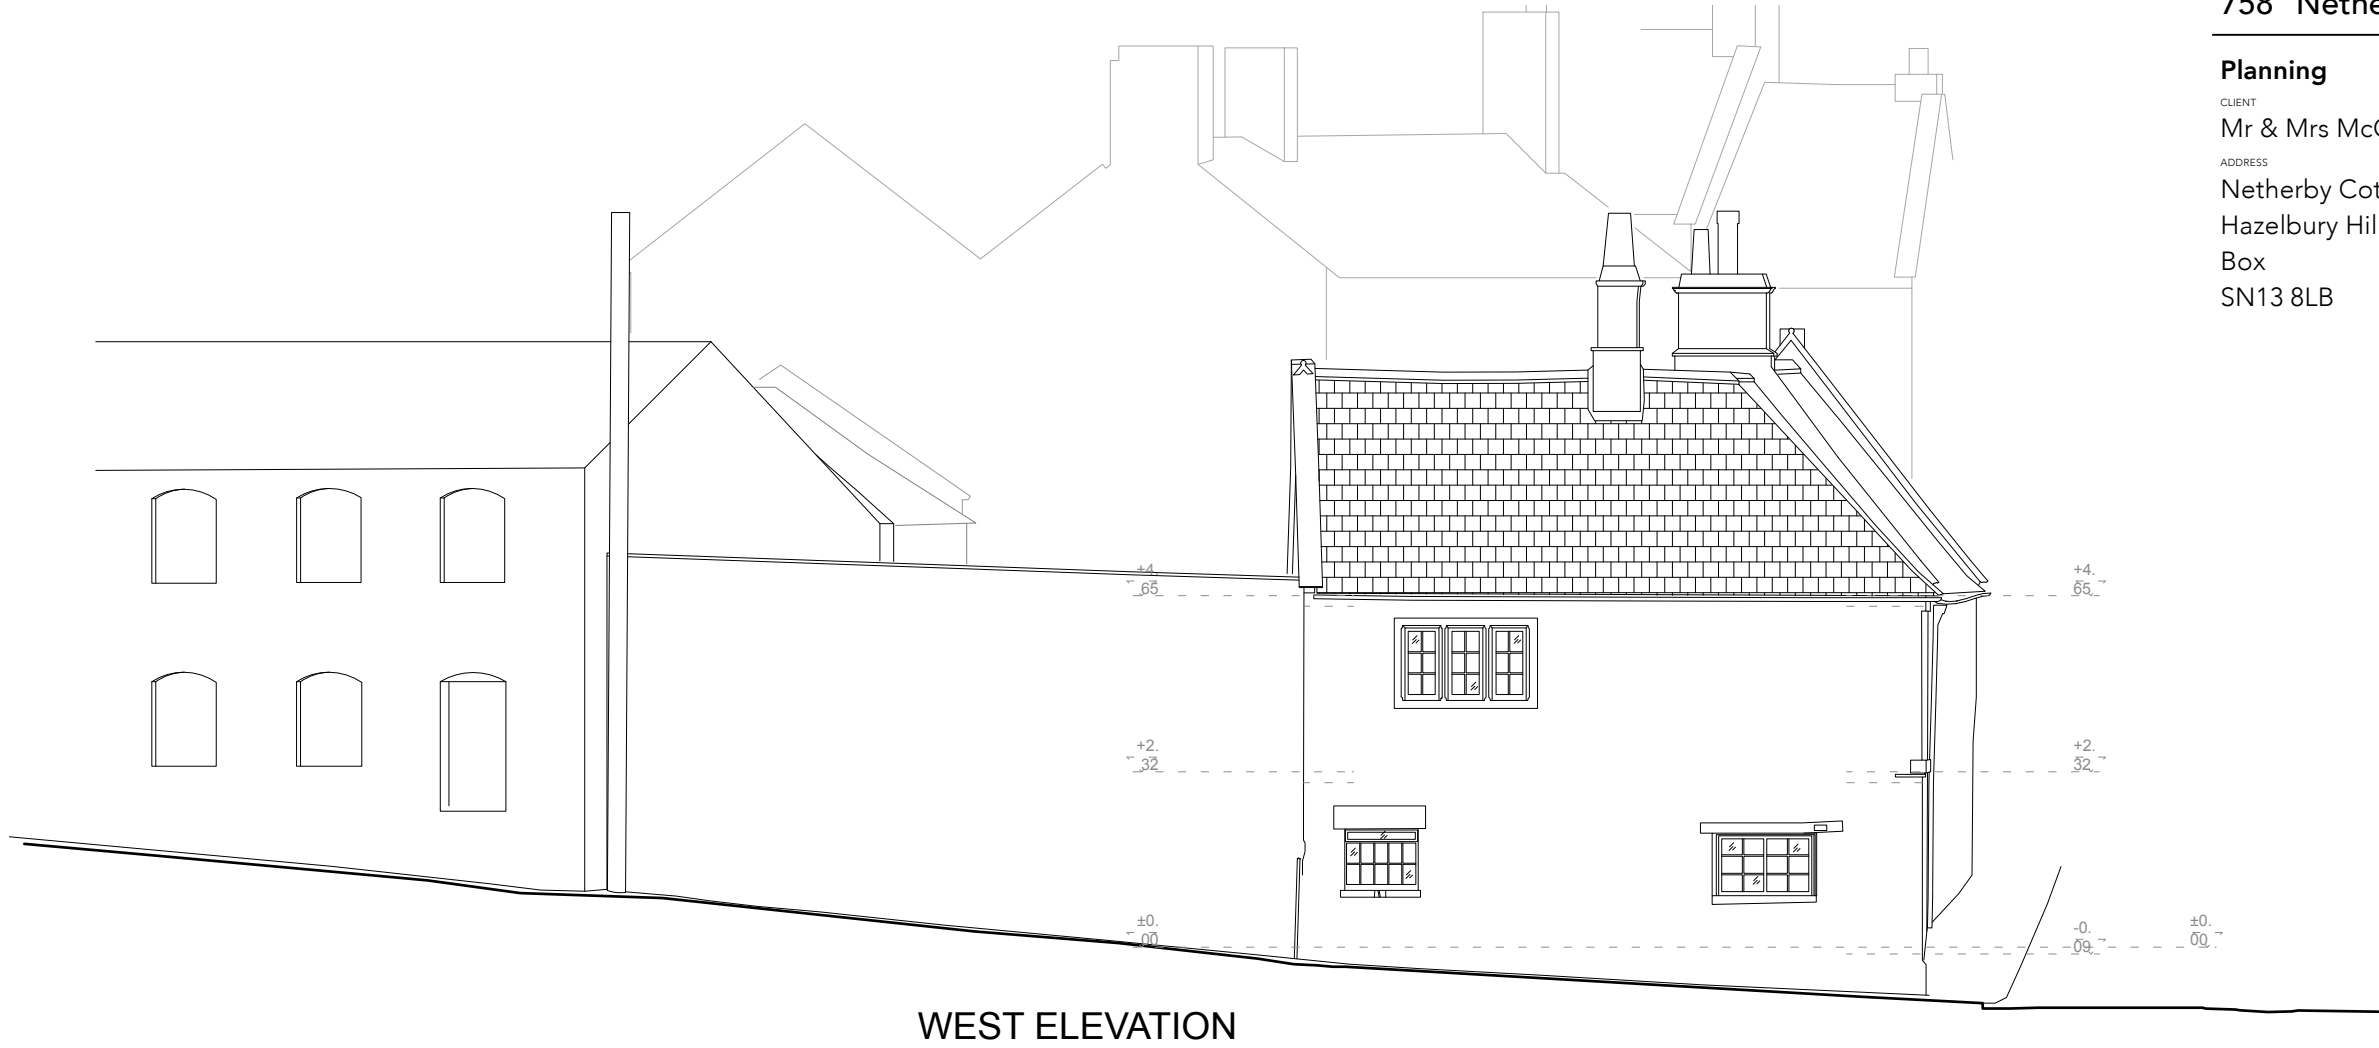

WEST ELEVATION

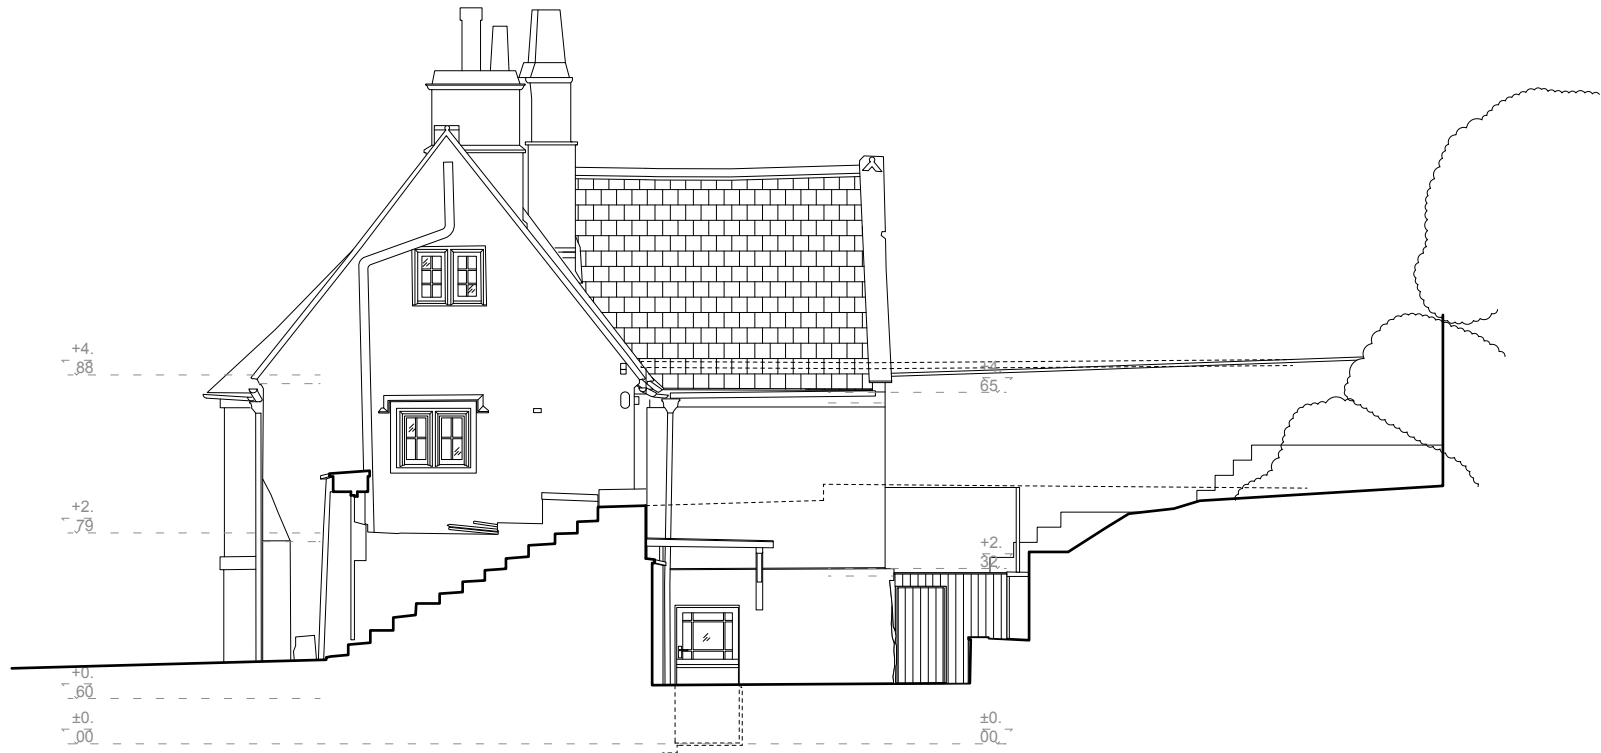

EAST ELEVATION



EX Elevations W-E

PROJECT	STAGE	DRAWING	REV	DRAWN
758	- 3	- 07		IH
SCALE	SIZE	CREATION		
1:100	@ A3 L	FEB 2025		