




Existing Block Plan
(Scale 1:500)

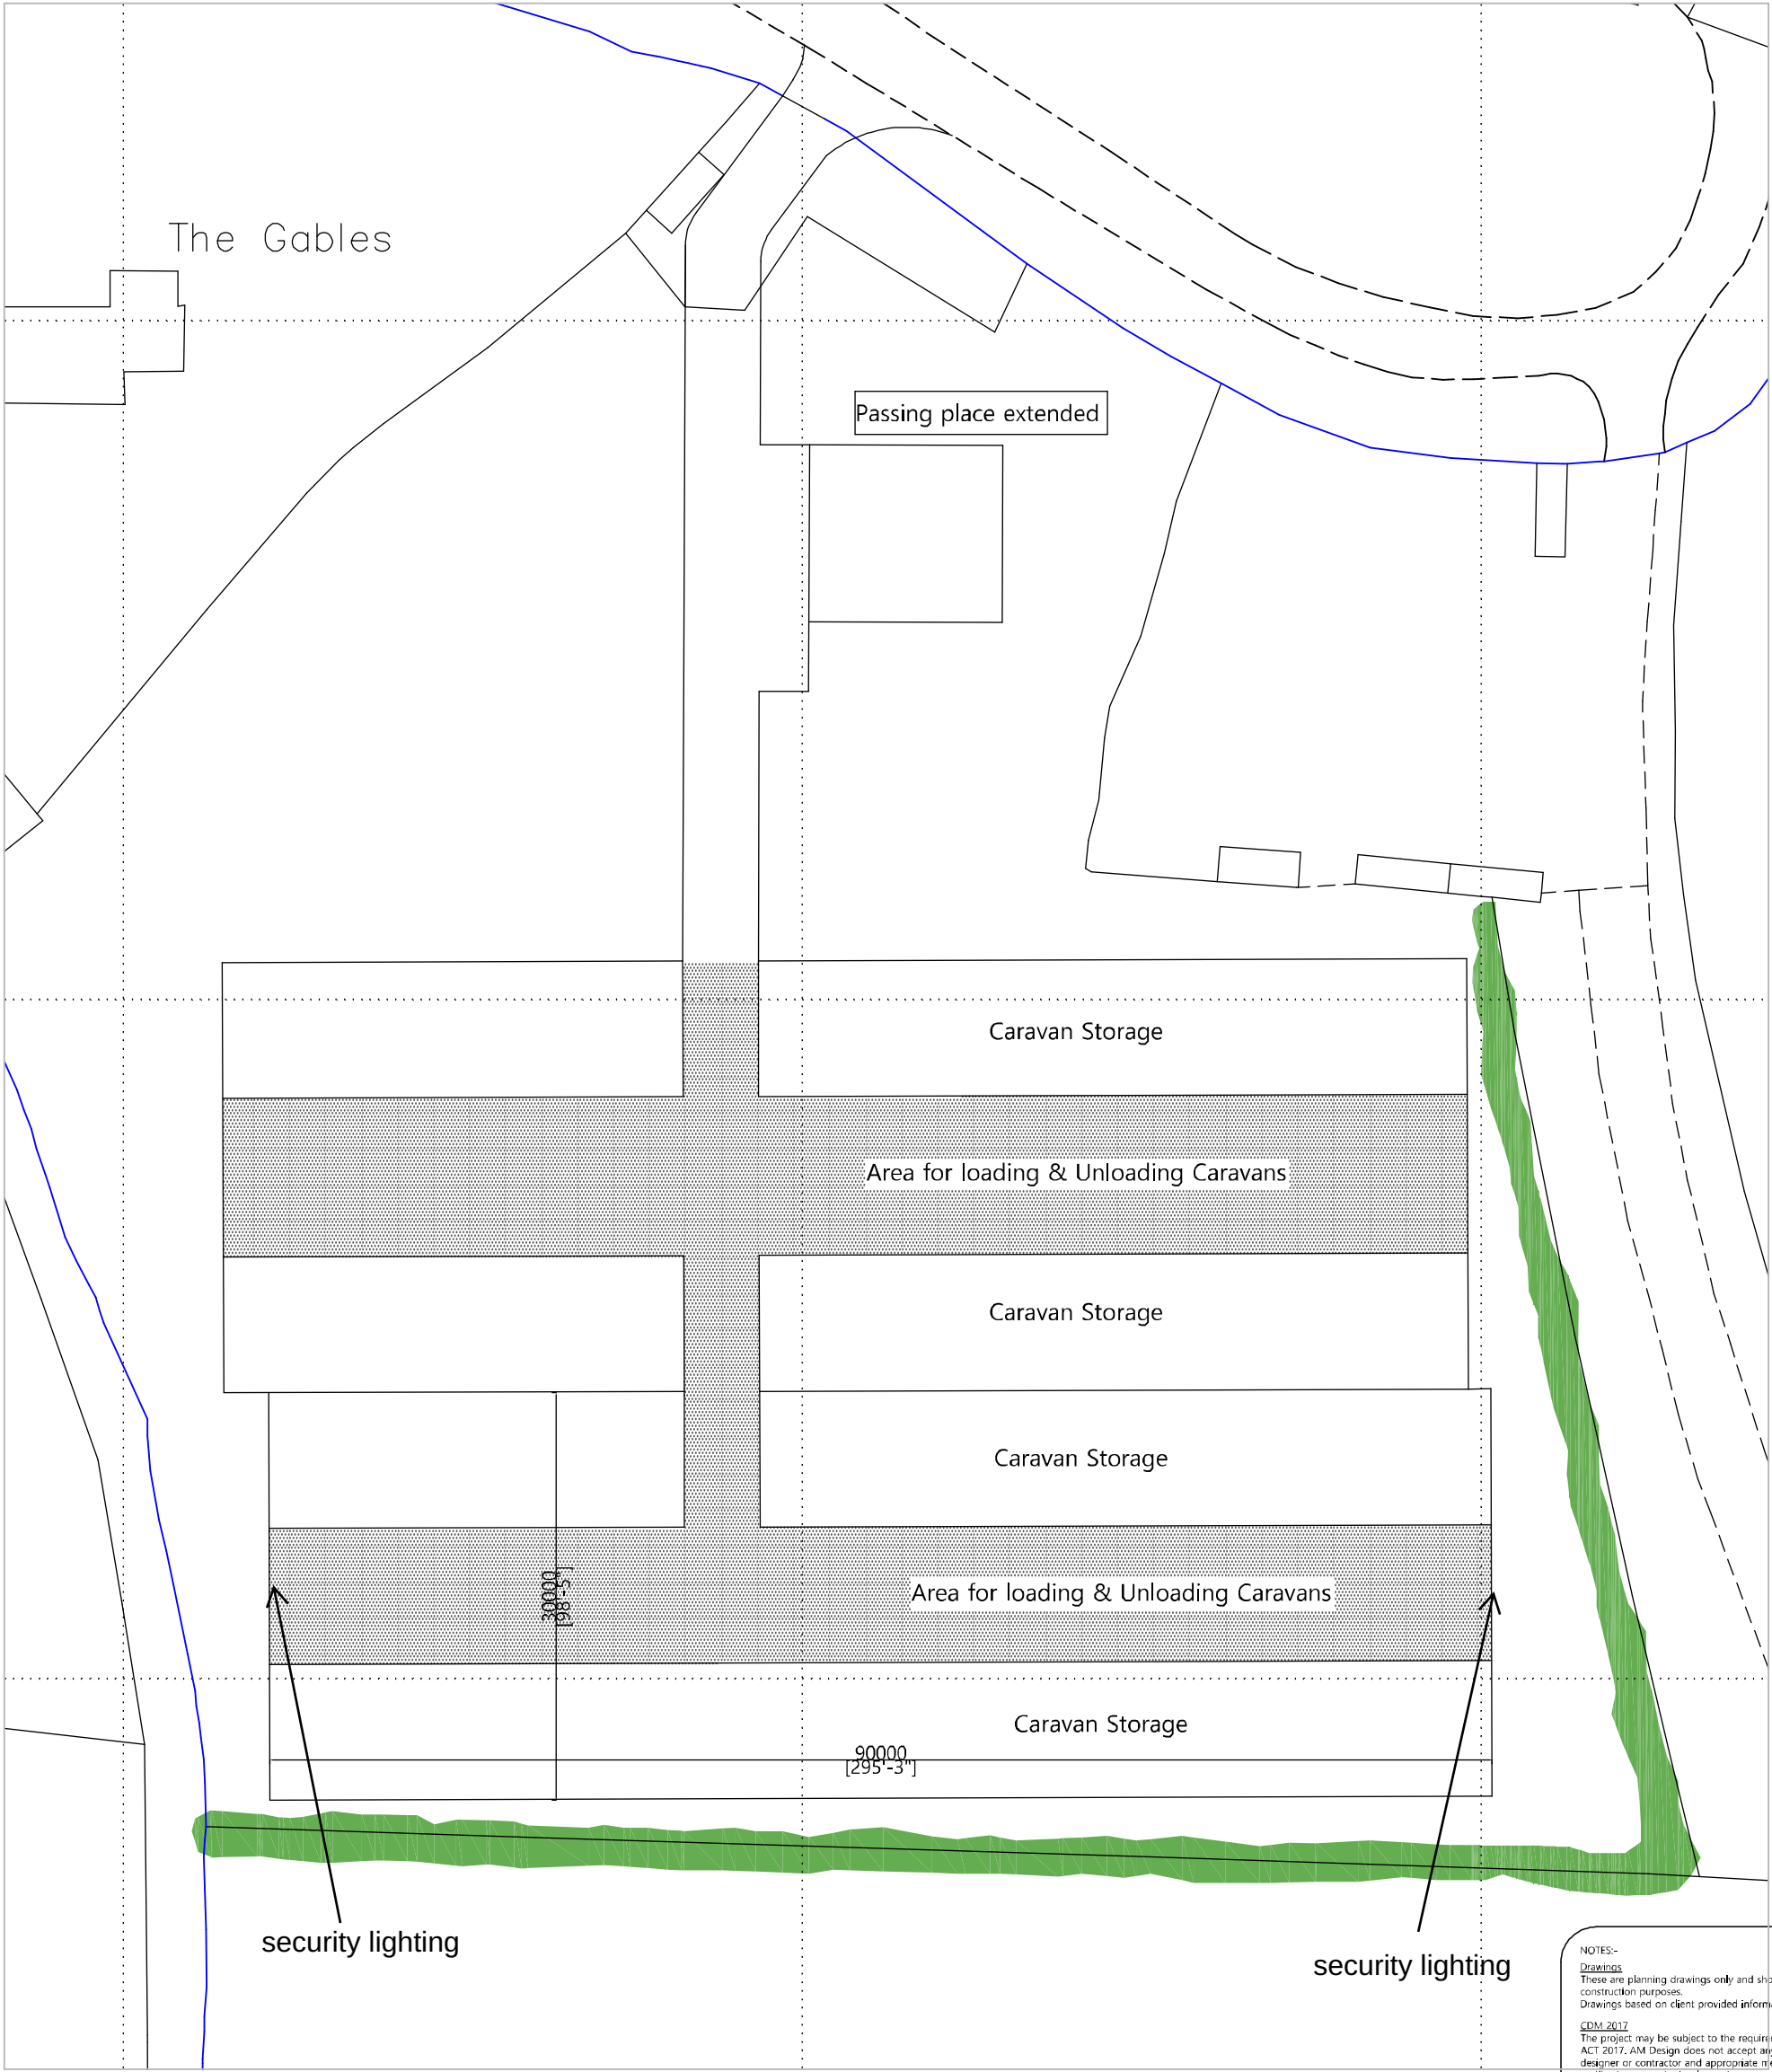

Proposed Block Plan
(Scale 1:500)



NOTES:-
DRAWINGS
These are planning drawings only and should not be used for construction purposes.
Drawings based on client provided information
CDM 2017
The project may be subject to the requirements of the CDM Act 2017. AM Design does not accept any liability as principle designer or contractor and appropriate measures and notifications must be in place prior to commencement of the works
DIMENSIONS
Measurements and dimensions are to be confirmed by contractor on site prior to the ordering of any dimensionally critical components.



A M Design

Nine Arms, Burlington, Limerleigh, DD37 9JW
Tel: 01768797175 | Email: am@am-design.co.uk
Web: www.am-design.co.uk

Site Address: Gables Caravan Storage
Drawing Title: Block Plans
Drawing No: 389.21.002
Scale: As noted (BA2)
Client: RJ & HE Newman

Date: Sept 2025

Revisions: