


Planning

CLIENT
Mr & Mrs McCormick

ADDRESS
Netherby Cottage
Hazelbury Hill
Box
SN13 8LB



SECTION A-A

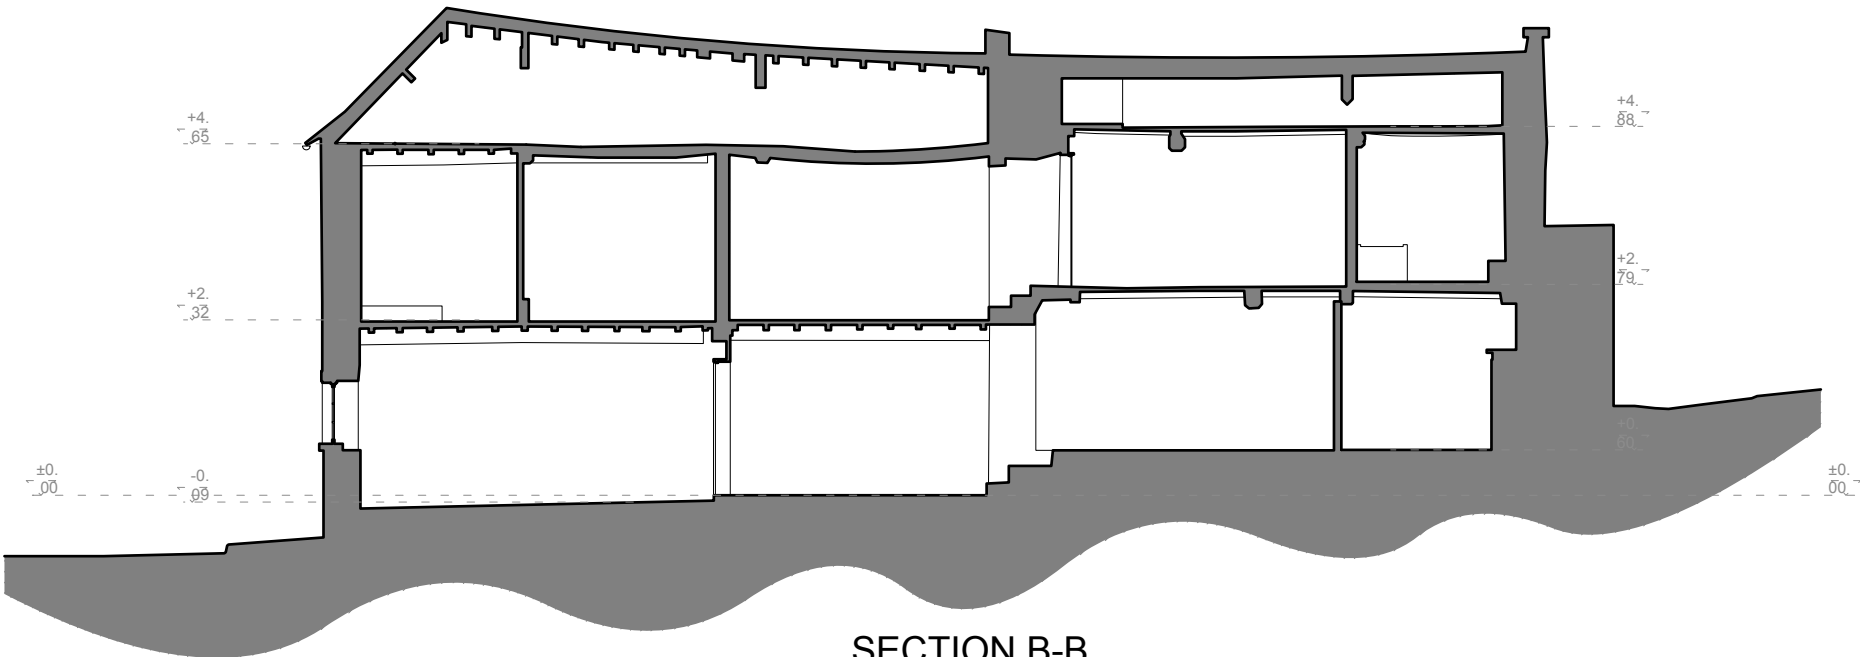

SECTION B-B

REV.	DATE	NOTES
0	1	2
3	4	5 M

EX Sections

PROJECT	STAGE	DRAWING	REV	DRAWN
758	3	08		IH
SCALE	SIZE	CREATION		
1:100	@ A3 L	FEB 2025		