


Planning

CLIENT
Mr & Mrs McCormick

ADDRESS
Netherby Cottage
Hazelbury Hill
Box
SN13 8LB

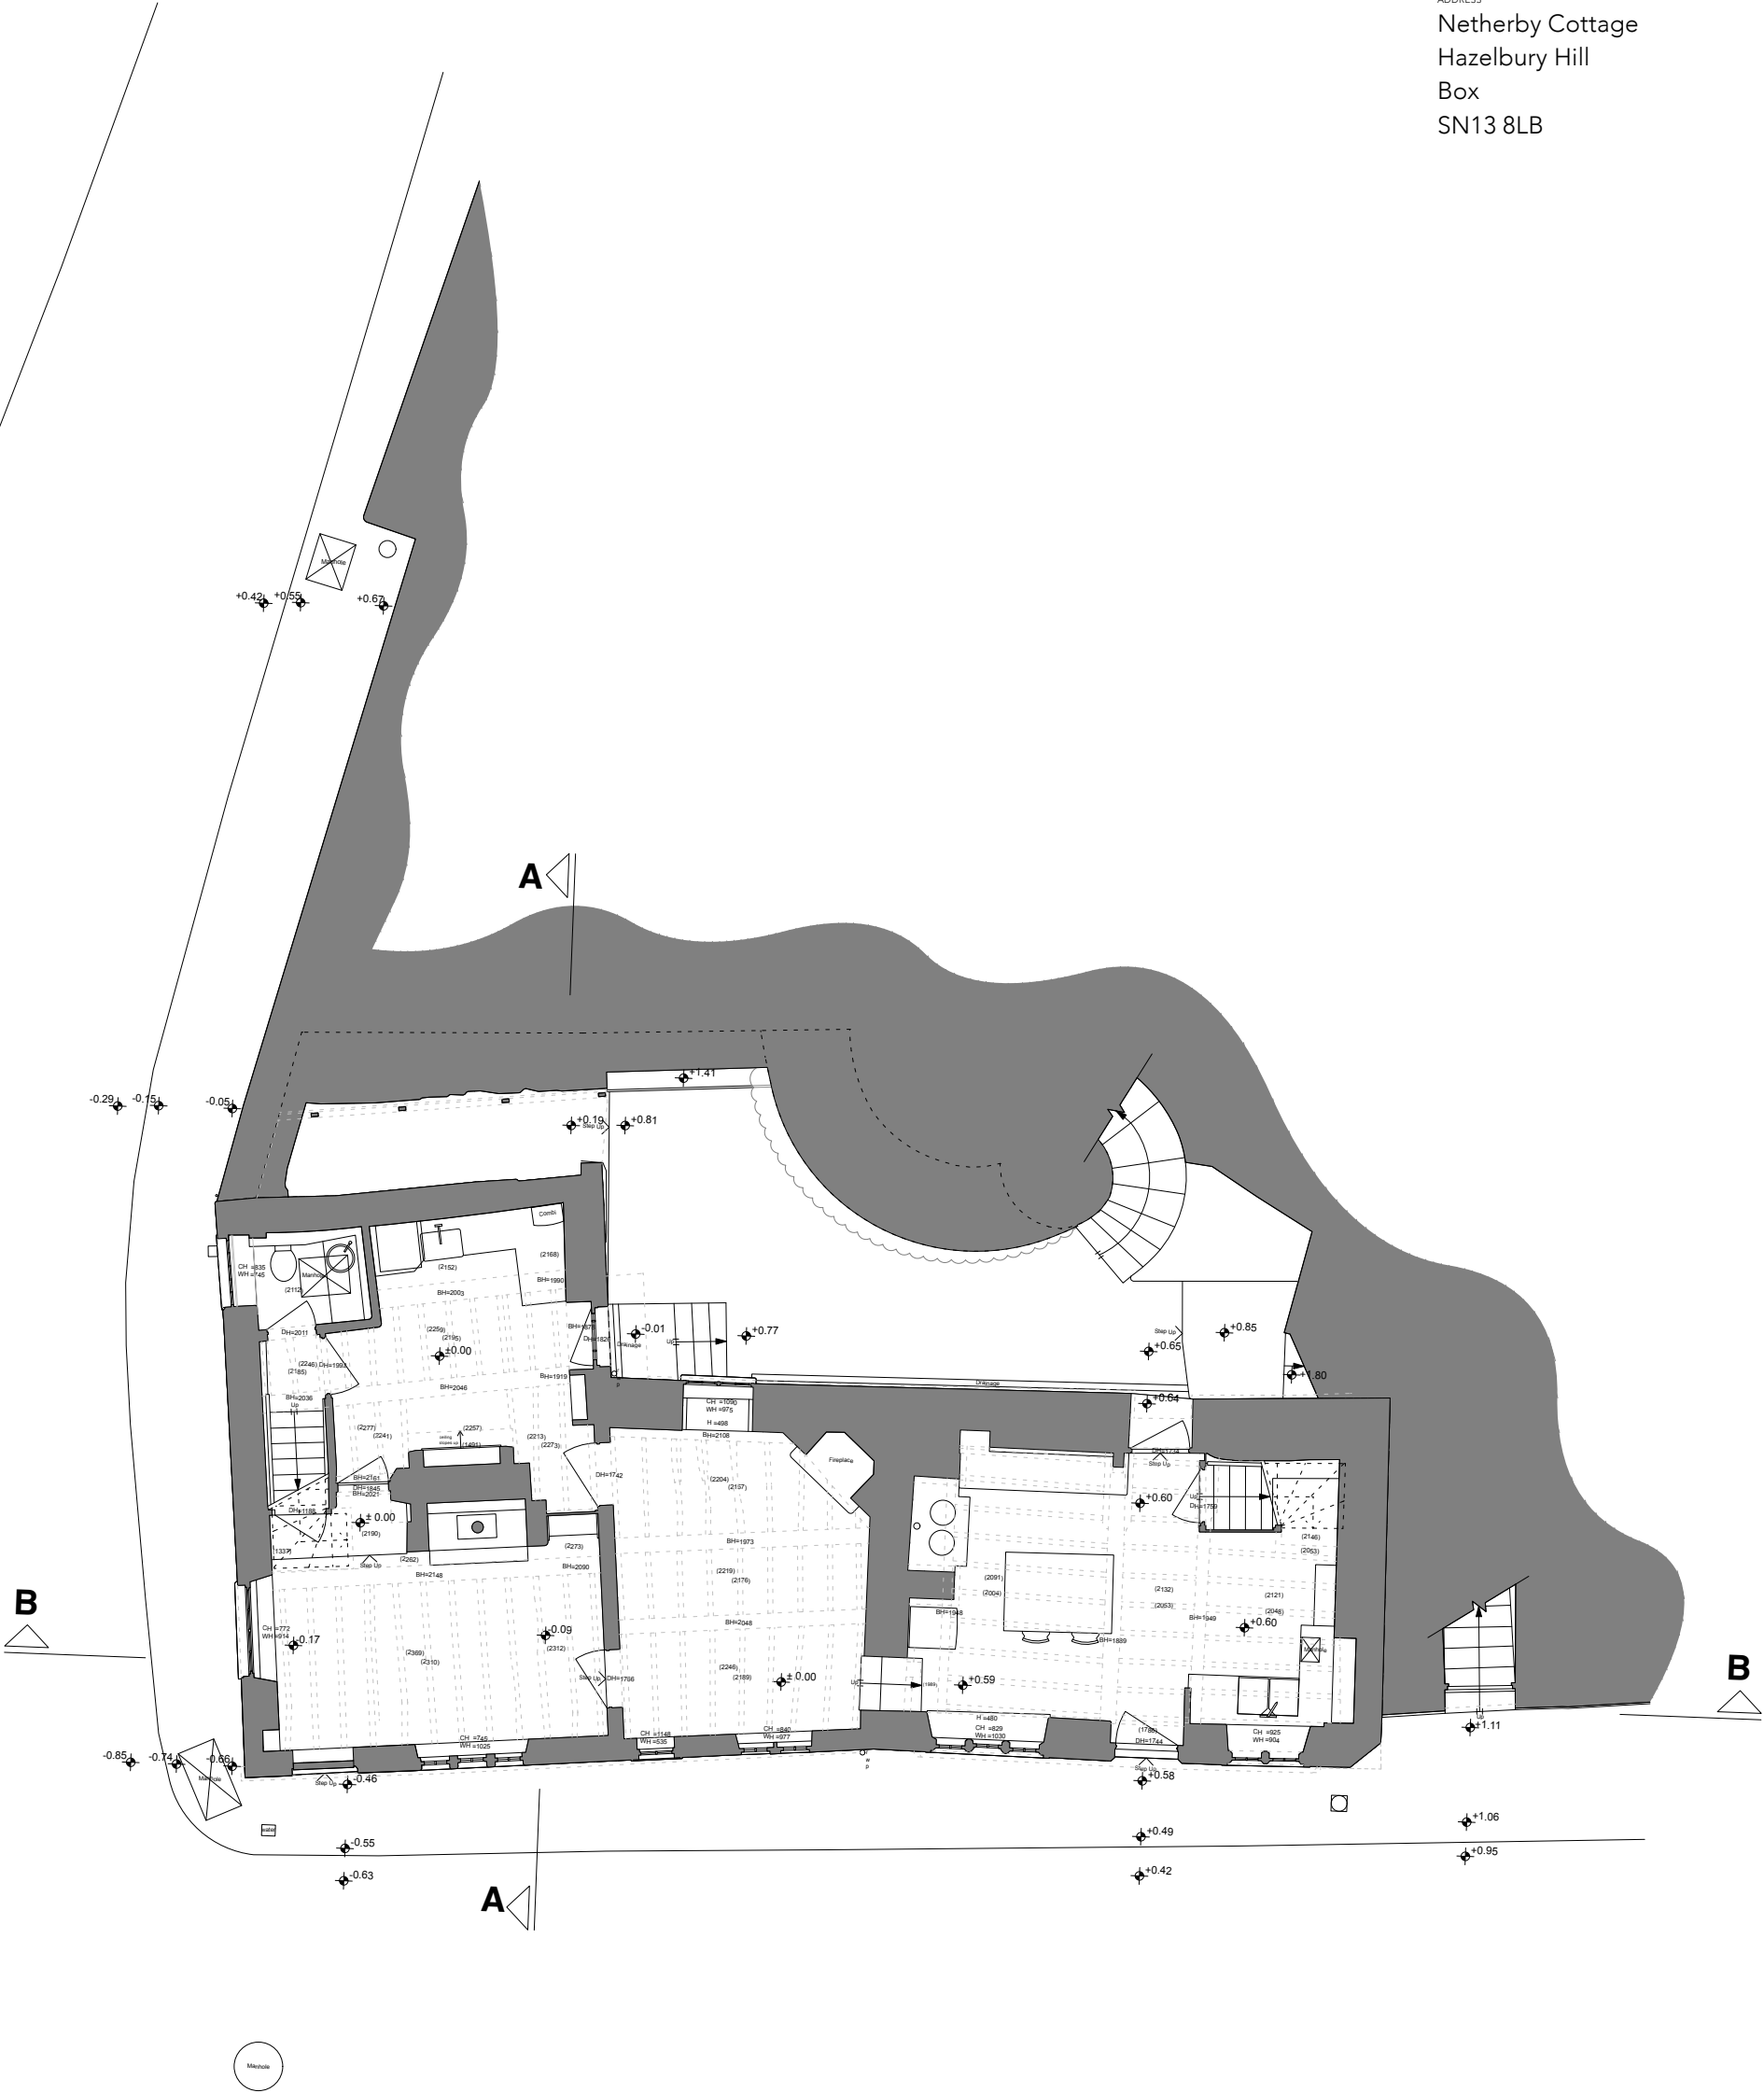

REV.	DATE	NOTES
0		
1		
2		
3		
4		
5		

EX Ground Floor Plan

PROJECT	STAGE	DRAWING	REV	DRAWN
758	3	02		IH
SCALE	SIZE	CREATION		
1:100	@ A3 P	FEB 2025		

ARTEL ³¹
architects that build

artel31.co.uk · 01249 445656 · 5 Union Road SN15 1HW
THIS DRAWING IS COPYRIGHT © OF ARTEL31 LIMITED
REPRODUCTION IS ONLY TO TAKE PLACE WITH PRIOR WRITTEN AUTHORITY
ALL DIMENSIONS TO BE CONFIRMED ON SITE BEFORE ANY WORK COMMENCES
ANY DISCREPANCIES FOUND IN DRAWINGS OR OTHER DOCUMENTATION MUST
BE BROUGHT TO THE ATTENTION OF THE ARCHITECT BEFORE PROCEEDING