


Planning

CLIENT
Mr & Mrs McCormick

ADDRESS
Netherby Cottage
Hazelbury Hill
Box
SN13 8LB

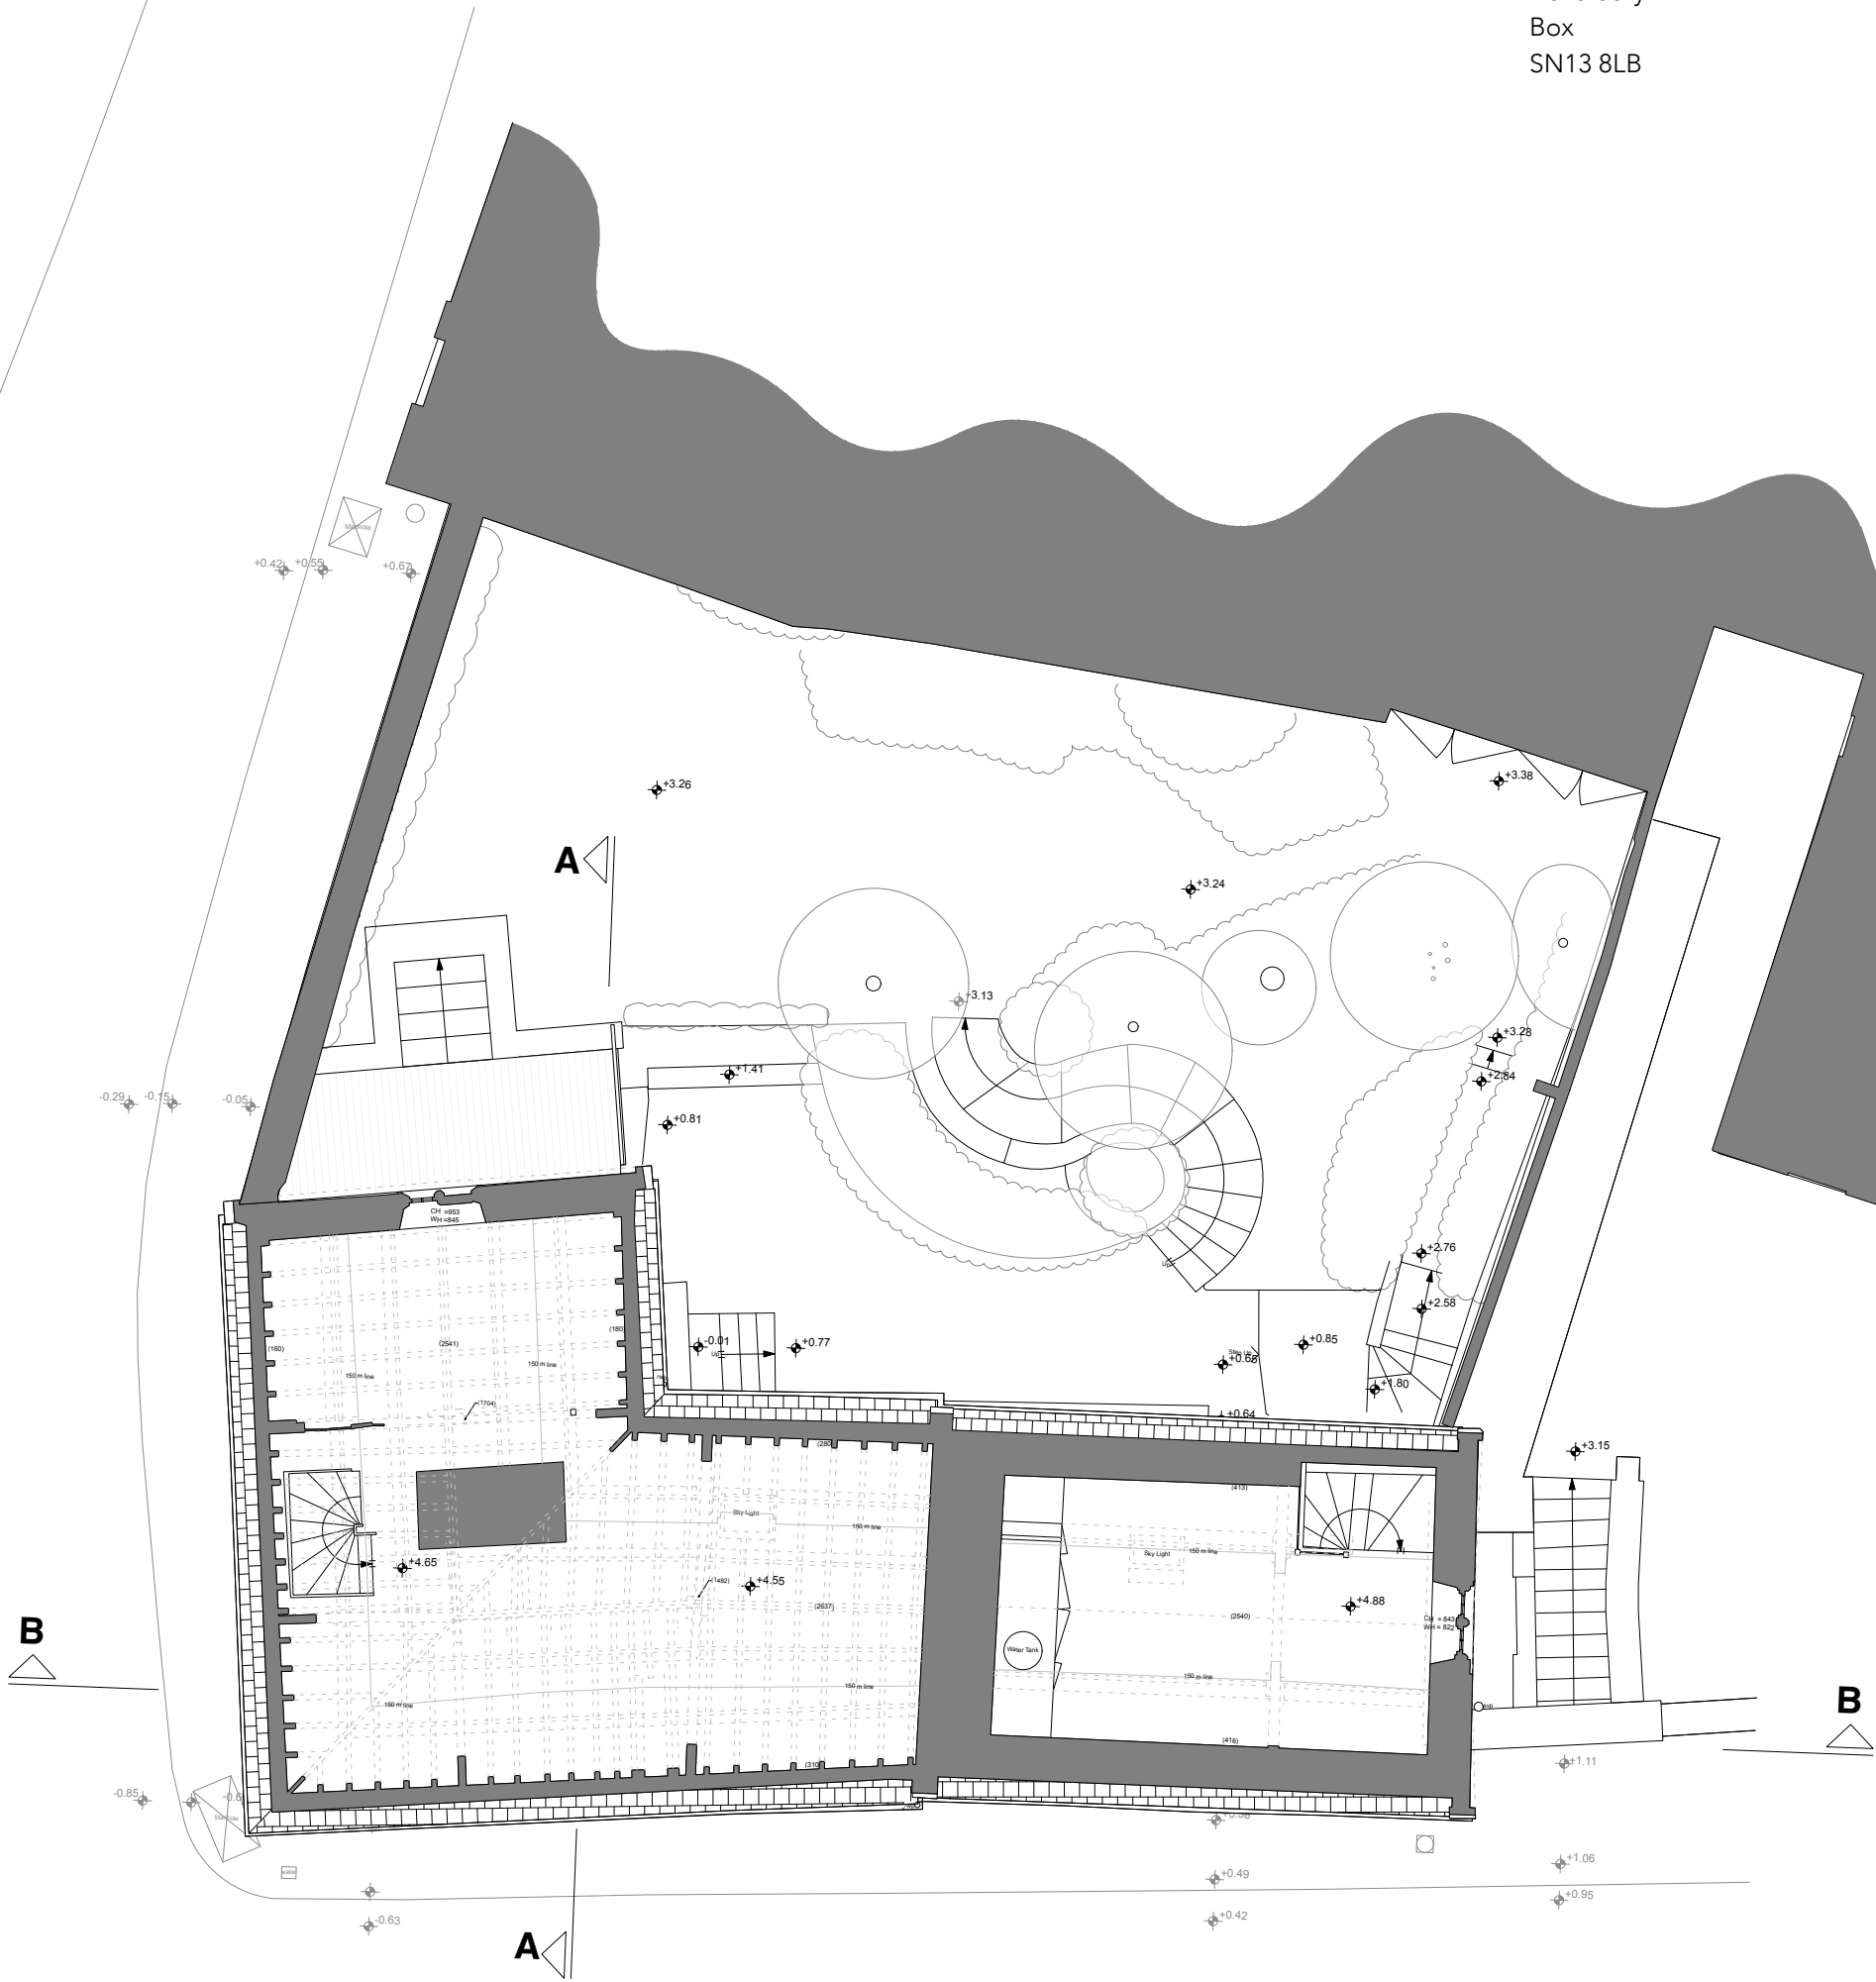

REV.	DATE	NOTES
0		

EX Second Floor Plan

PROJECT	STAGE	DRAWING	REV	DRAWN
758	3	04		IH
SCALE	SIZE	CREATION		
1:100	@ A3 P	FEB 2025		