


Planning

CLIENT
Mr & Mrs McCormick

ADDRESS
Netherby Cottage
Hazelbury Hill
Box
SN13 8LB

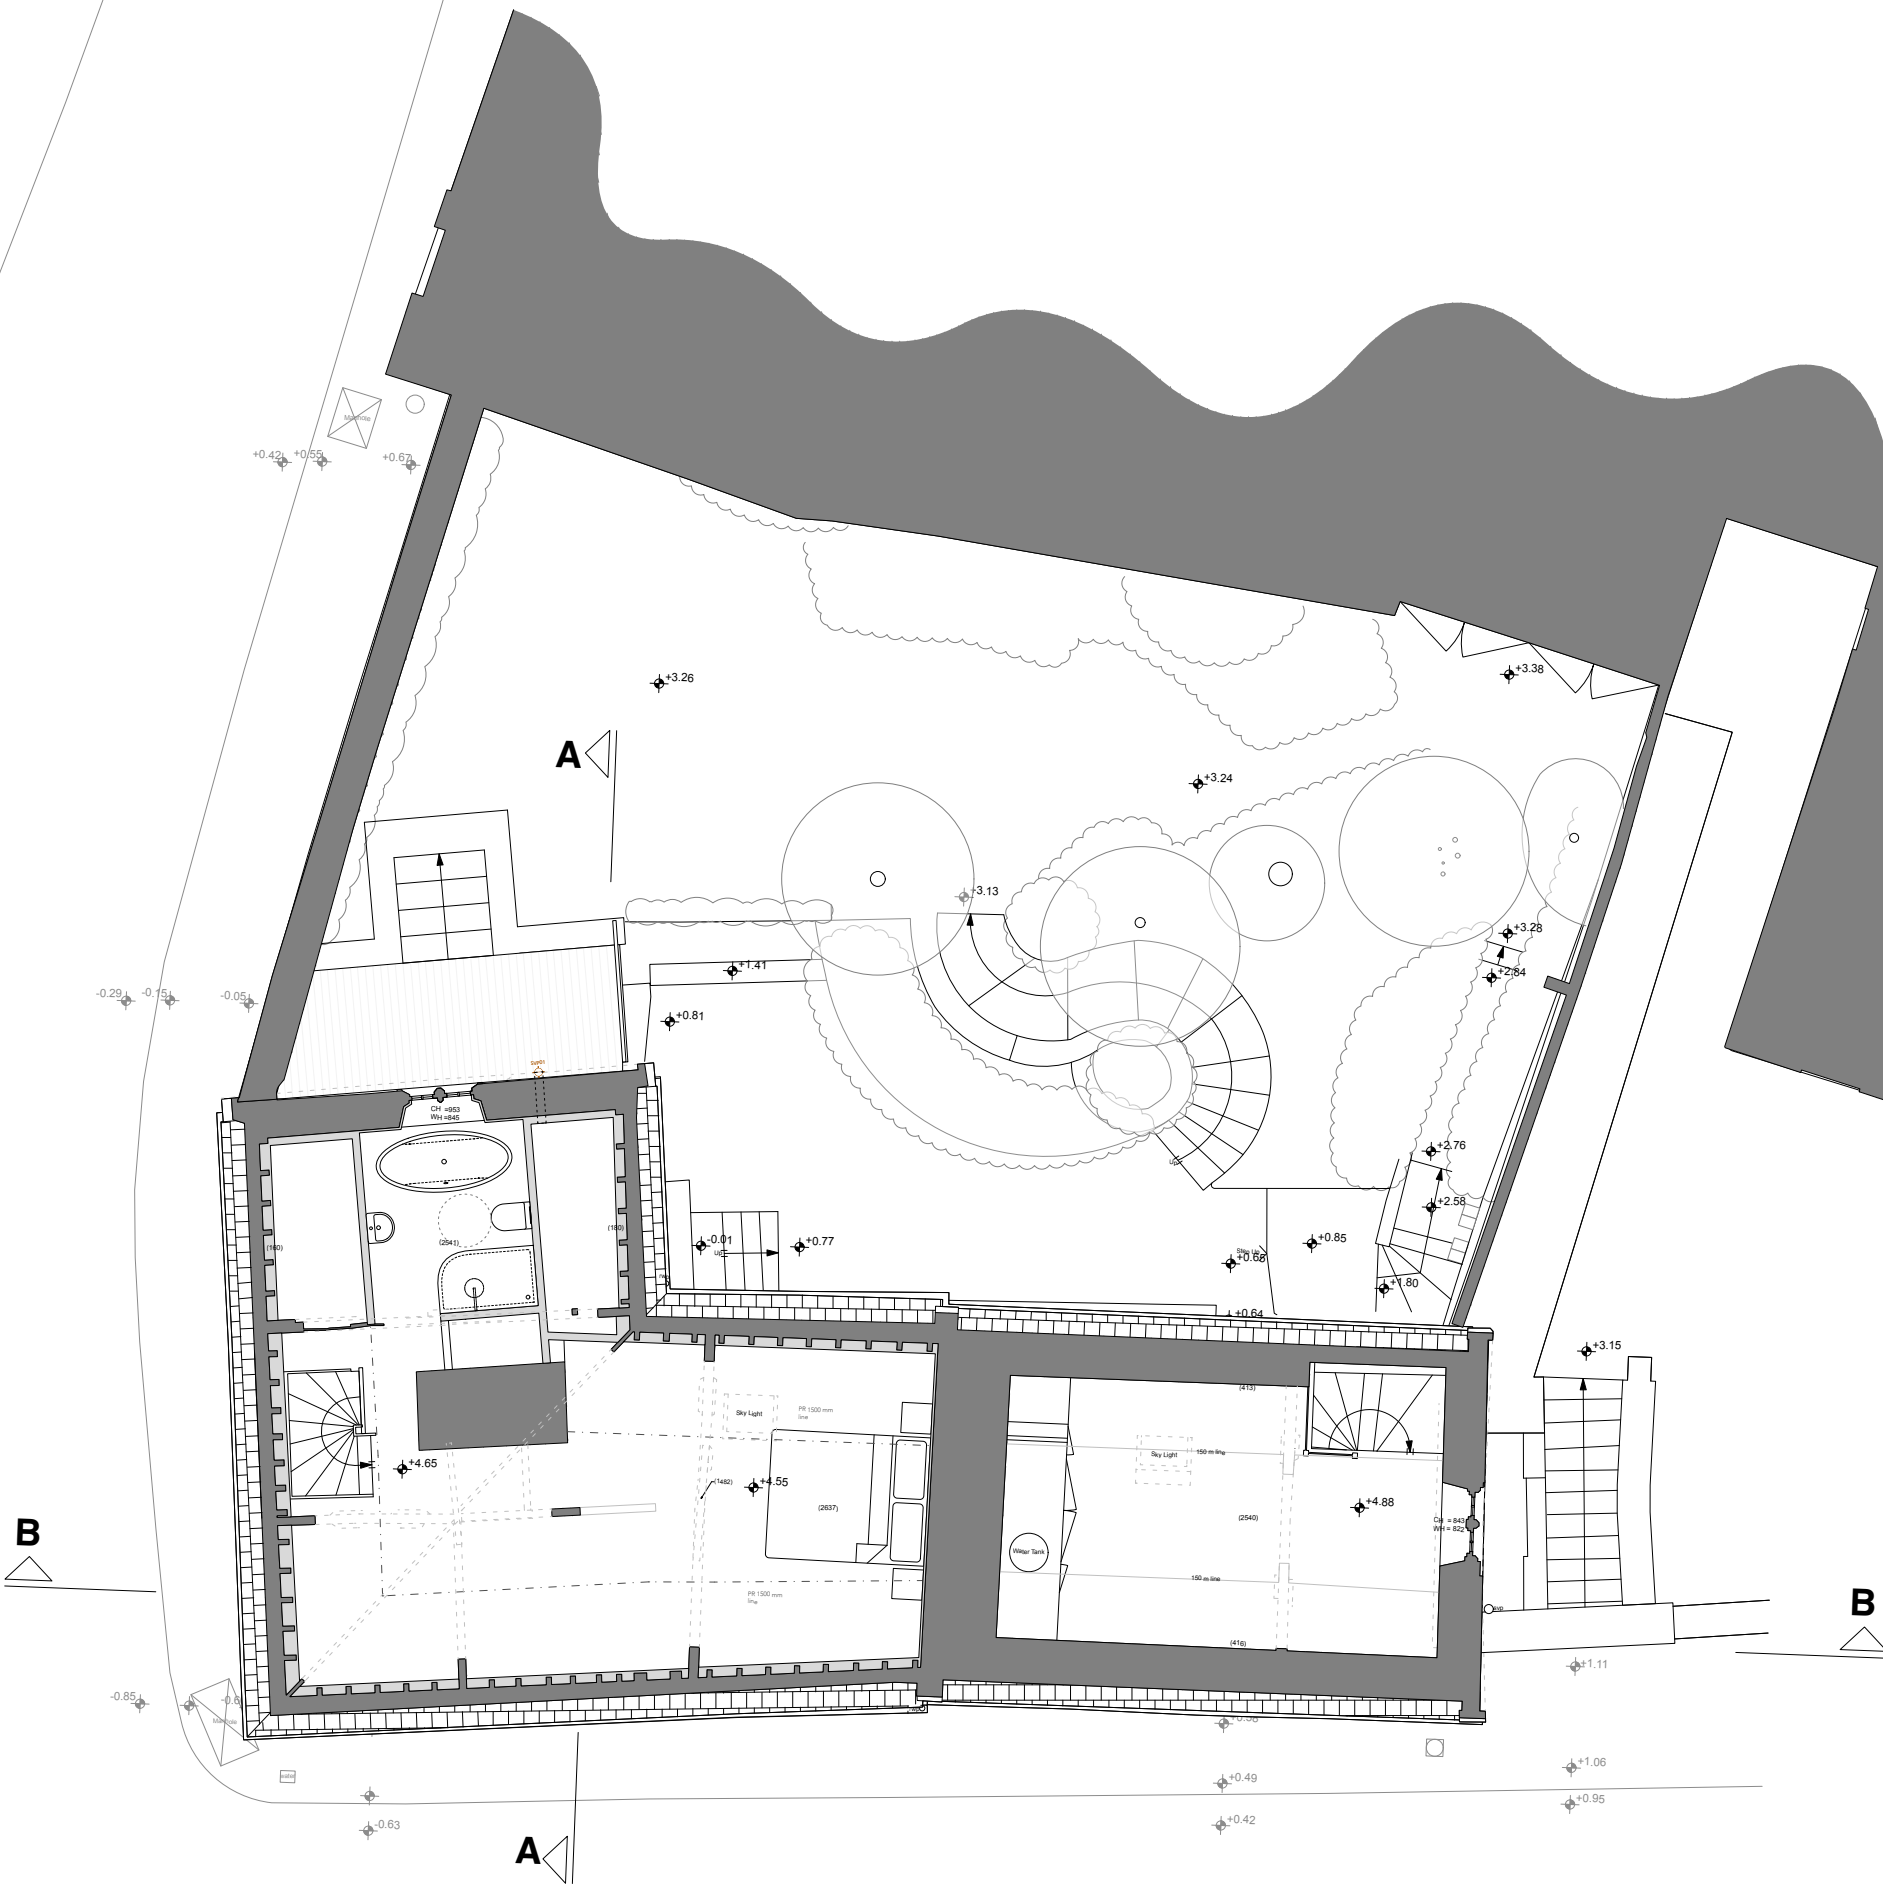

PR Second Floor Plan

PROJECT	STAGE	DRAWING	REV	DRAWN
758 - 3	- 14			IH
SCALE	SIZE	CREATION		
1:100	@ A3 P	FEB 2025		