


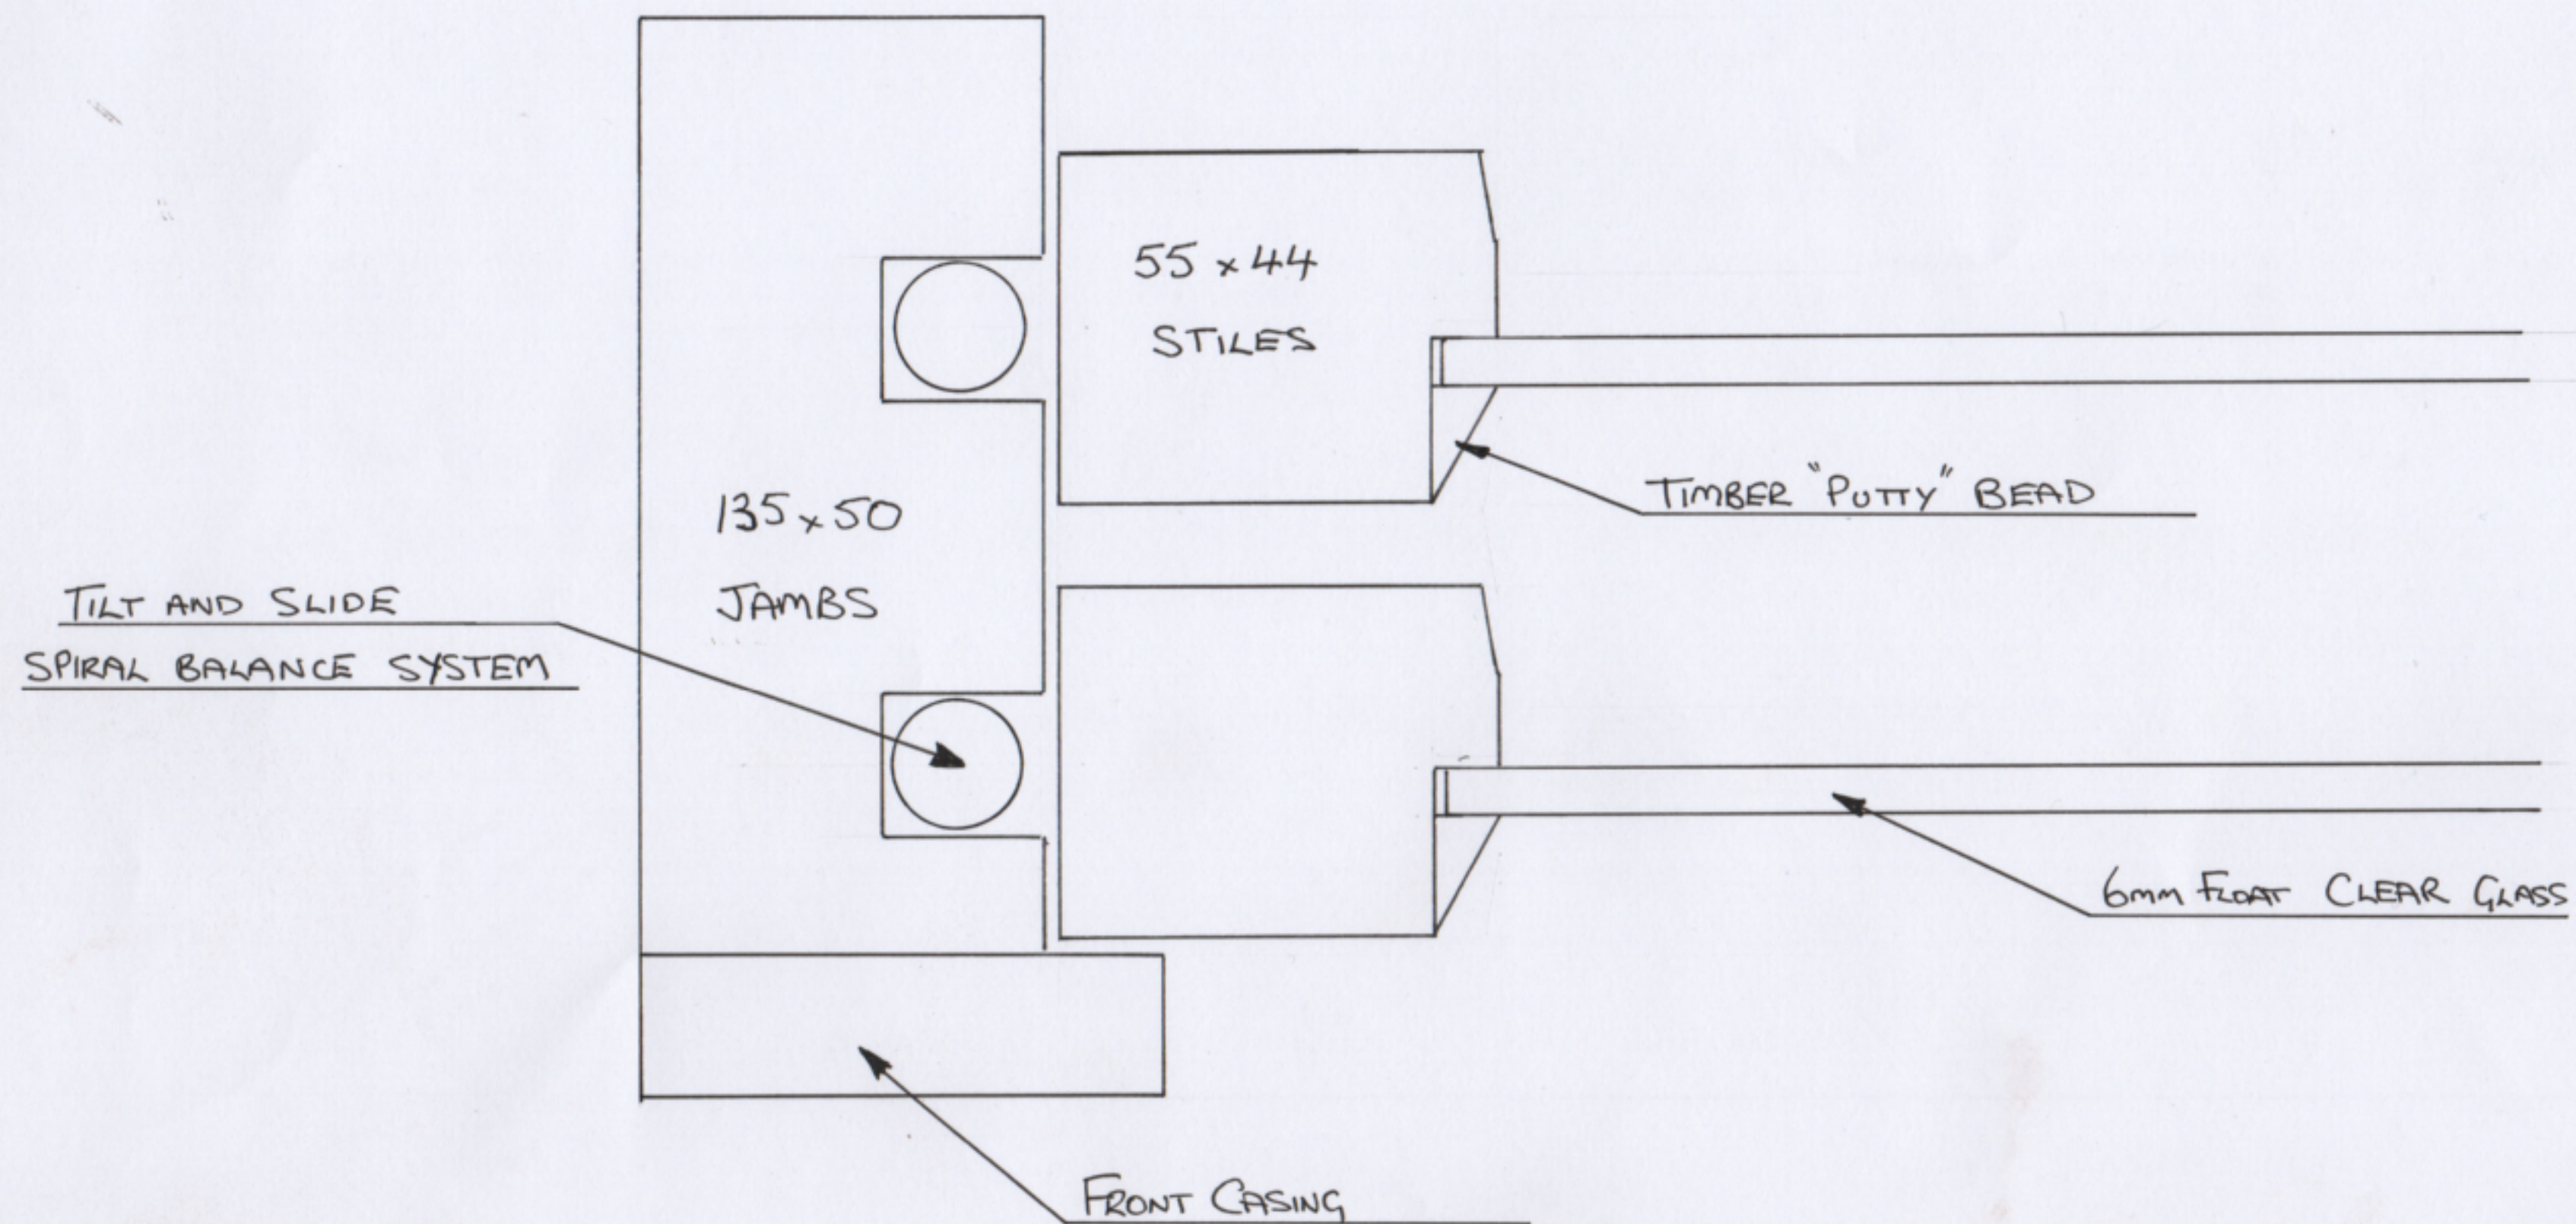

CLIENT : DORA KRISTIANSEN
 REF: SECTION THRO' B-B
 DATE: 17.6.2025
 SCALE: 1:1 @ A3
 DRAWN BY GARY MILNE

ALL SECTIONS AND SIZE TO BE 'LIKE FOR LIKE' AS EXISTING

All Aspects Joinery
 Unit 30 Marsh Farm
 Trowbridge BA14 7PJ