

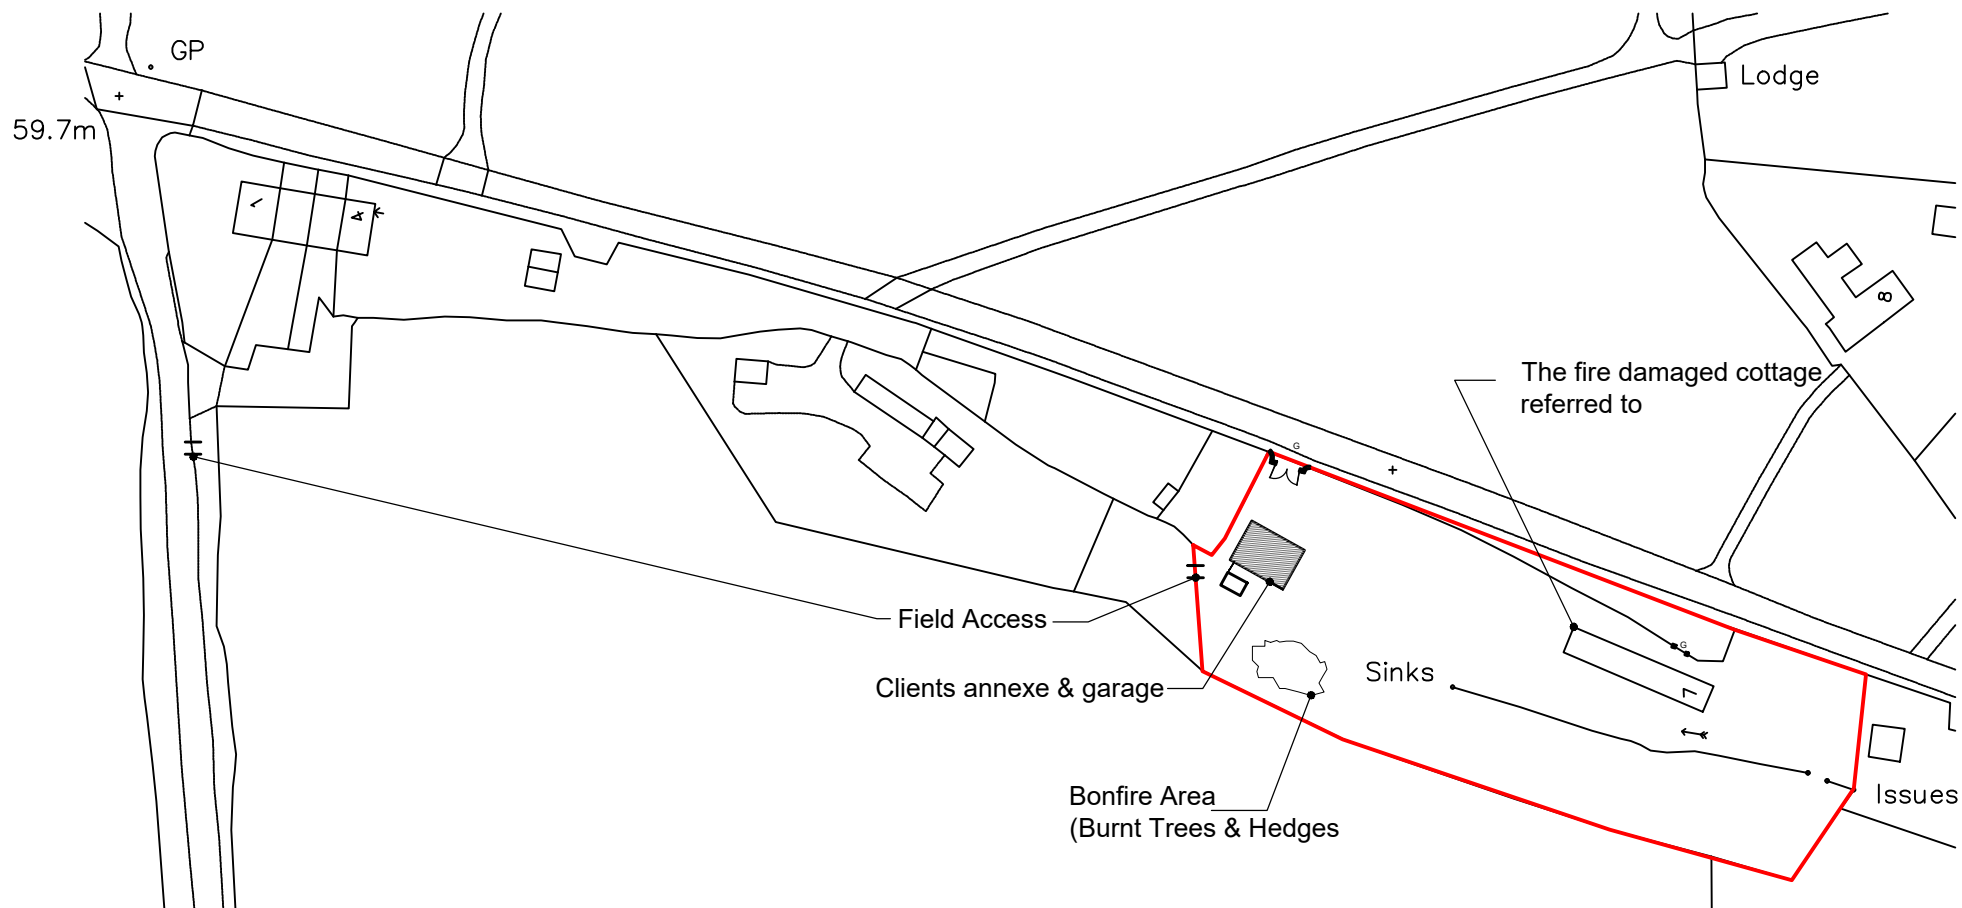


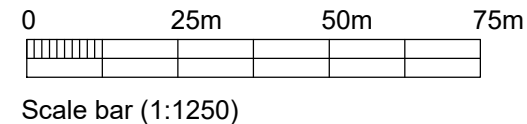

Ordnance Survey (c) Crown Copyright 2017. All rights reserved. Licence number 100022432

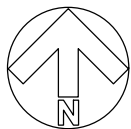

A	09/10/25	Notes Added	JAG	Client:	Mr O & Mrs E Collins. Bewley Cottage, Bowden Hill, Lacock, SN18 5PW			Drawing:	Location Plan			DOLMAN ARCHITECTURAL DESIGNERS BUILDING SURVEYORS COST CONSULTANTS CDM PRINCIPAL DESIGNERS	
				Project:				Drawn:					
Rev.	Date		Init		Fire Damage Repairs to Cottage			Drawn:	Date:	Scale:	@ A4	Sussex House Bath Road Devizes Wiltshire SN10 2AF	
								JAG	26/08/2025	1:1250			
								Drawing number:	4430 - 01	Rev.	A	Tel: 01380 729456 Web: www.dolmansurveyors.co.uk Email: info@dolmansurveyors.co.uk	