


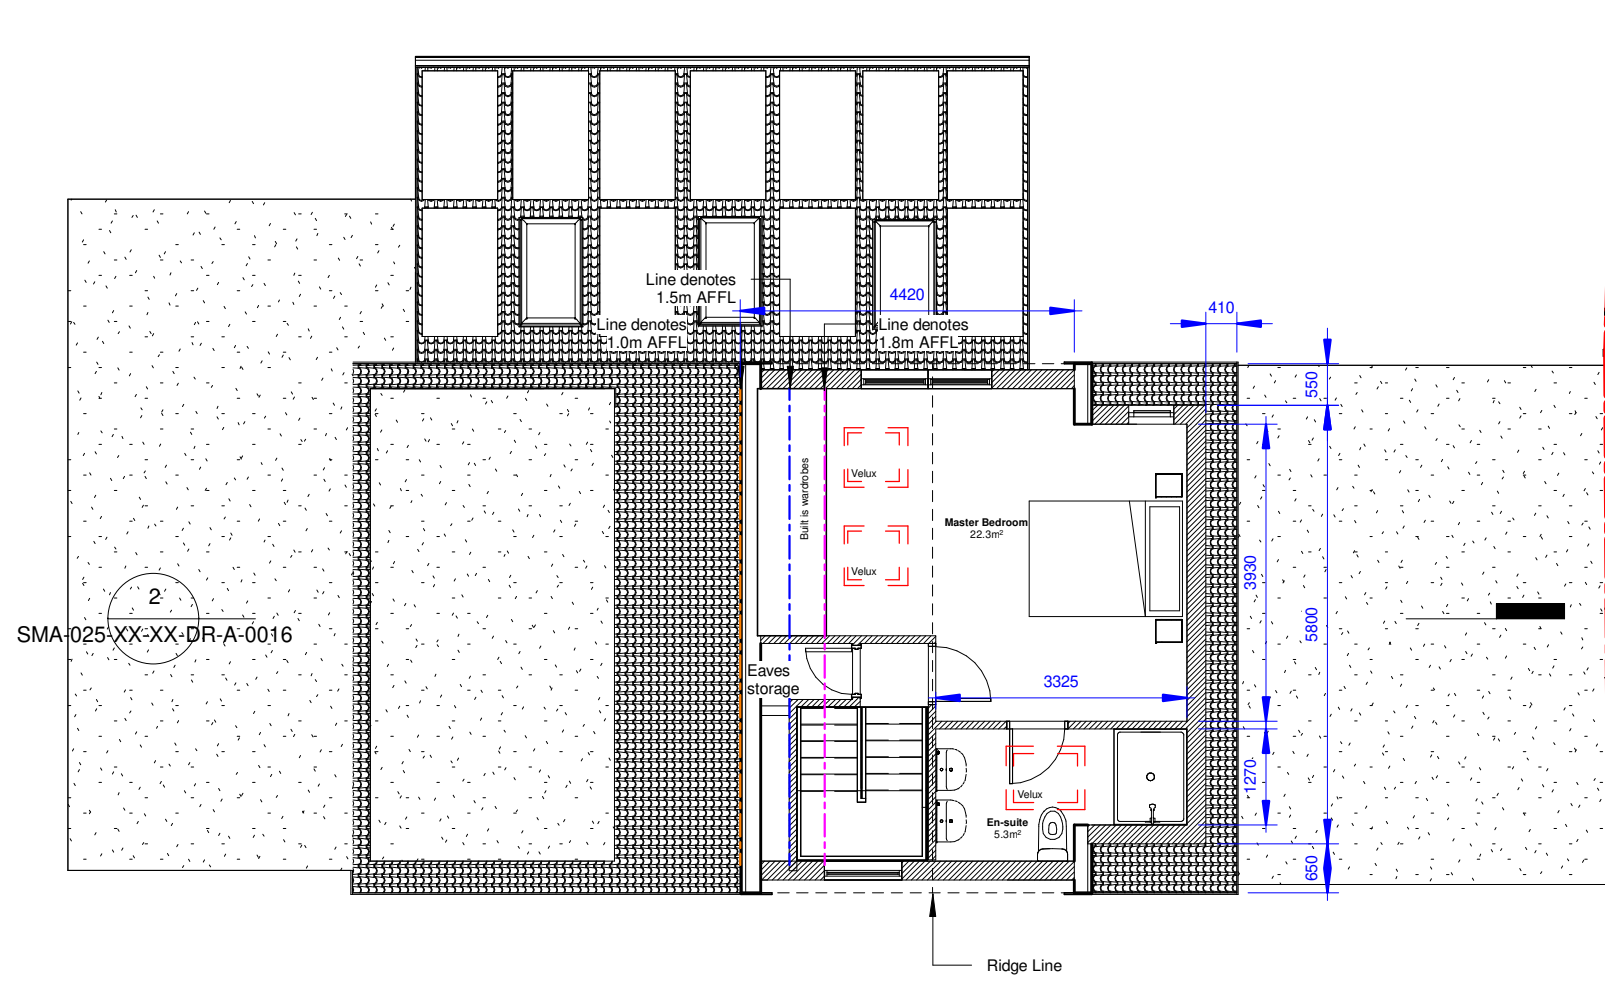

# 1 PROPOSED LOFT FLOOR

1 : 100

0 1 2 3 4m  
1:100



## Party Wall ACT

The building owner is responsible for serving all notices and obtaining any written consent which may be required under the above legislation before work commences

ALL DIMENSIONS MUST BE CHECKED ON SITE AND NOT SCALED FROM THE DRAWING EXCEPT FOR PLANNING PURPOSES

|          |     |             |     |     |
|----------|-----|-------------|-----|-----|
|          |     |             |     |     |
|          |     |             |     |     |
| 19/08/25 | P01 | PLANNING    | FS  | FS  |
| DATE     | REV | DESCRIPTION | CHK | APP |

PURPOSE OF ISSUE  
PLANNING



www.smastudiolondonbarnet.com  
fadishawkat@smastudiobarnet.com  
Mob. 07808 543 268

PROJECT  
62 Thistlebarrow Rd, Salisbury  
SP1 3RS

TITLE  
PROPOSED LOFT FLOOR

CLIENT  
Stewart Rutt

|                |                  |                  |
|----------------|------------------|------------------|
| DRAWN BY<br>AG | CHECKED BY<br>FS | DATE<br>19/08/25 |
|----------------|------------------|------------------|

SCALE (@ A3)  
1 : 100

|                                           |            |
|-------------------------------------------|------------|
| DRAWING NUMBER<br>SMA-025-XX-XX-DR-A-0010 | REV<br>P01 |
|-------------------------------------------|------------|