
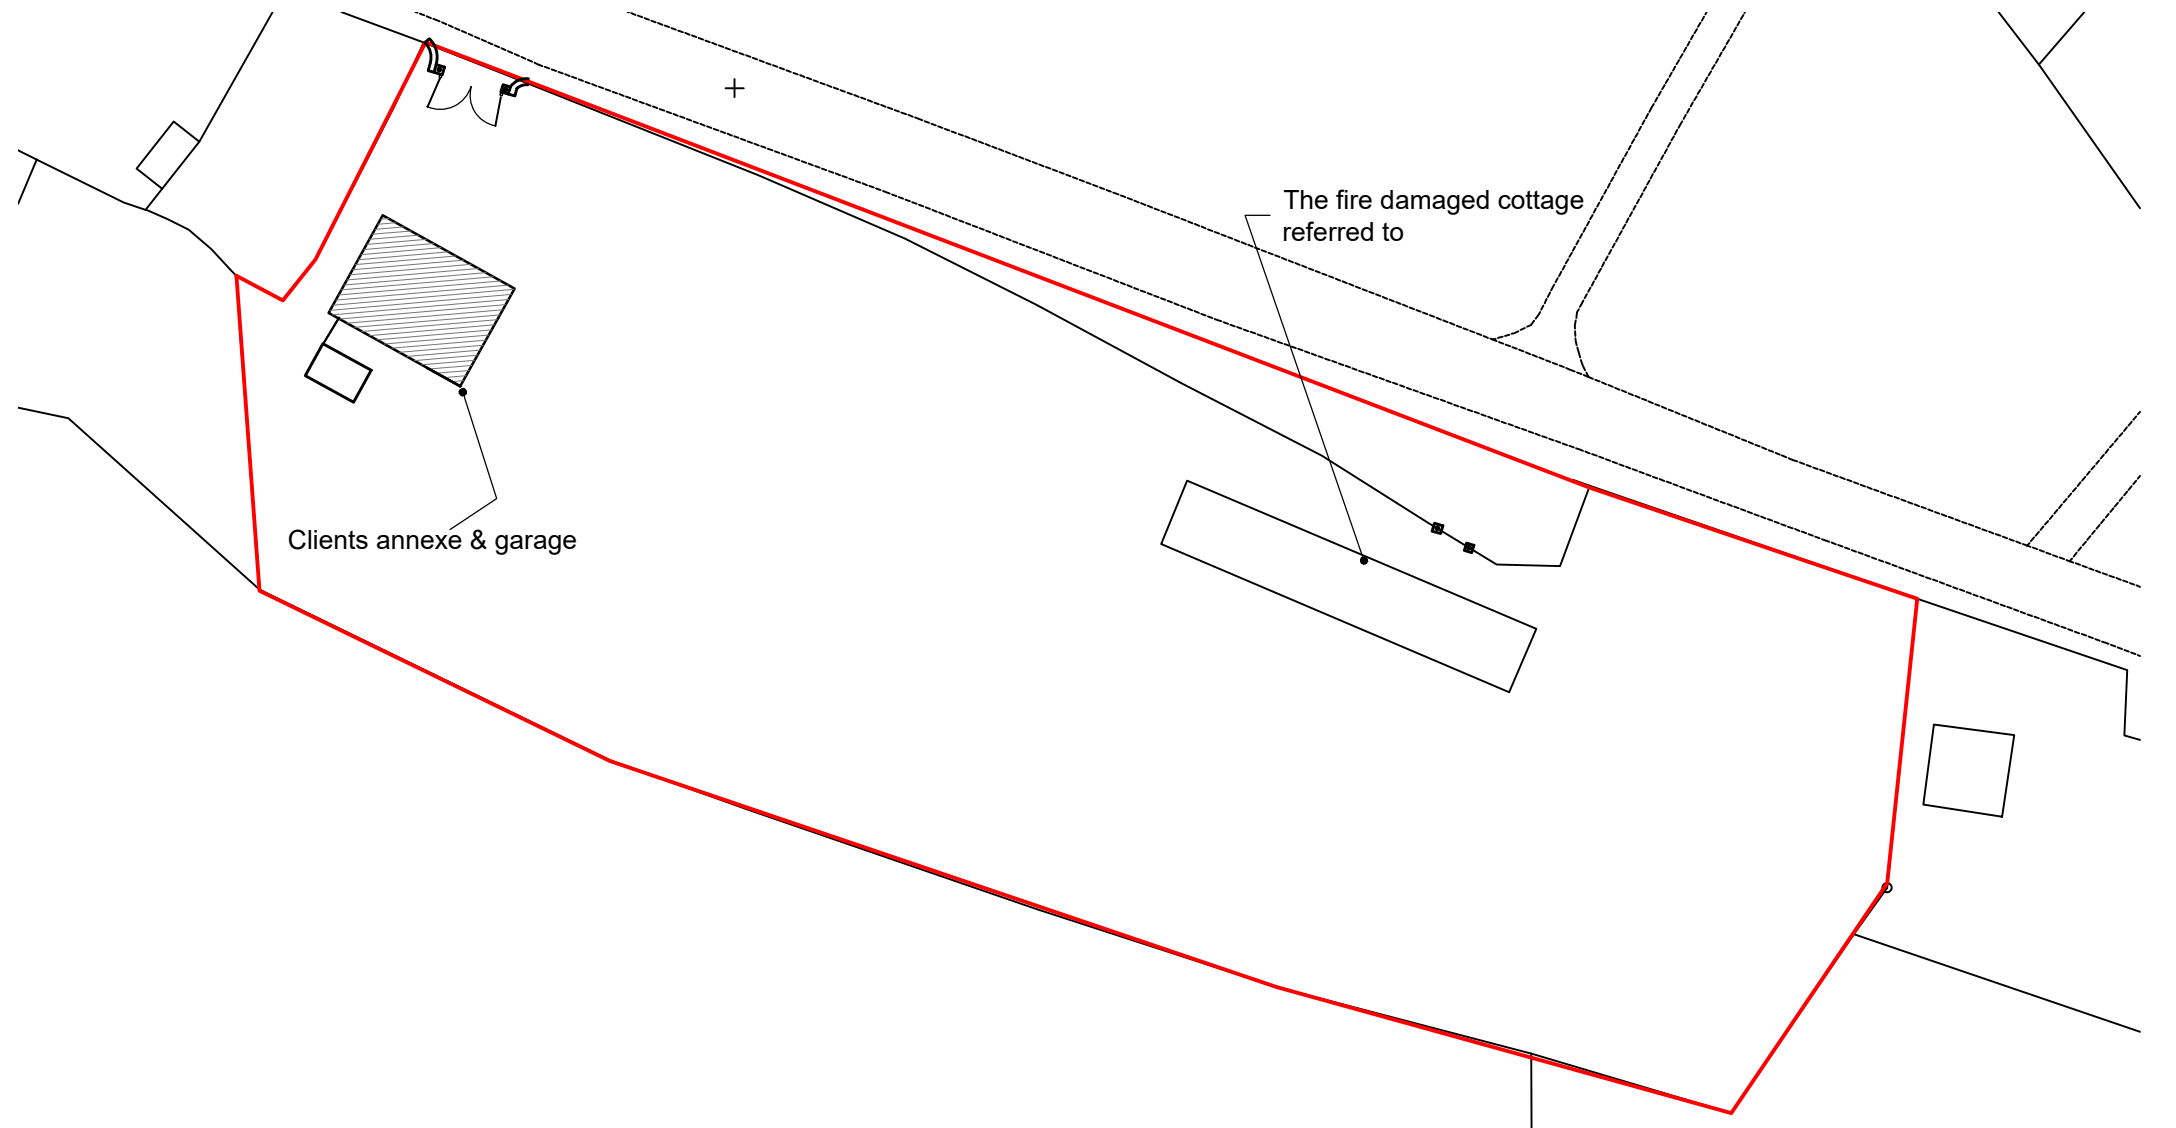


Scale bar (1:500)

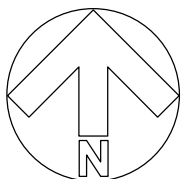

Client: Mr O & Mrs E Collins	Drawing: Block Plan. Bewley Cottage, Bowden Hill, Lacock, SN15 2PW			DOLMAN ARCHITECTURAL DESIGNERS BUILDING SURVEYORS COST CONSULTANTS CDM PRINCIPAL DESIGNERS	
Project: Fire Damage Repairs to Cottage	Drawn: JAG	Date: 13/10/2025	Scale: 1:500 @ A4		Sussex House Bath Road Devizes Wiltshire SN10 2AF Tel: 01380 729456 Web: www.dolmansurveyors.co.uk Email: info@dolmansurveyors.co.uk
	Drawing number: 4430 - 05	Rev.			