



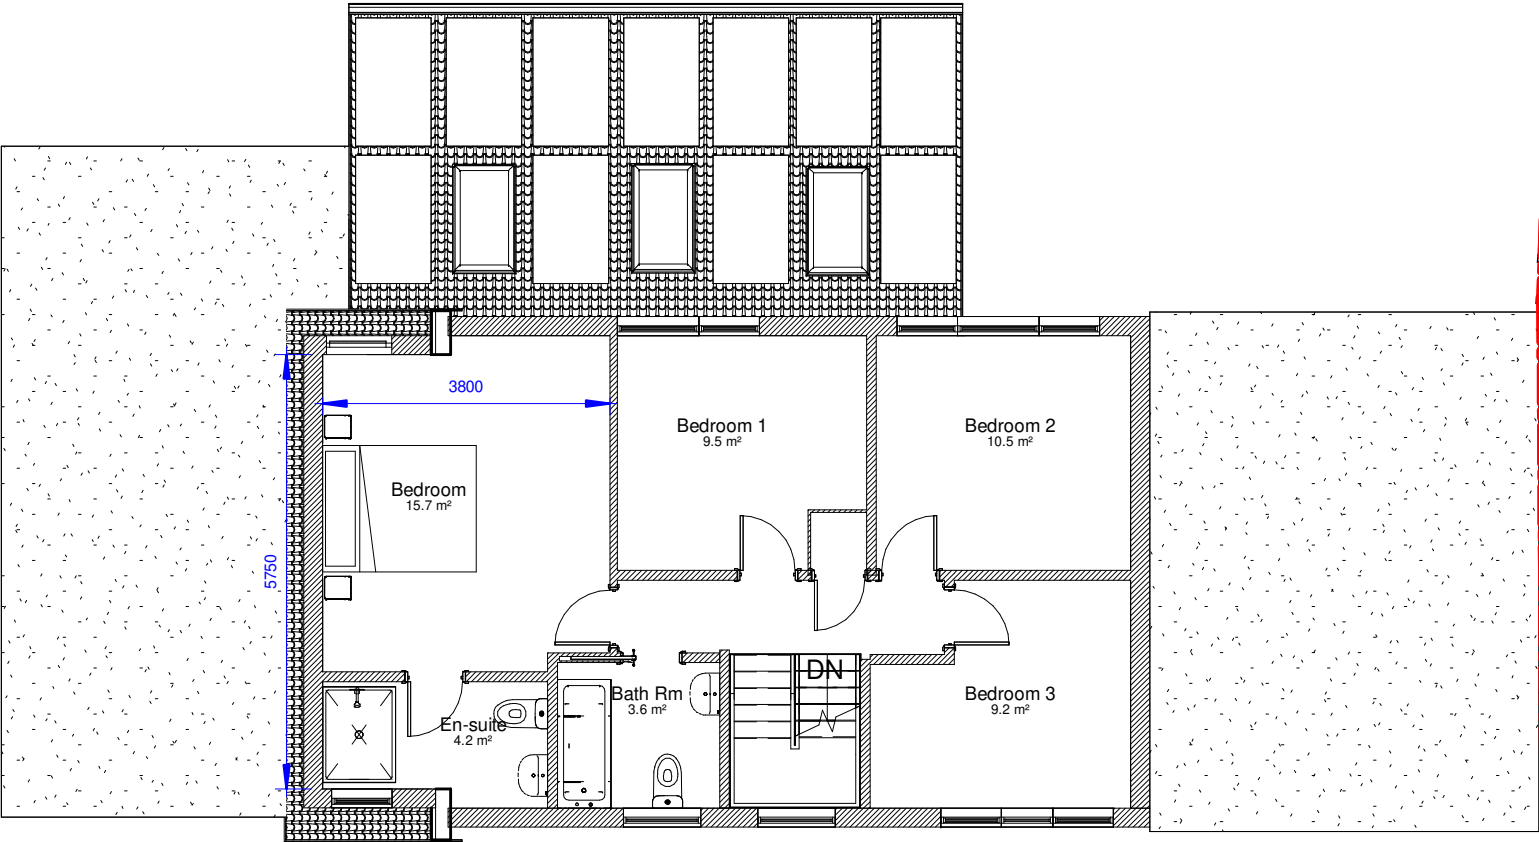

1

PROPOSED FIRST FLOOR

1 : 100

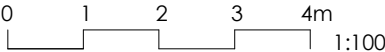

Party Wall ACT

The building owner is responsible for serving all notices and obtaining any written consent which may be required under the above legislation before work commences

ALL DIMENSIONS MUST BE CHECKED ON SITE AND NOT SCALED FROM THE DRAWING EXCEPT FOR PLANNING PURPOSES

19/08/25	P01	PLANNING	FS	FS
DATE	REV	DESCRIPTION	CHK	APP

PURPOSE OF ISSUE
PLANNING

SMA

Design + Planning

www.smastudiolondonbarnet.com
fadishawkat@smastudiobarnet.com
Mob. 07808 543 268

PROJECT
62 Thistlebarrow Rd, Salisbury
SP1 3RS

TITLE
PROPOSED FIRST FLOOR
PLAN

CLIENT
Stewart Rutt

DRAWN BY	CHECKED BY	DATE
AG	FS	19/08/25

SCALE (@ A3)
1 : 100

DRAWING NUMBER	REV
SMA-025-XX-XX-DR-A-0008	P01