



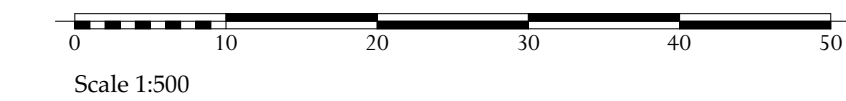

Adjacent Properties and Boundaries are shown for illustrative purposes only and have not been surveyed unless otherwise stated.
All areas shown are approximate and should be verified before forming the basis of a decision.
Do not scale other than for Planning Application purposes.
All dimensions must be checked by the contractor before commencing work on site.
No deviation from this drawing will be permitted without the prior written consent of the Architect.
The copyright of this drawing remains with the Architect and may not be reproduced in any form without prior written consent.
Ground Floor Slabs, Foundations, Sub-Structures, etc: All work below ground level is shown provisionally. Inspection of ground condition is essential prior to work commencing.
Reassessment is essential when the ground conditions are apparent, and redesign may be necessary in the light of soil conditions found. The responsibility for establishing the soil and sub-soil conditions rests with the contractor.

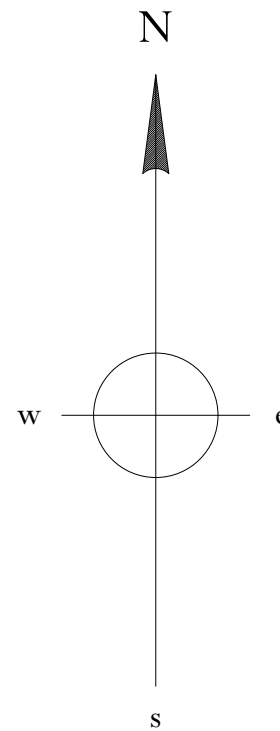

- KEY**
- | | |
|-------------------------|------------------------|
| B1 Main House | B16 Belvedere |
| B2 Drying Room | B17 Stables |
| B3 Ancillary building | B18 Old Estate Office |
| B4 Events space | B19 The Old Dairy |
| B5 Guest Cottage | B20 Garden room |
| B6 Guest Facilities | B21 Loggia |
| B7 Bar | B22 Central Glasshouse |
| B8 New Estate Office | B23 Eastern Glasshouse |
| B9 Security Office | B24 Potting Sheds |
| B10 Garages | B25 Orchid House |
| B11 Energy Centre | B26 Staff Mess Room |
| B12 Staff accommodation | B27 Workshop/ Tools |
| B13 Staff accommodation | B28 Machine Store |
| B14 Visiting Staff acc. | B29 Laundry |
| B15 The Old Granary | |
- Buildings linked to this application - Further details are provided in supporting drawings



A	18.06.25	Planning Issue	GM
Rev	Date	Description	Initials
PLANNING ISSUE			

PROJECT Conholt Park

TITLE: PROPOSED BLOCK PLAN - Planning/ Listed Building Application Phase 2

SCALE: 1:500 @A0

DATE: October 2022

DRAWING No: 6369-SP-86

DRAWN BY: MW

ADAM ARCHITECTURE

OLD HYDE HOUSE, 75 HYDE STREET
WINCHESTER, HANTS, SO23 7DW, TEL. 01962 845843
WEST WING, SOMERSET HOUSE, STRAND
LONDON, WC2R 1LA, TEL. 020 7841 0140
www.adamarchitecture.com contact@adamarchitecture.com