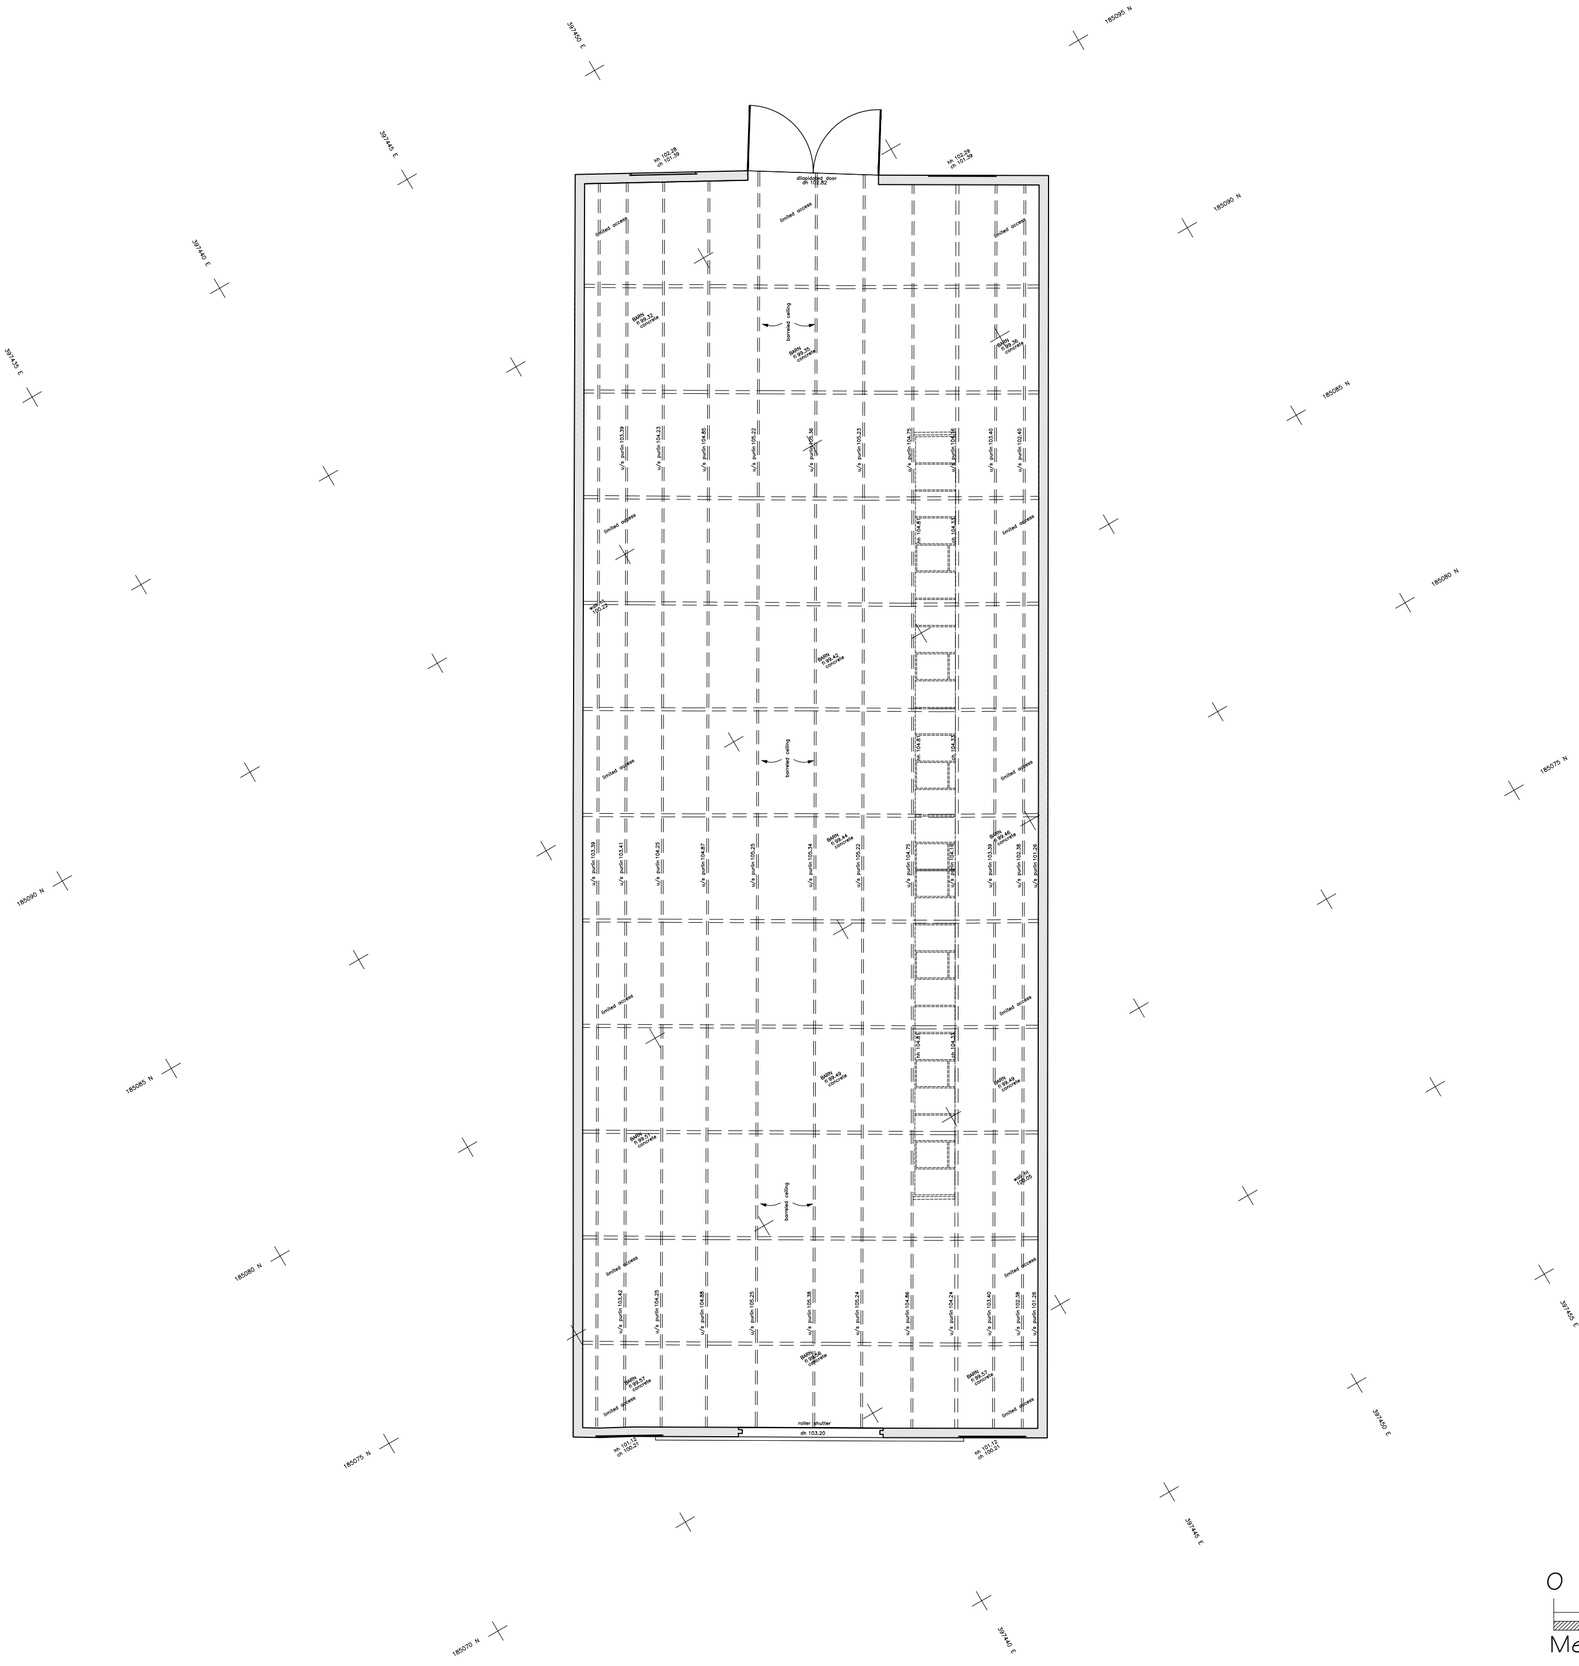

PLAN 1:100

0 2 4
Metres

Rev Date Notes

lpc
TOWN AND COUNTRY PLANNING DEVELOPMENT CONSULTANTS

LPC (TRULL) LTD.,
TRULL, TETBURY, GLOUCESTERSHIRE GL8 8SQ
Tel: 01 285 841433 email: admin@lpctrull.com

Client
Mr N Barnes
Project
Barn Conversion, Lovett Farmhouse, Little Somerford

Drawing
EXISTING PLAN

Date: July 2025 Scale: 1:100 @ A2

Drawing Number
LPC 884 EX 303