



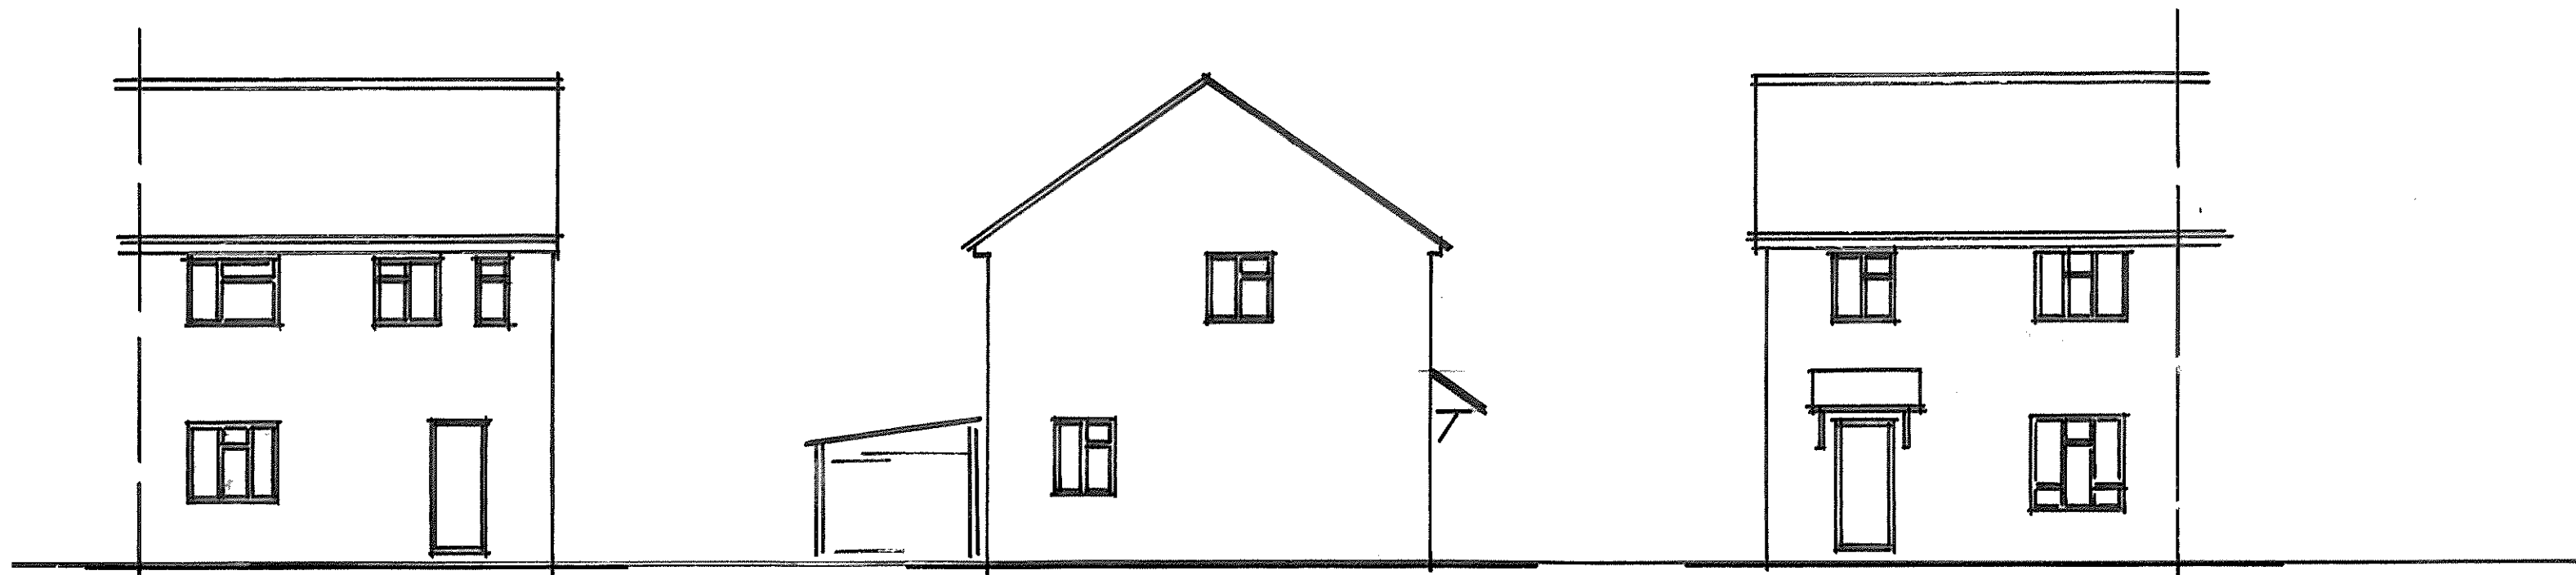

EXISTING REAR

SIDE

FRONT

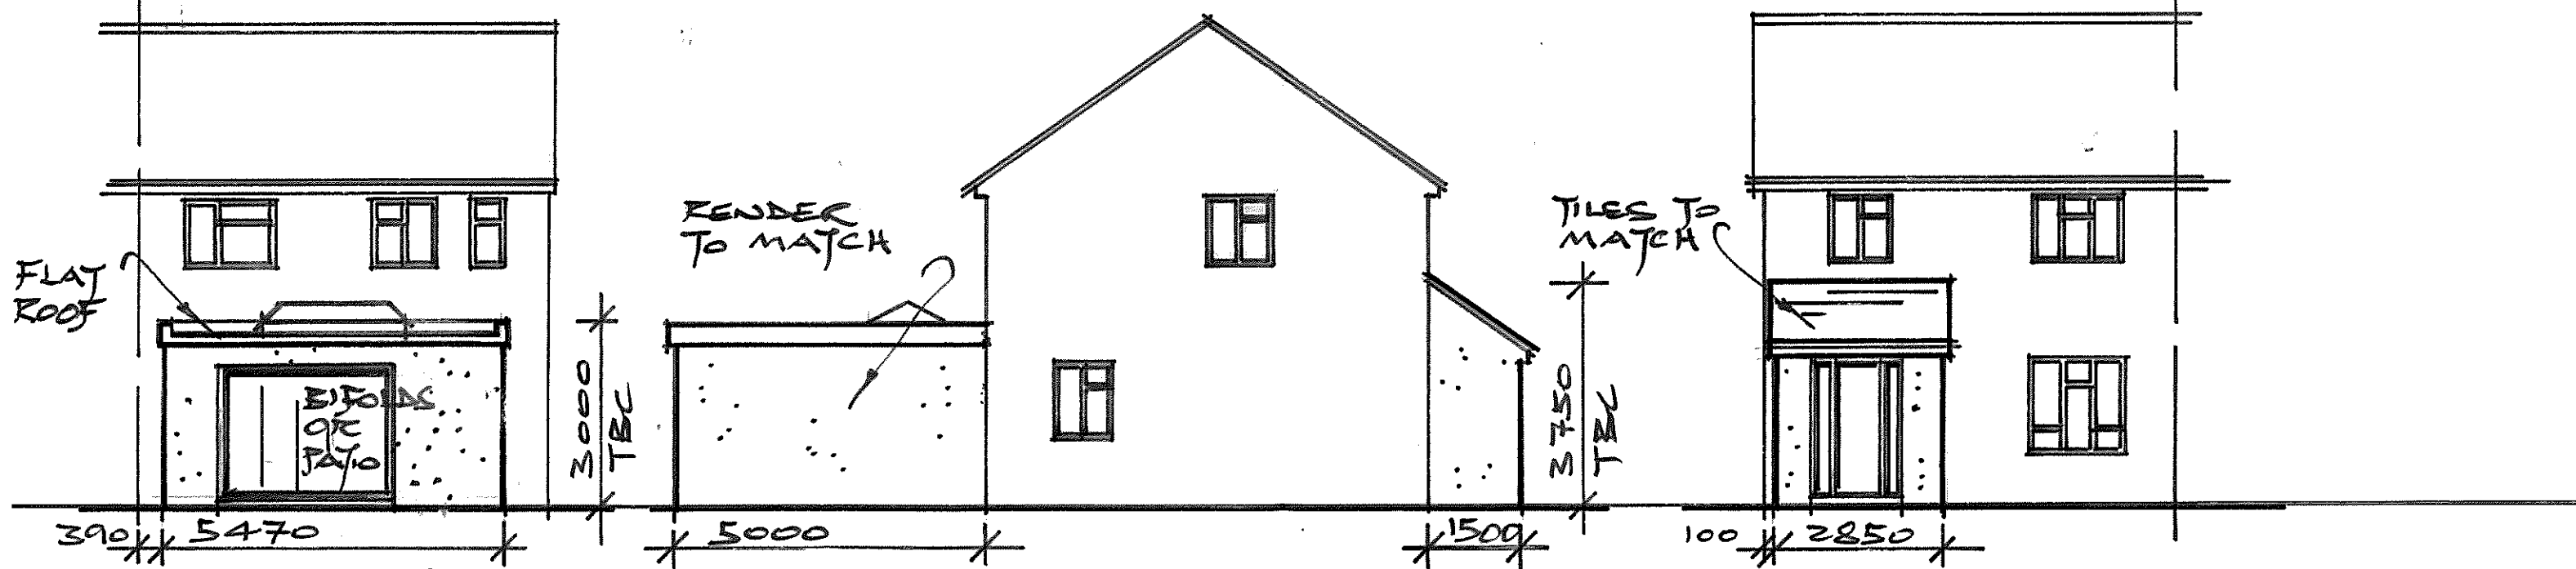

PROPOSED REAR

SIDE

FRONT

14 ANNE CRESCENT
DURRINGTON SP4 8DZ

1:100 AUG '25 *FE*

0 1 2 3 4 5 6 7 8m

@ A3

A - BIFOLDS REVISED 291025