




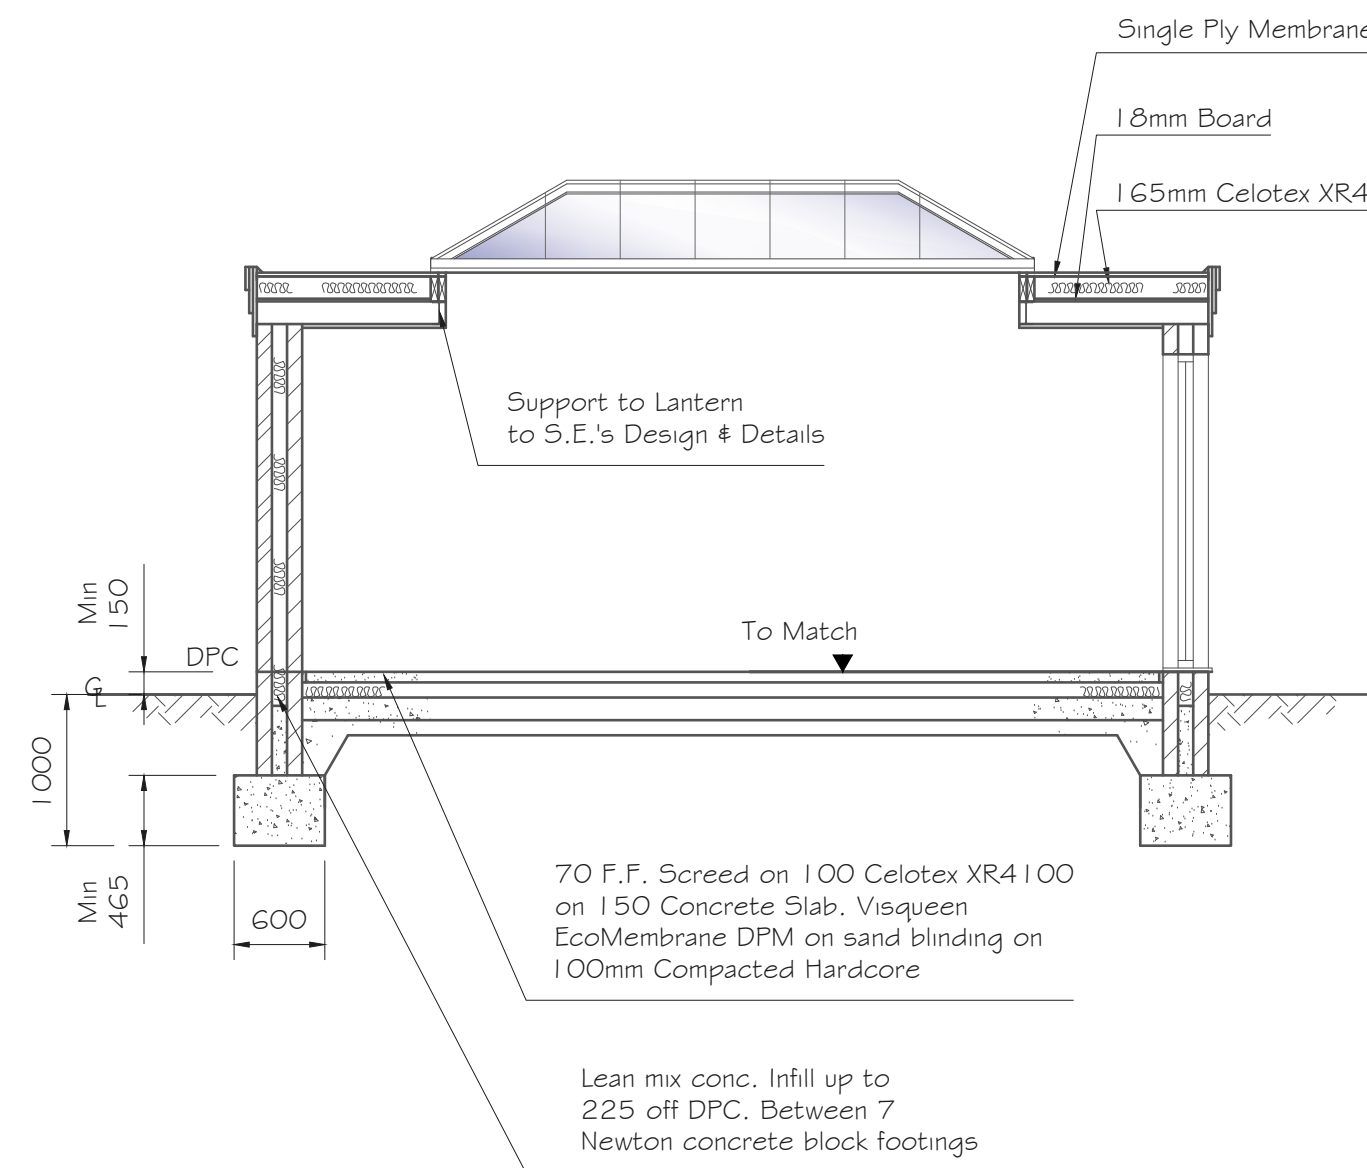


SECTION A-A
Scale 1:50

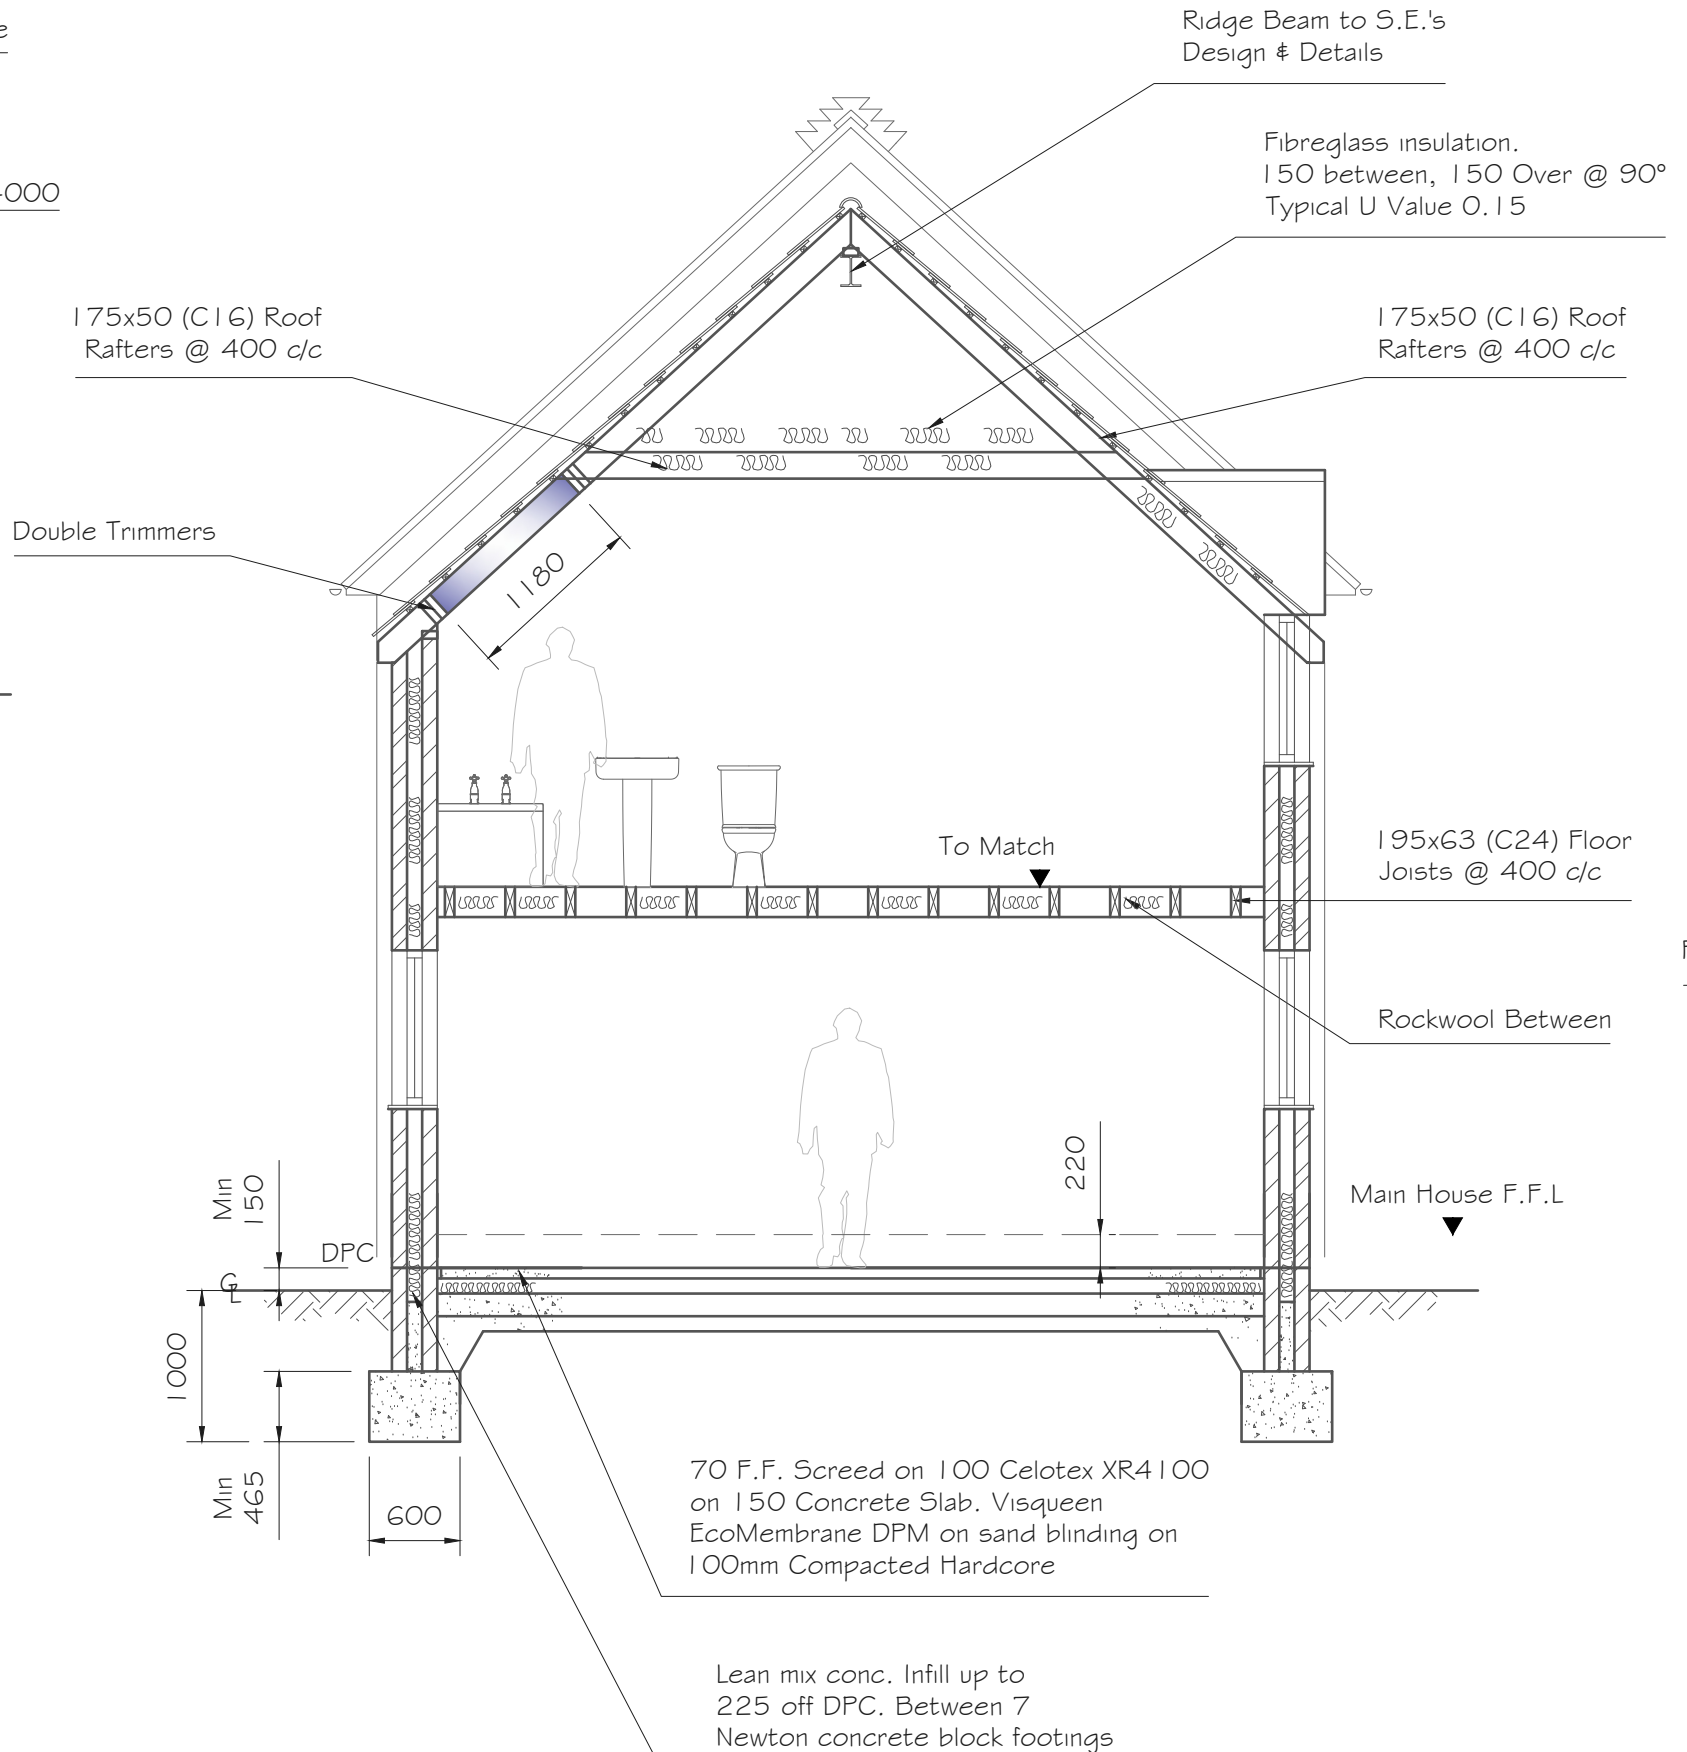


SECTION B-B
Scale 1:50

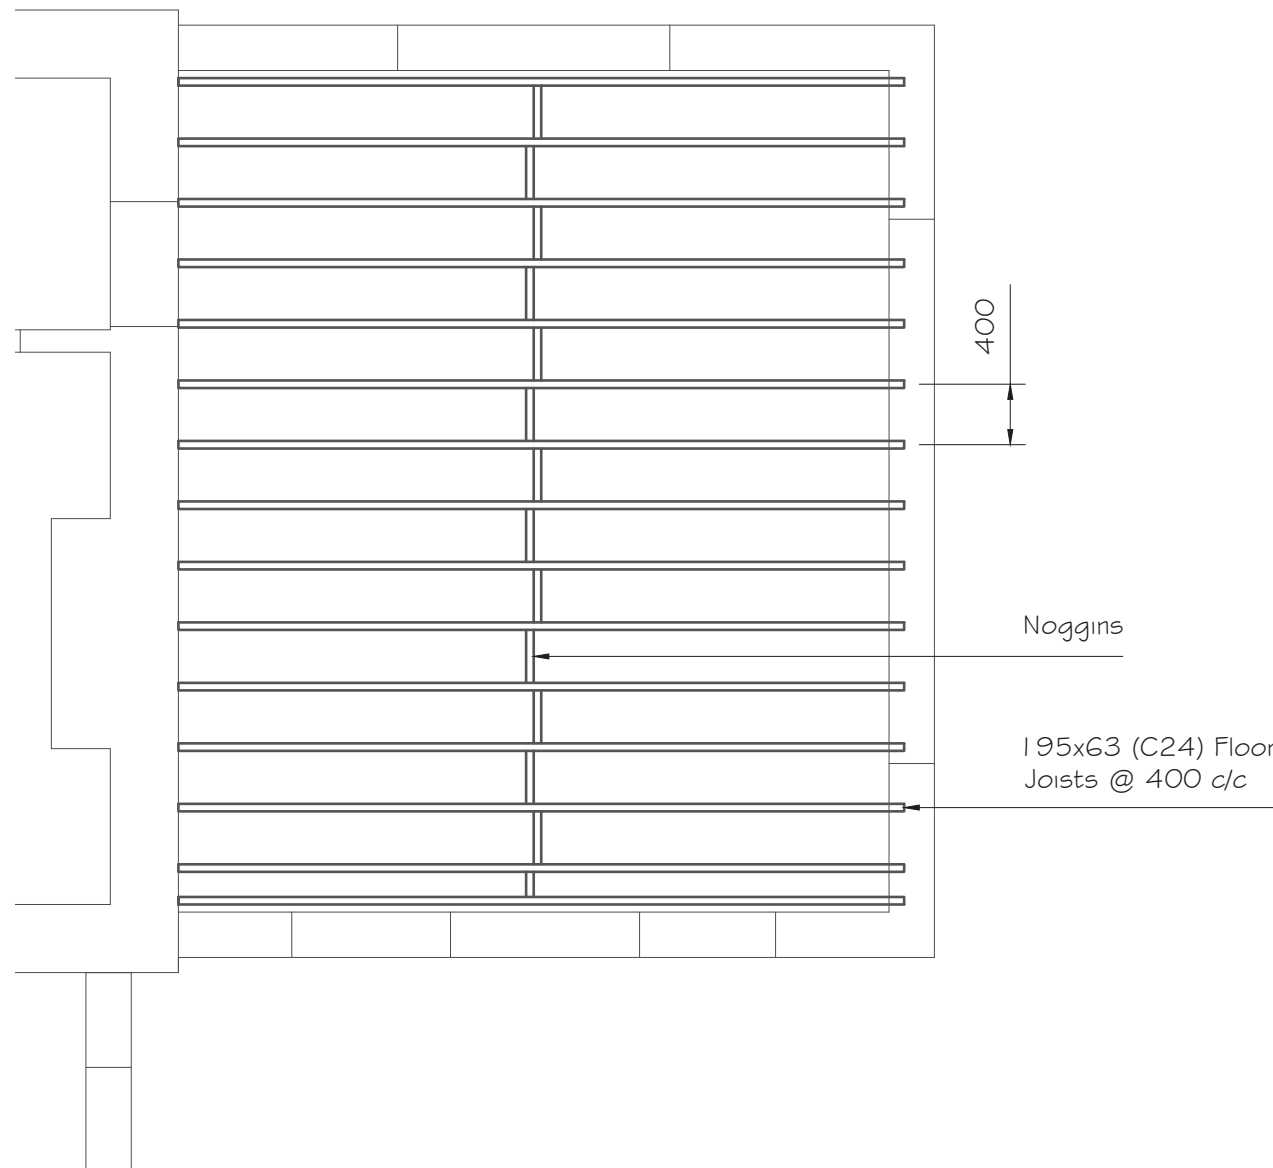


FLOOR JOIST PLAN
Scale 1:50

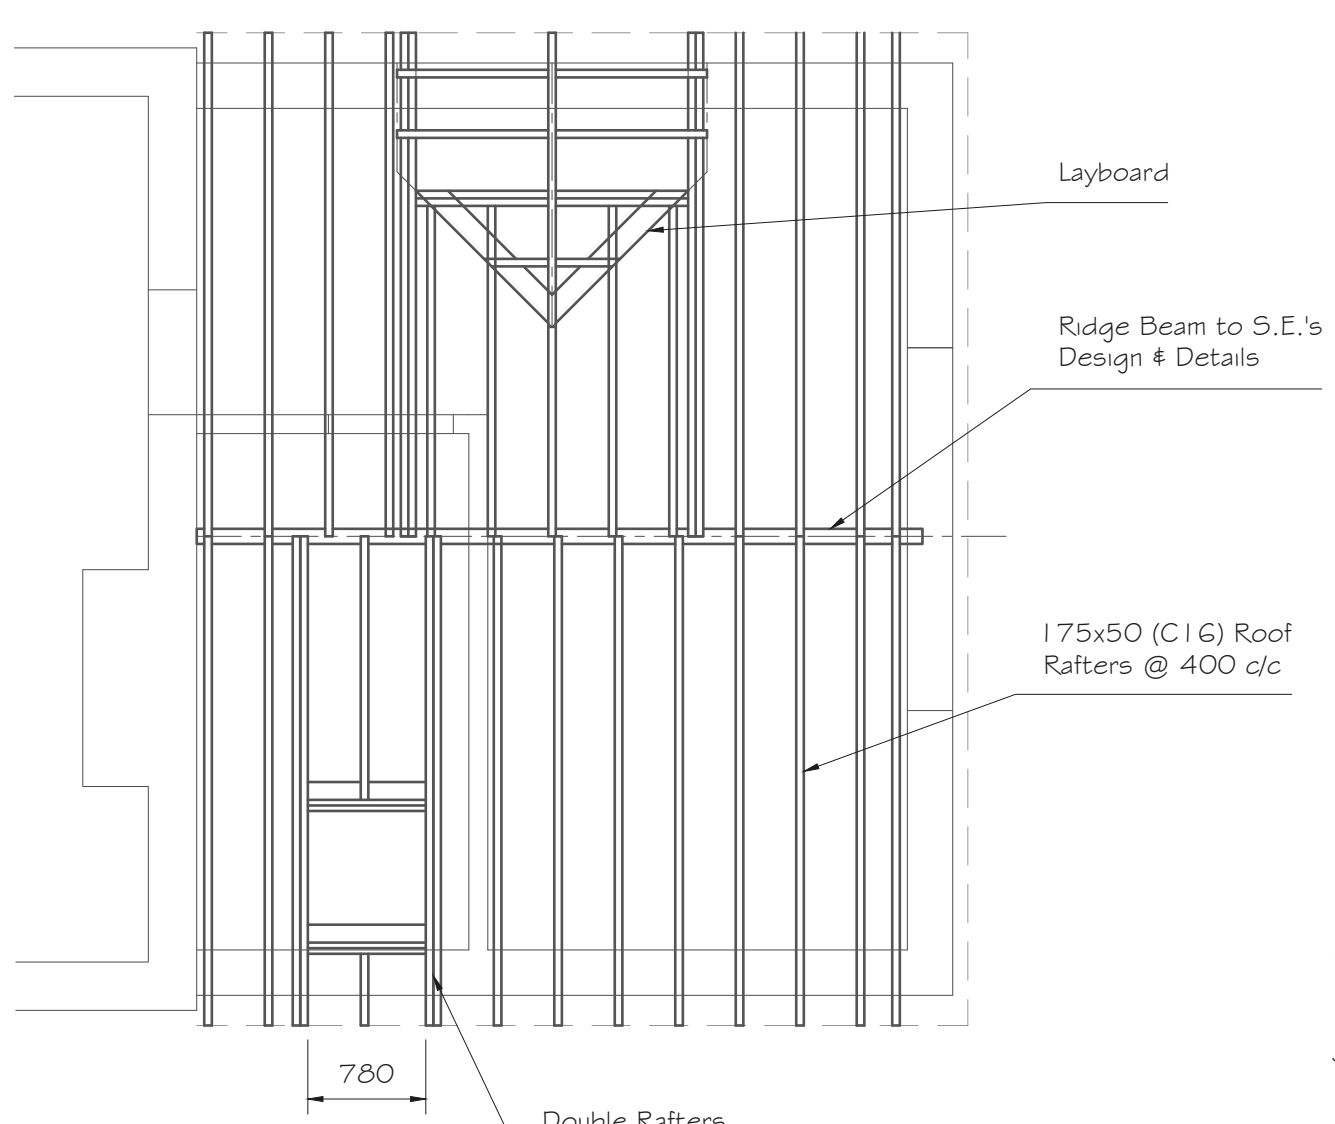


ROOF RAFTER PLAN
Scale 1:50

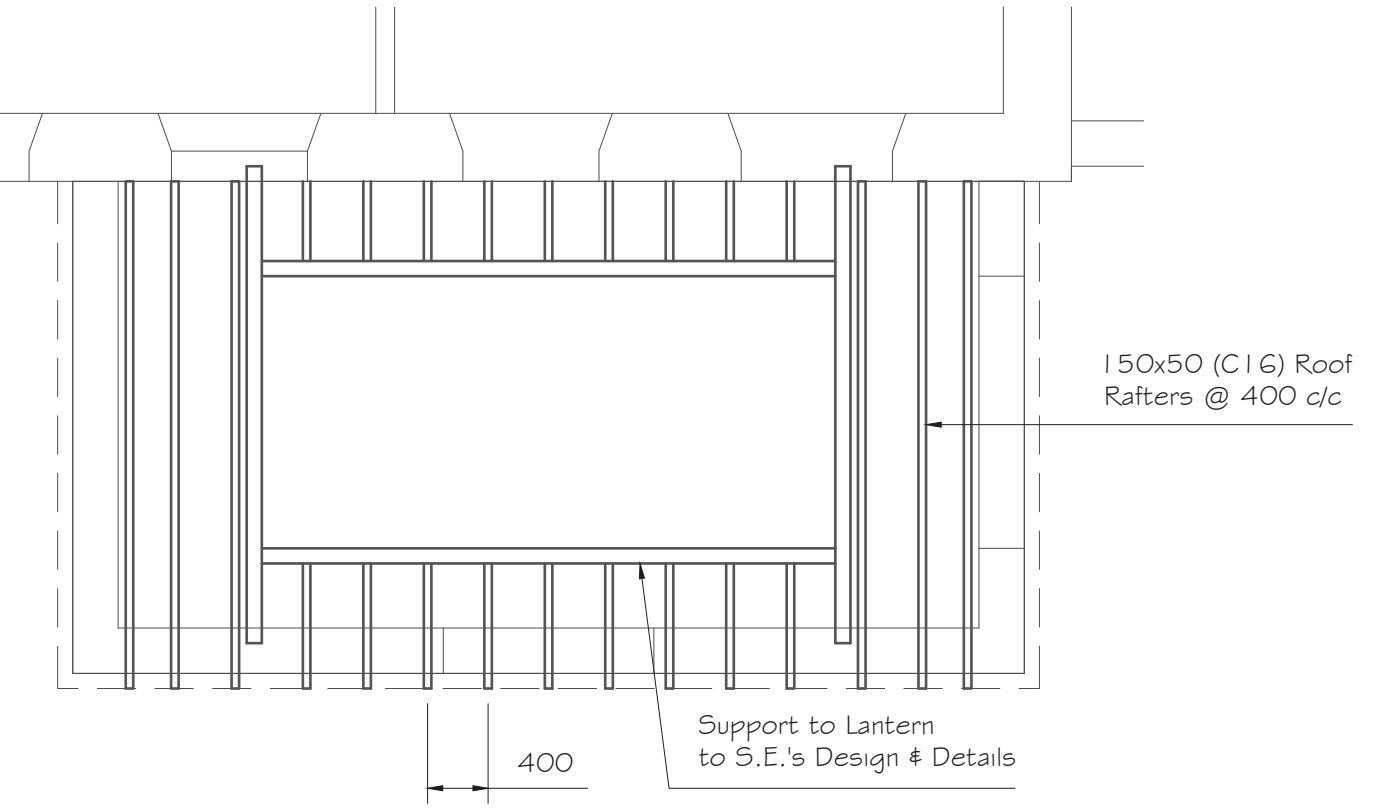


ROOF RAFTER PLAN
Scale 1:50

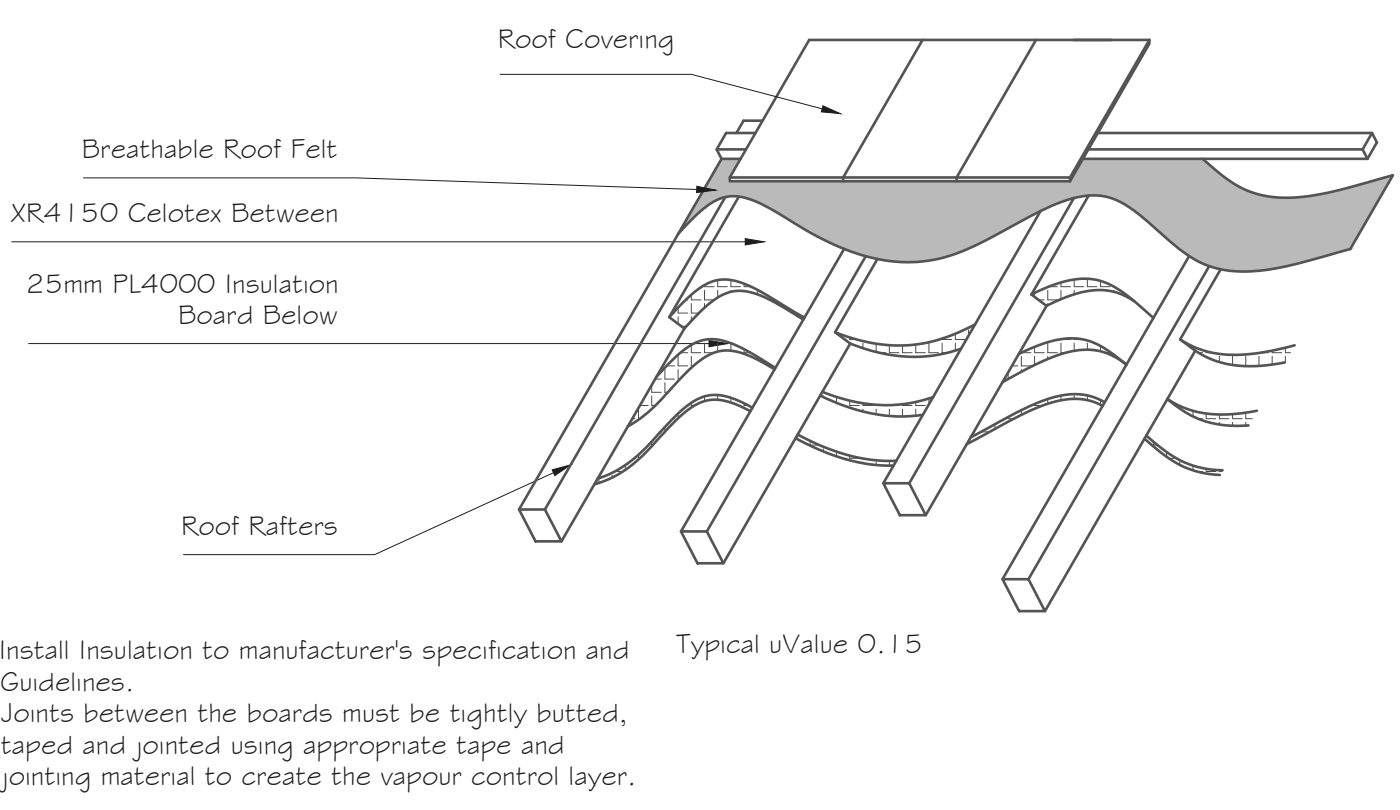


PITCHED ROOF INSULATION
Scale 1:20

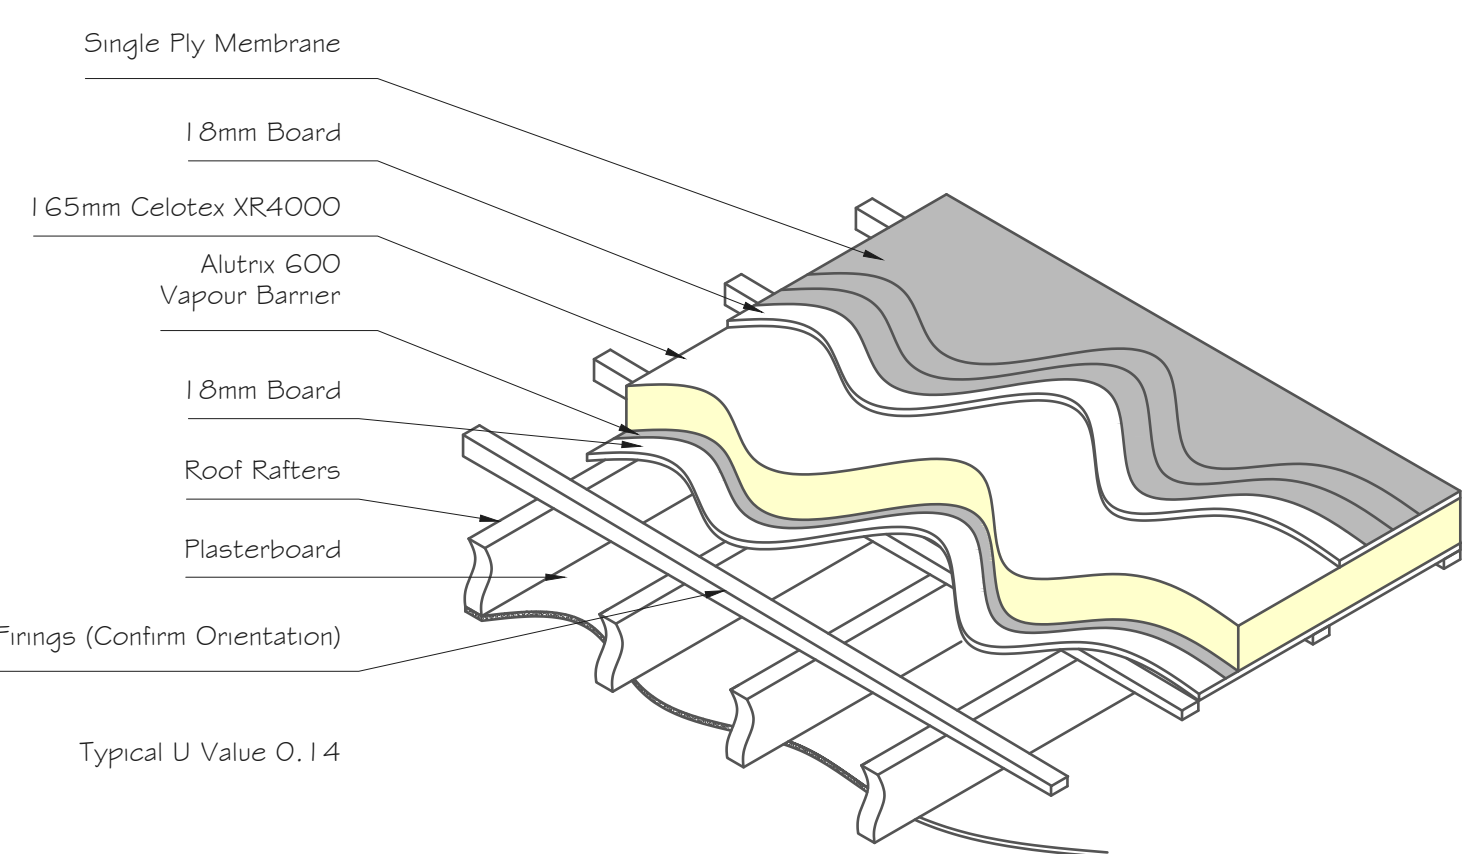


FLAT ROOF INSULATION
Scale 1:20

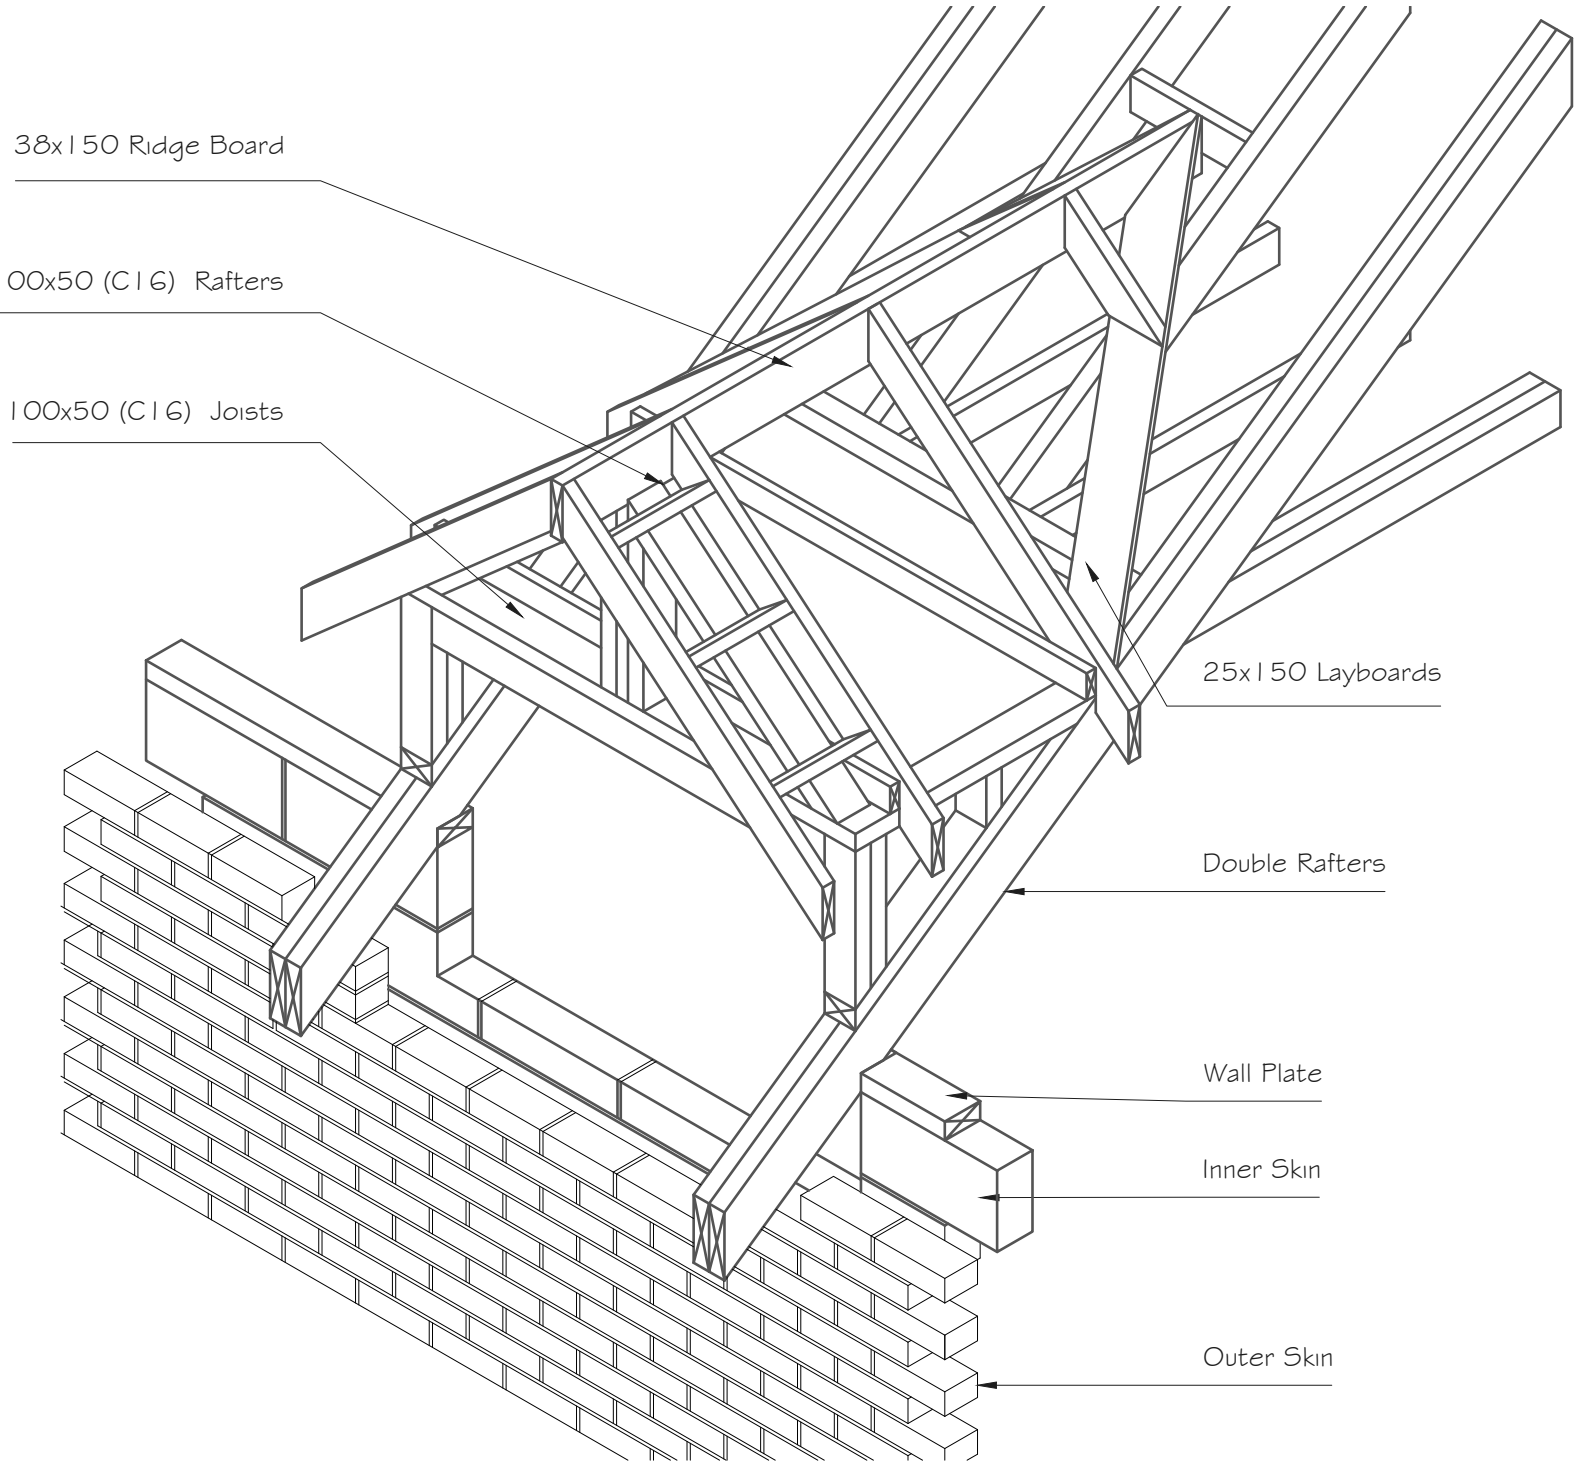



SECTION B-B
Scale 1:20

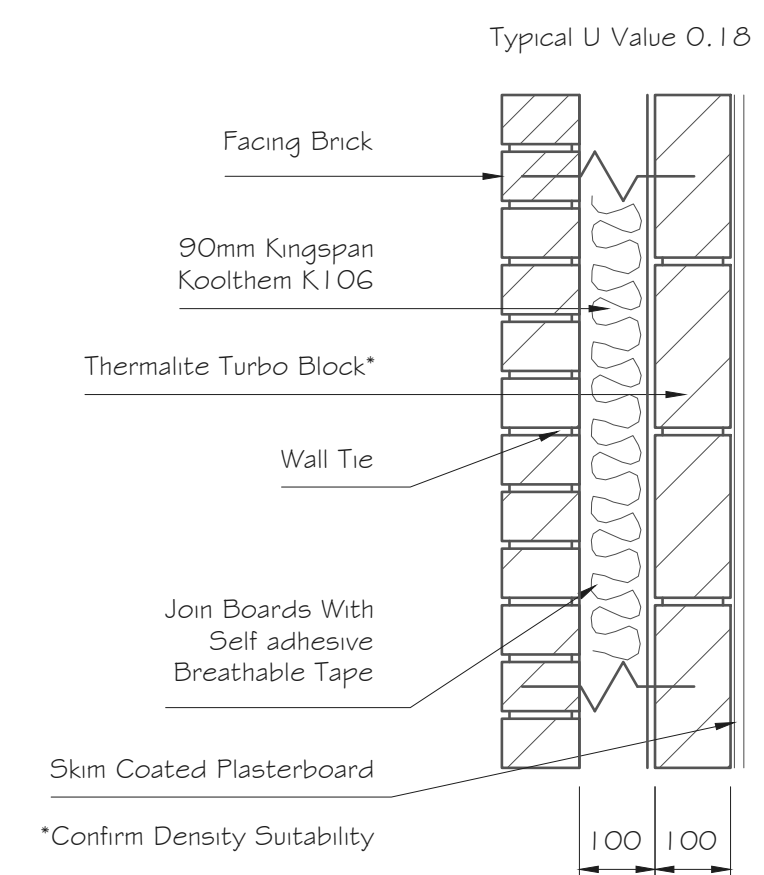


FOUNDATION AND WALL DETAIL
Scale 1:10

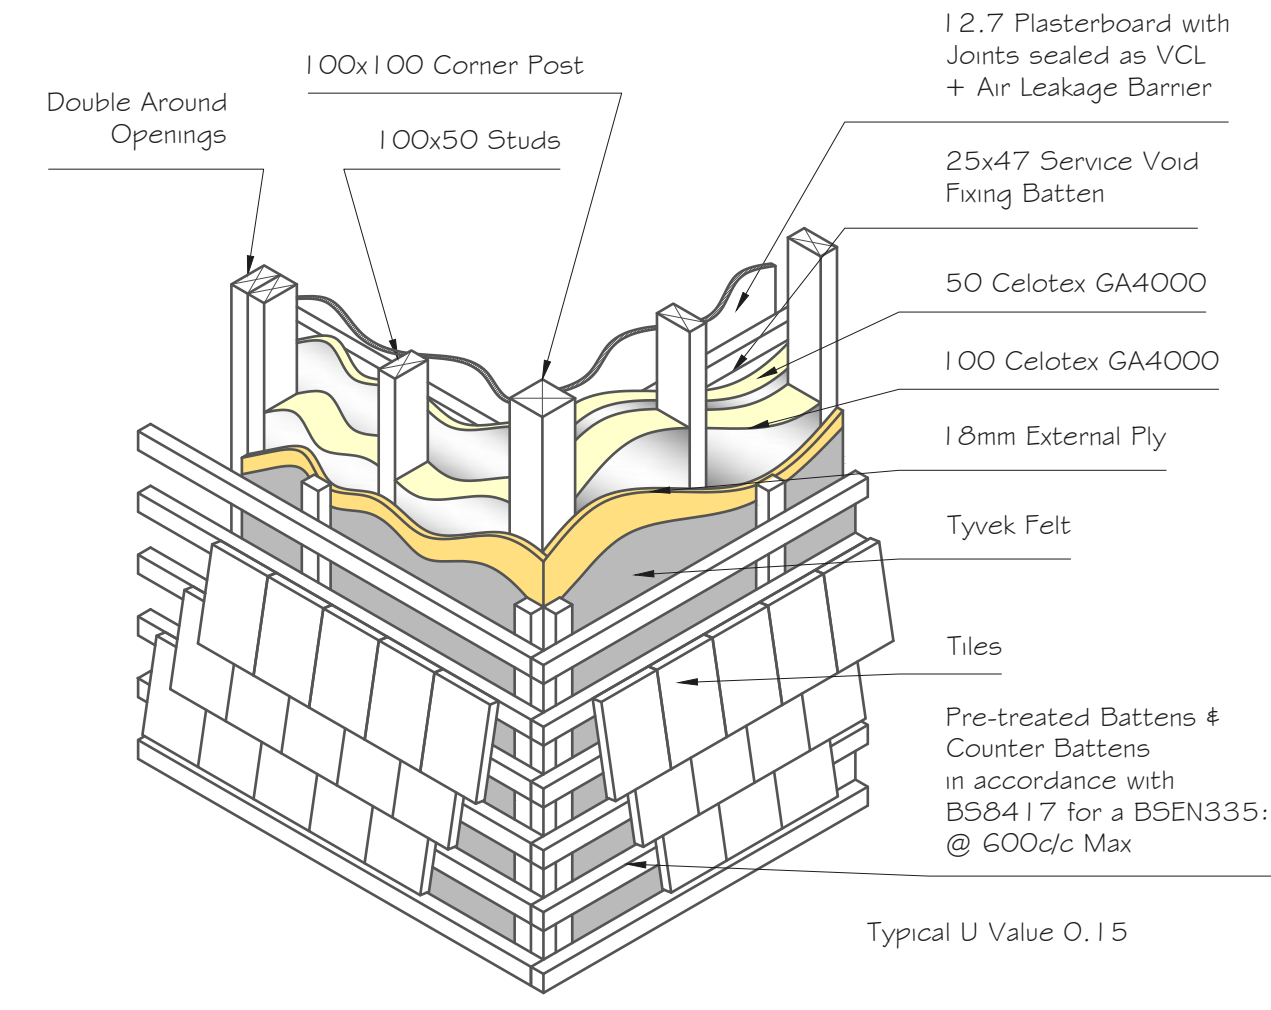

DORMER CHEEK INSULATION
Scale 1:20

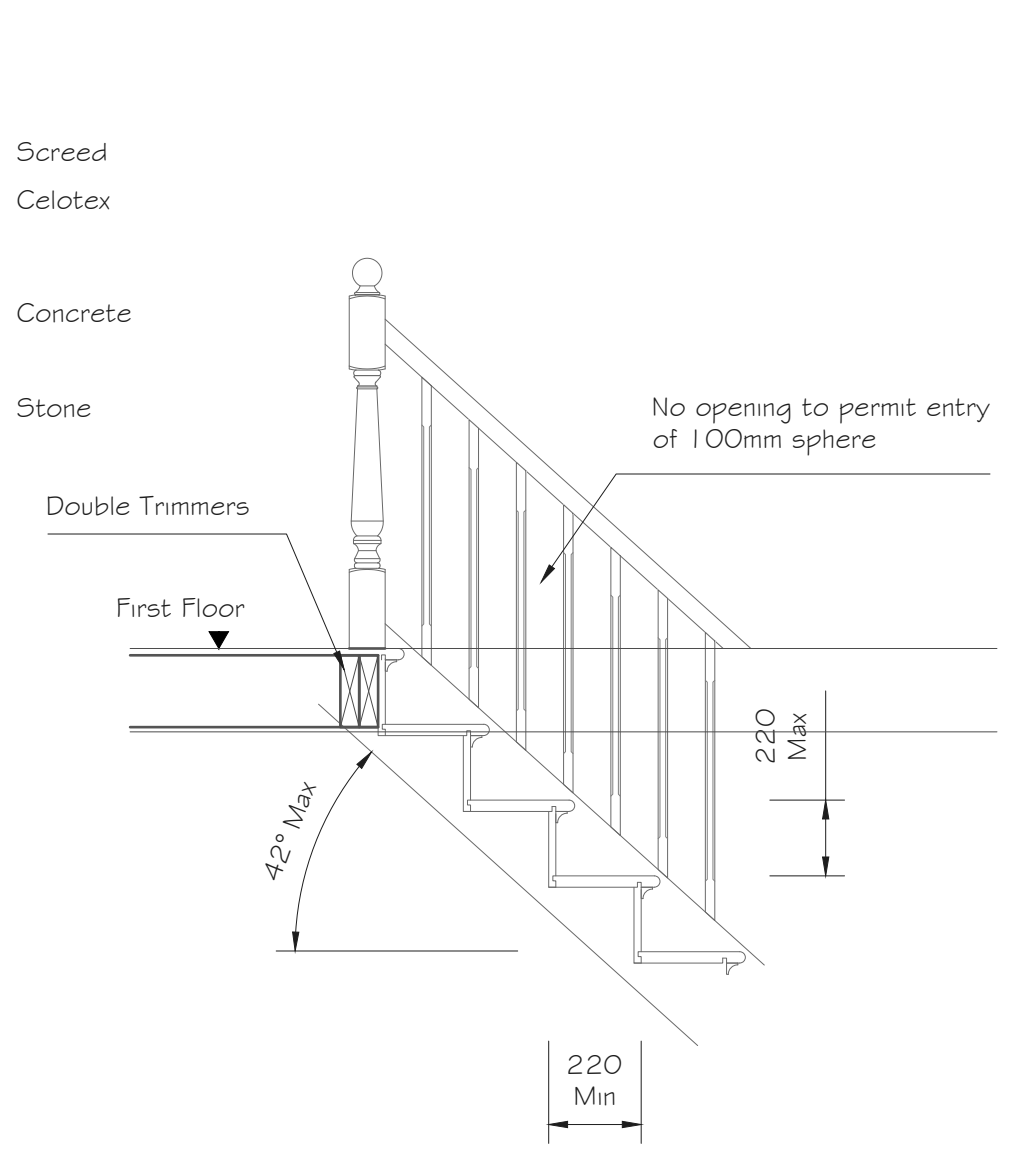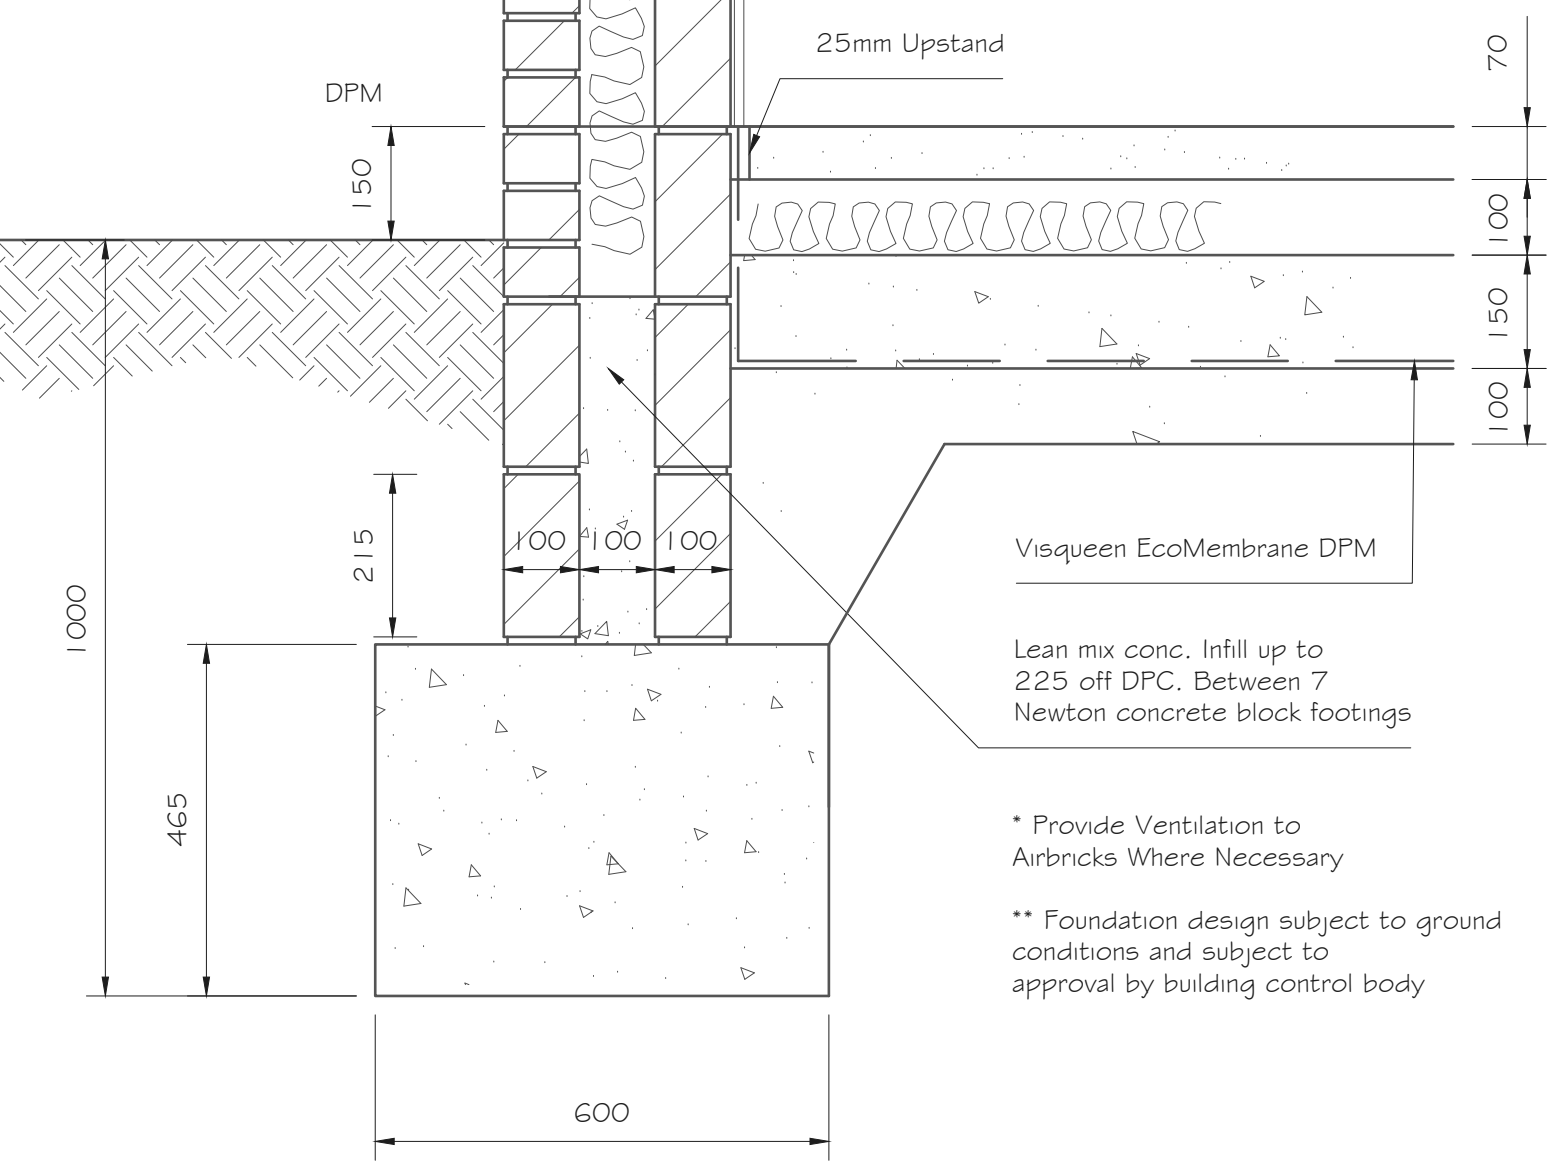

STAIRCASE DETAIL
Scale 1:20

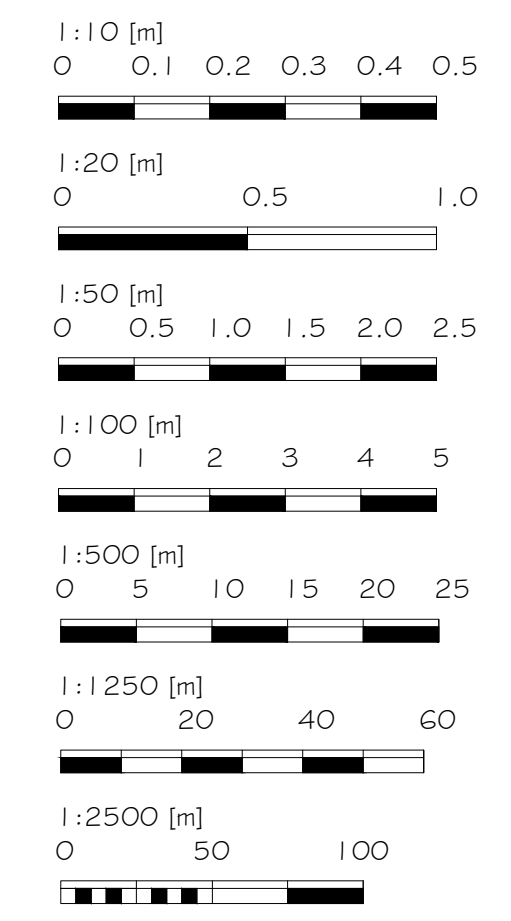

Alex Dawson www.addraughting.co.uk alex@addraughting.co.uk 01672 511412 07791 341698 59 Barrow Close Marlborough Wiltshire SN8 2BE AD DRAUGHTING ARCHITECTURAL SERVICES	
Client CHRIS ROSE & LEWIS HONEYWILL	
Job Title EXTENSION AT: LONGACRE, ENFORD, PEWSEY, WILTSHIRE, SN9 6DH.	
Drawing Title CONSTRUCTION DETAILS	
Scale A5 SHOWN	
Date 28/10/2025	Drawn AD
Drawing No. 1569-03	Rev -