




- NOTES:
1. All dimensions in millimetres unless otherwise stated.
 2. All levels in metres above Ordnance Datum.
 3. Refer to drawing 80620-02 for the drainage strategy.

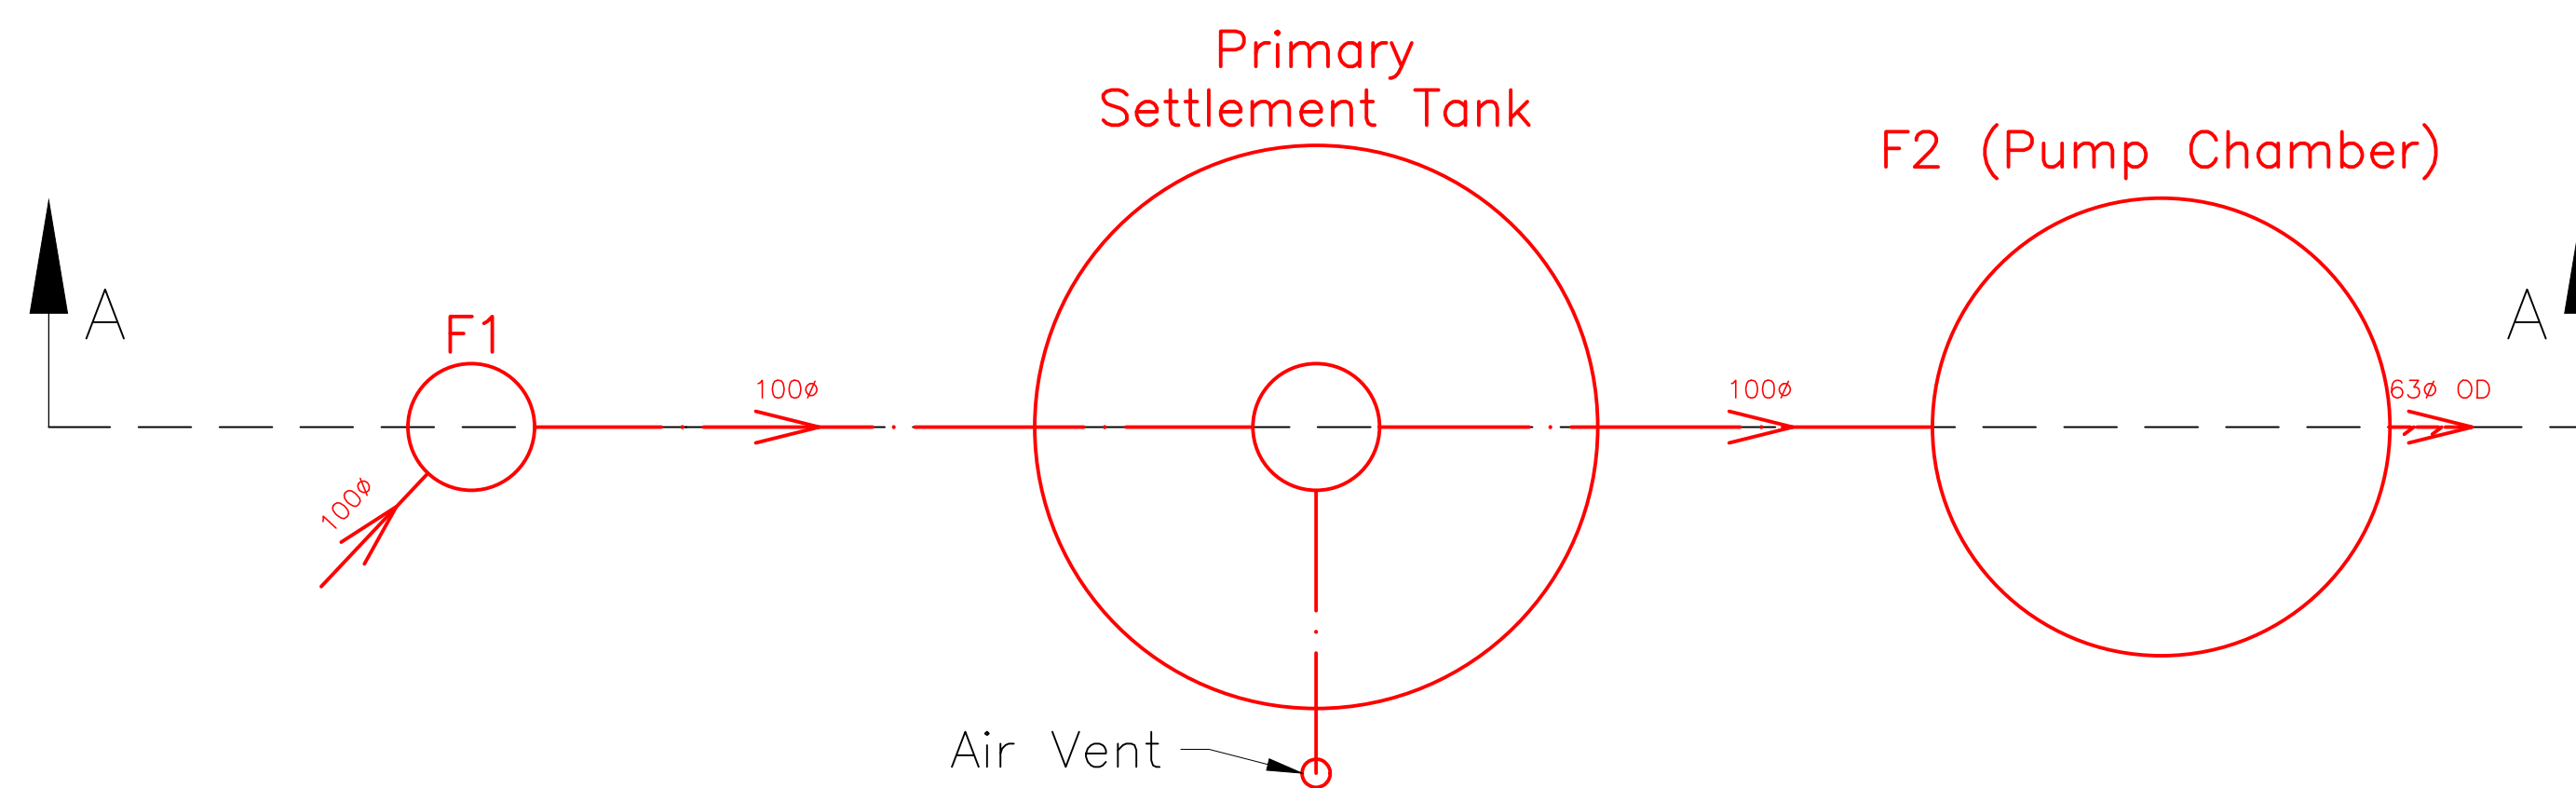

Schematic Plan of New Chambers
Scale 1:25

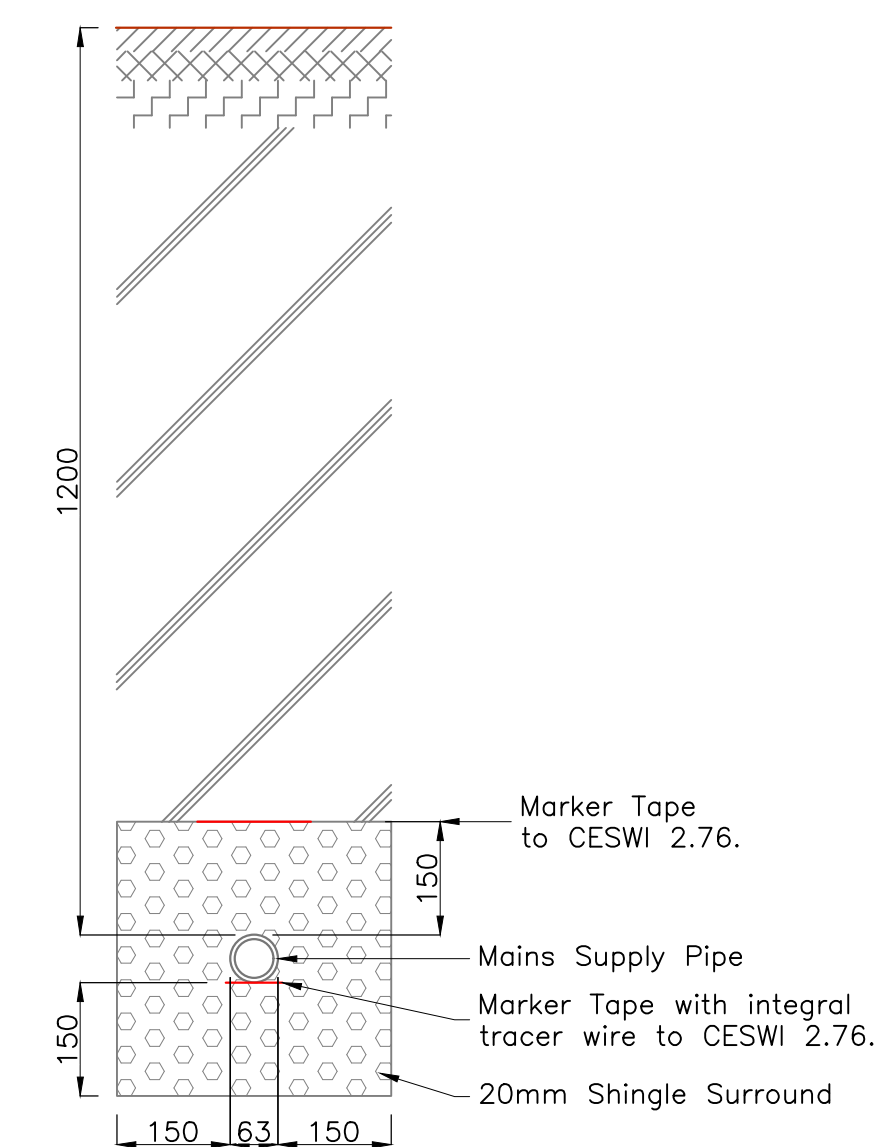

Typical Section
Through Rising Main
Scale 1:10

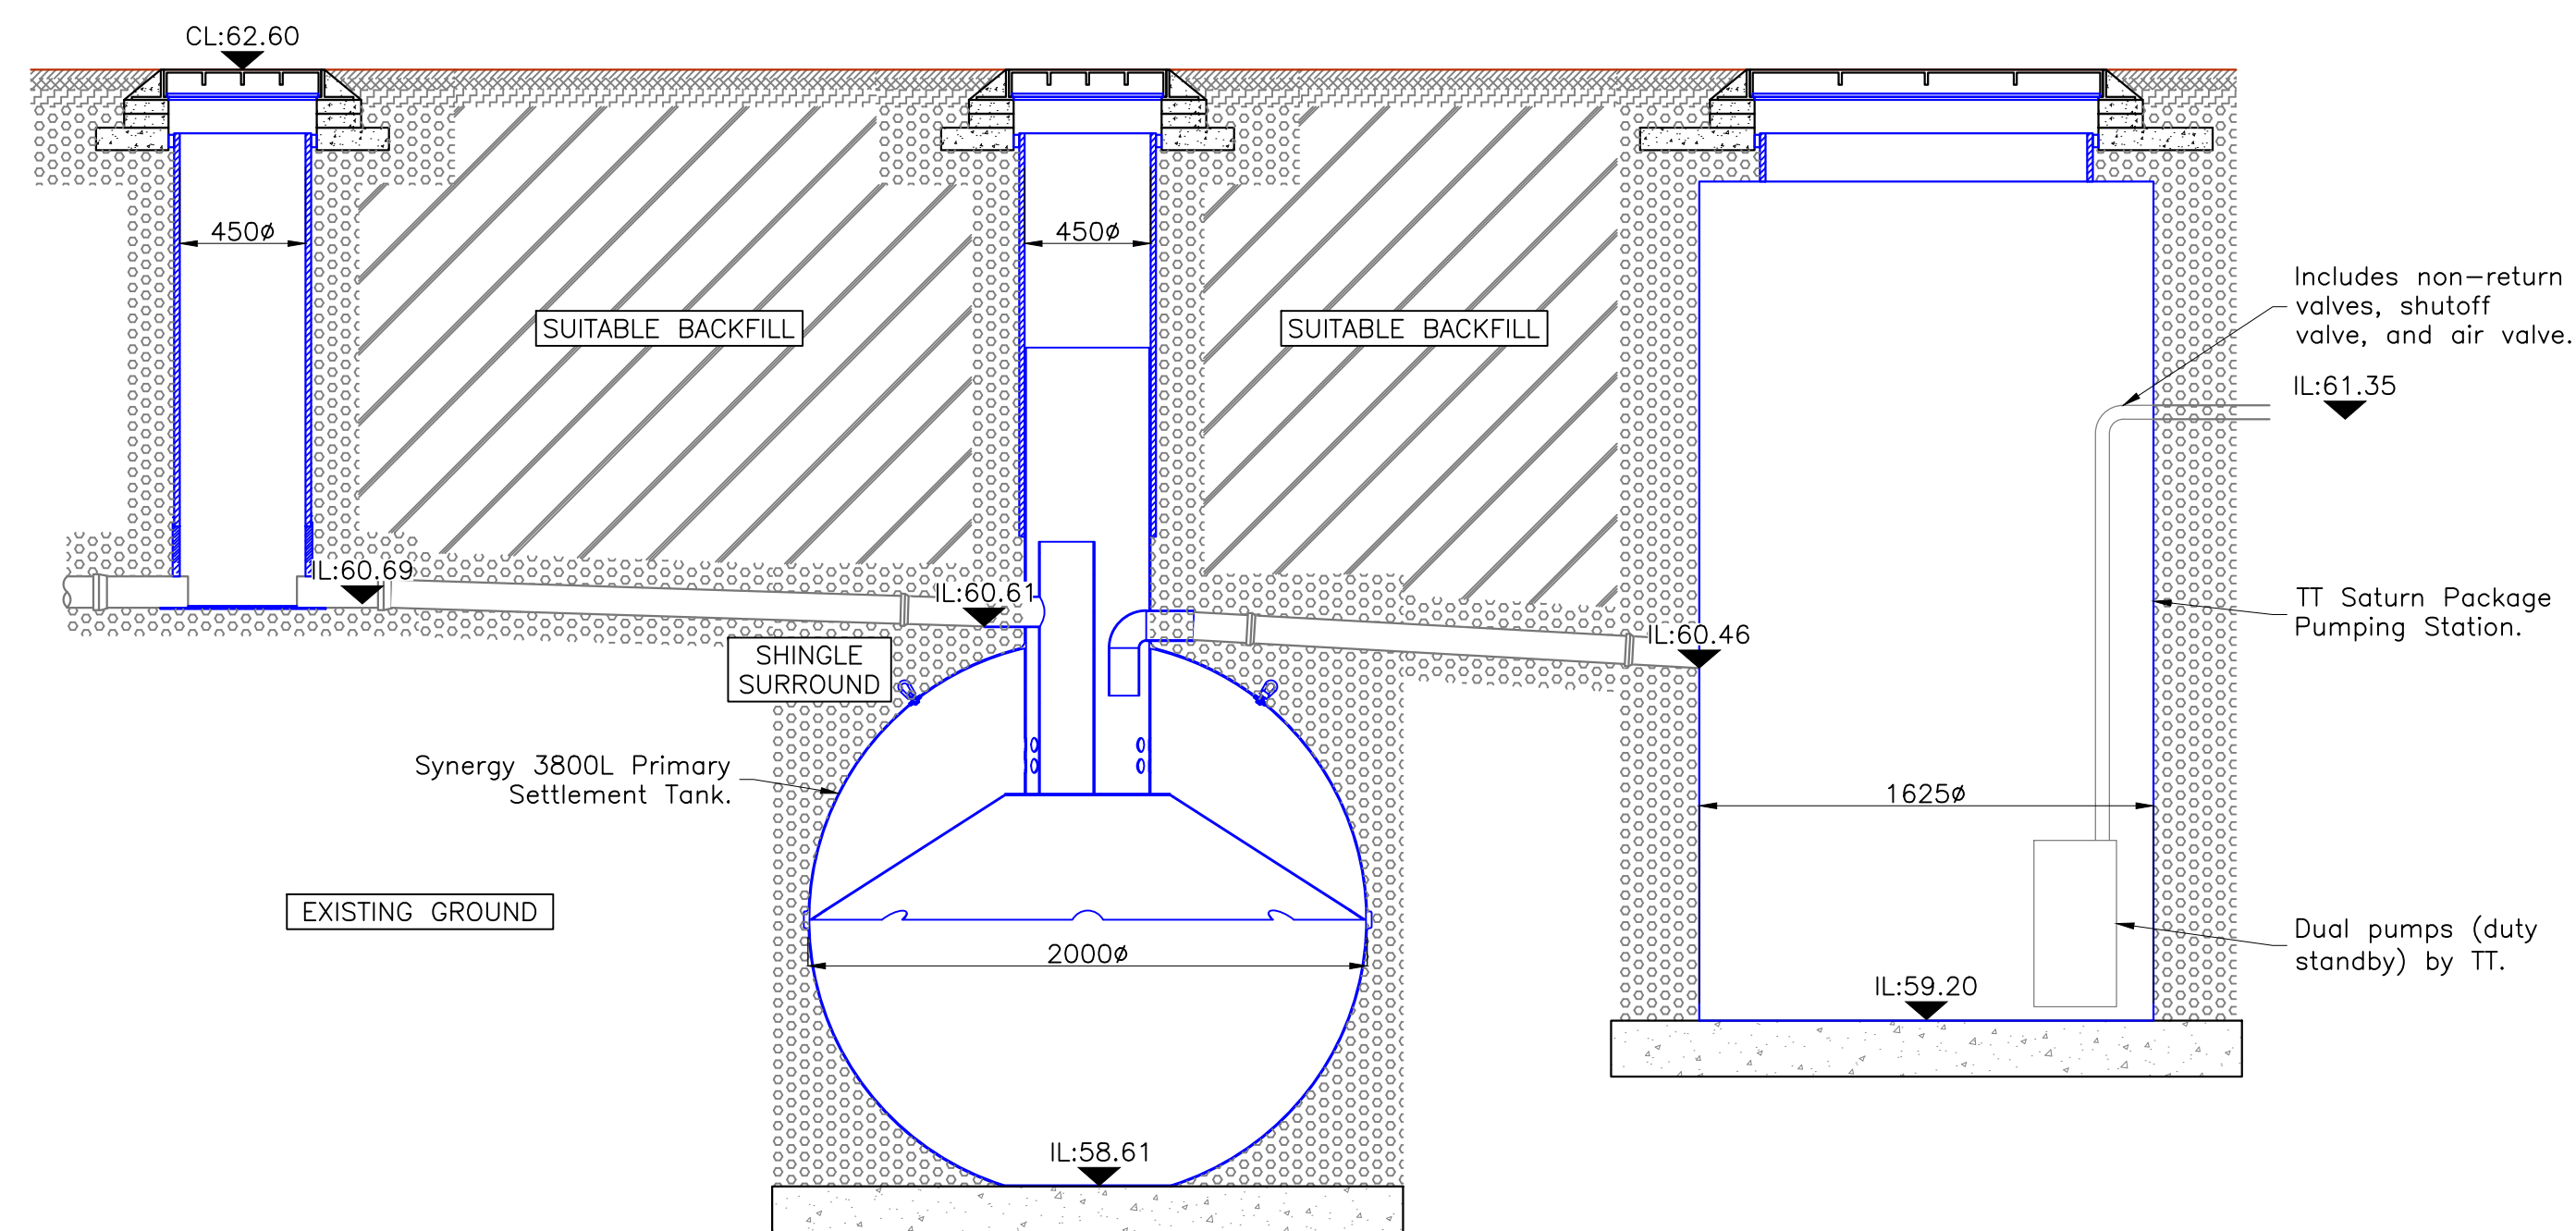

Section A-A
Scale 1:25

Pumping Station
Model: Saturn Package pumping Station
Supplier: TT Pumps
Website: <https://www.ttpumps.com/saturn-package-pumping-station>

Primary Settlement Tank
Model: Robusta 3800L Spherical Septic Tank
Supplier: Synergy Wastewater Treatment Products
Website: <https://wastewaterproducts.co.uk/>

FOR PLANNING									
G									
F									
E									
D									
C									
B									
A									
—	FIRST ISSUE			RP	SH	JP	31/10/		
MR		REVISIONS		DRN	CHK	APP	DATE		
									
Such · Salinger · Peters CONSULTING ENGINEERS									
Barnley House, 51 Sterte Avenue, Poole, Dorset, BH15 2AJ Tel (01202) 293 213 enquiries@sspsconsulting.co.uk www.sspsconsulting.co.uk									
CLIENT									
TARMAC CEMENT UK LTD									
PROJECT									
Westbury Sewage Treatment Plant									
DRAWING TITLE									
CROSS SECTIONS									
SCALE				DATE					
As Shown @ A1				31/10/2025					
DRAWN		CHECKED		APPROVED					
RP		SH		JP					
DRAWING No.							REVISION		
80620-06							—		