



EXISTING GROUND

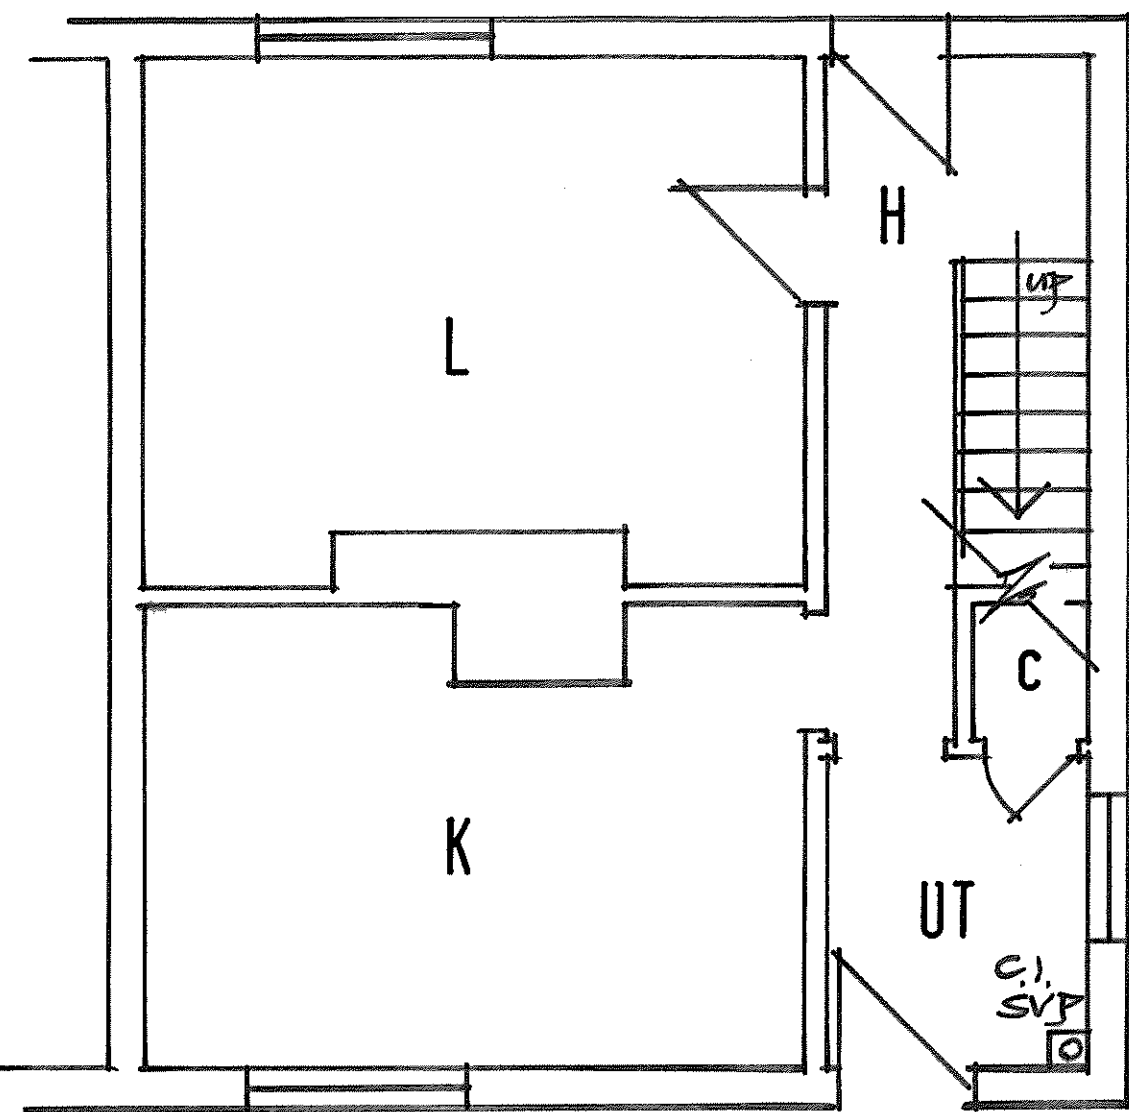

PROPOSED GROUND

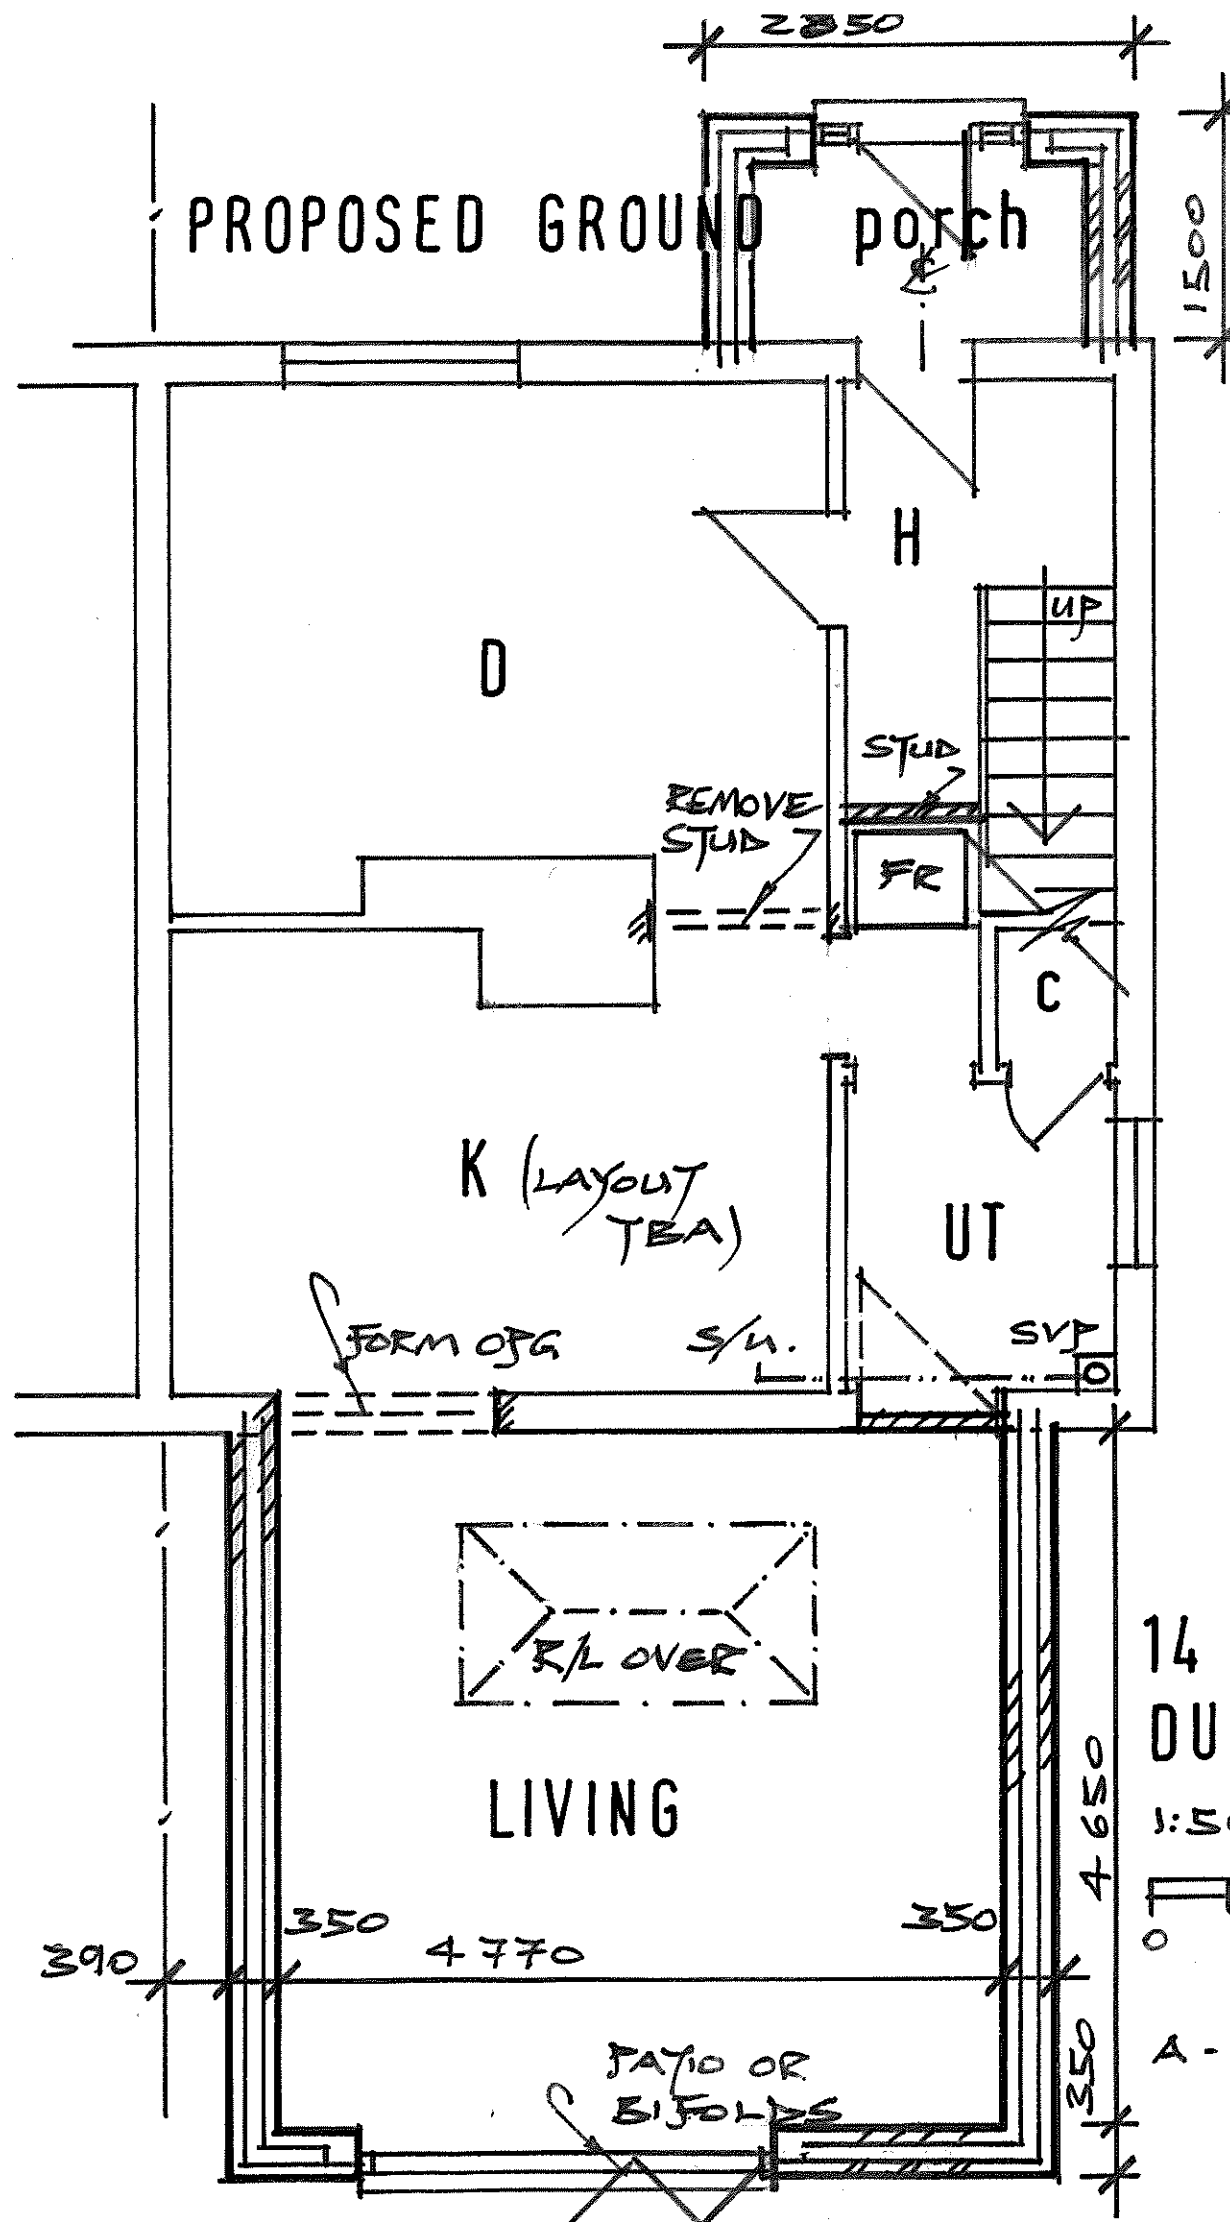

14 ANNE CRESCENT
DURRINGTON SP4 8DZ

1:50 AUG 25 FC

0 1 2 3 4m

@AZ

A-BIFOLDS REVISED 291025