

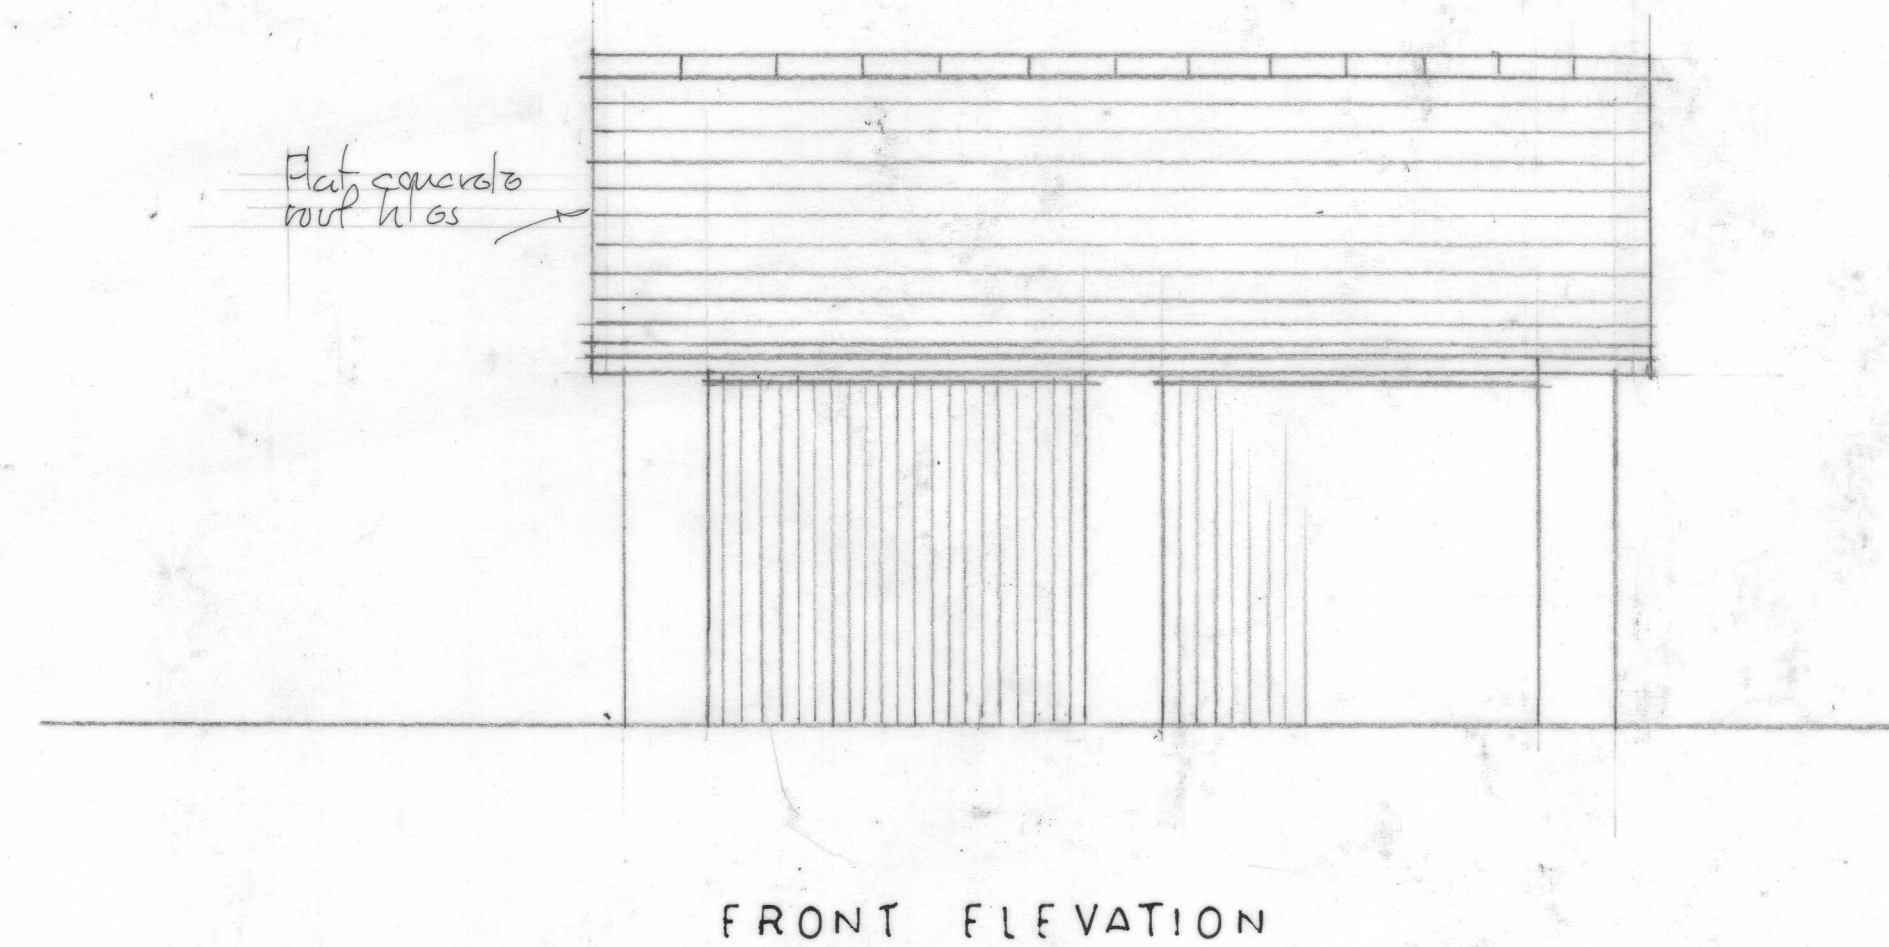
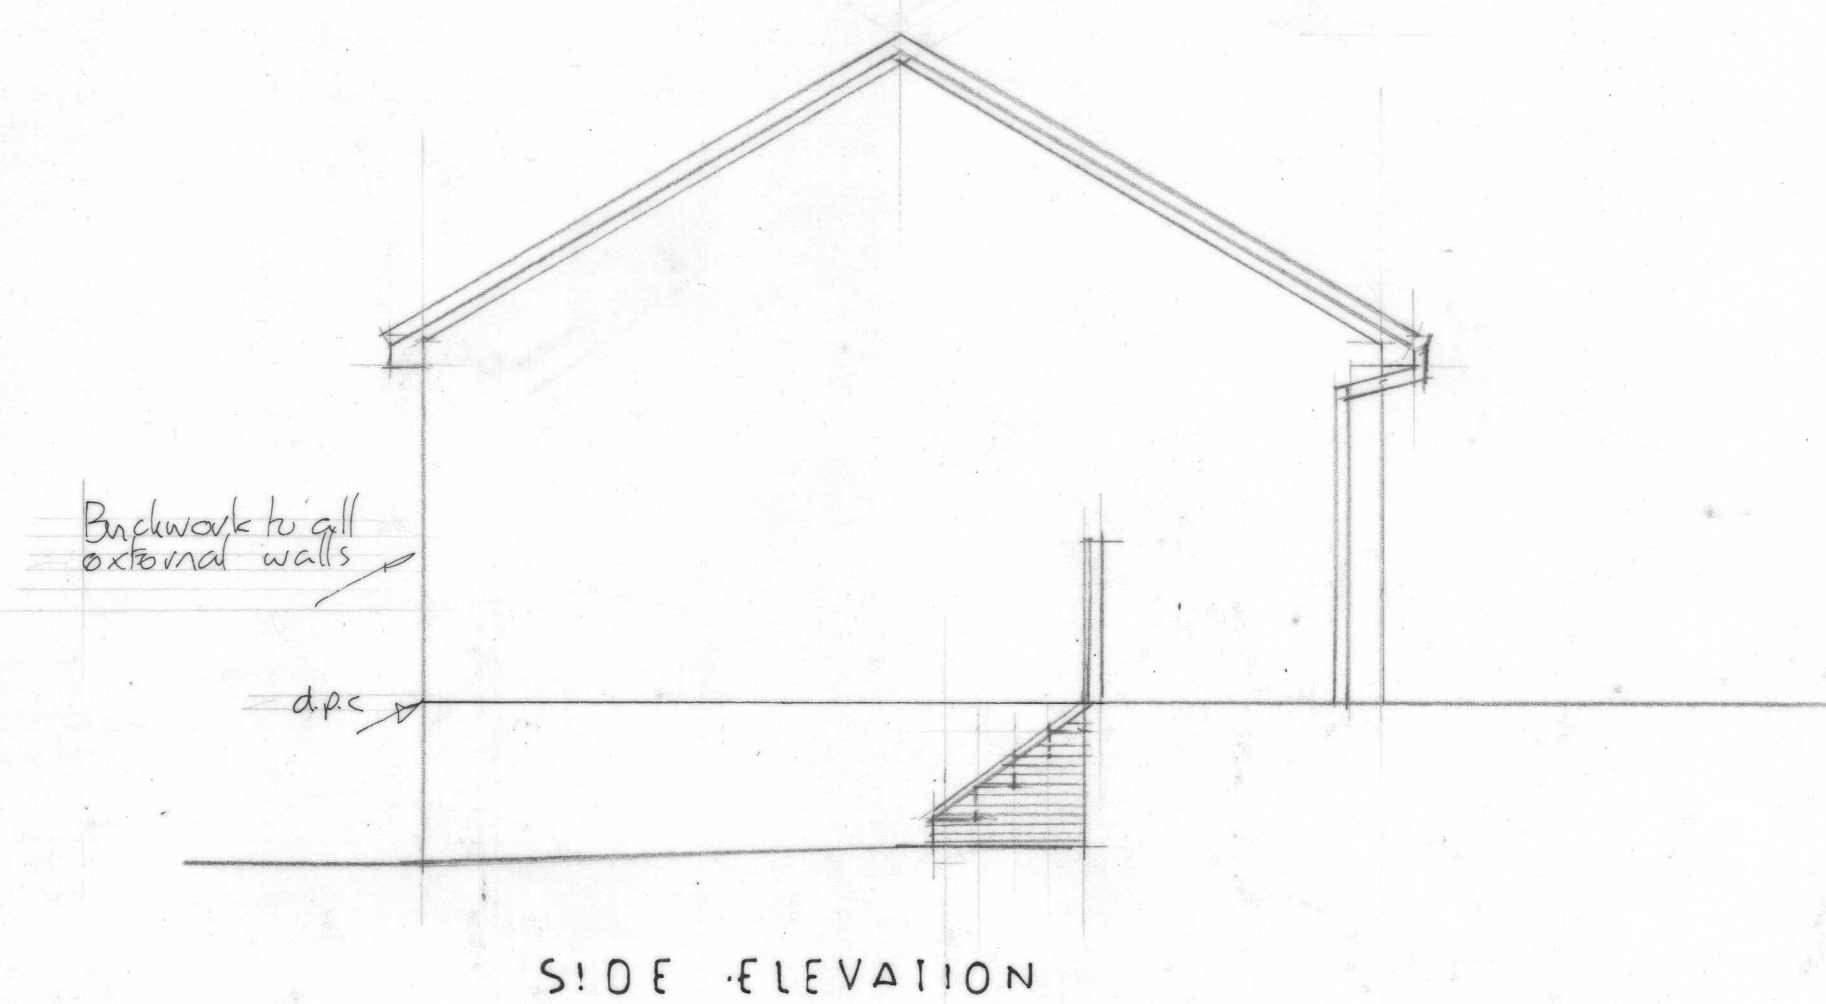


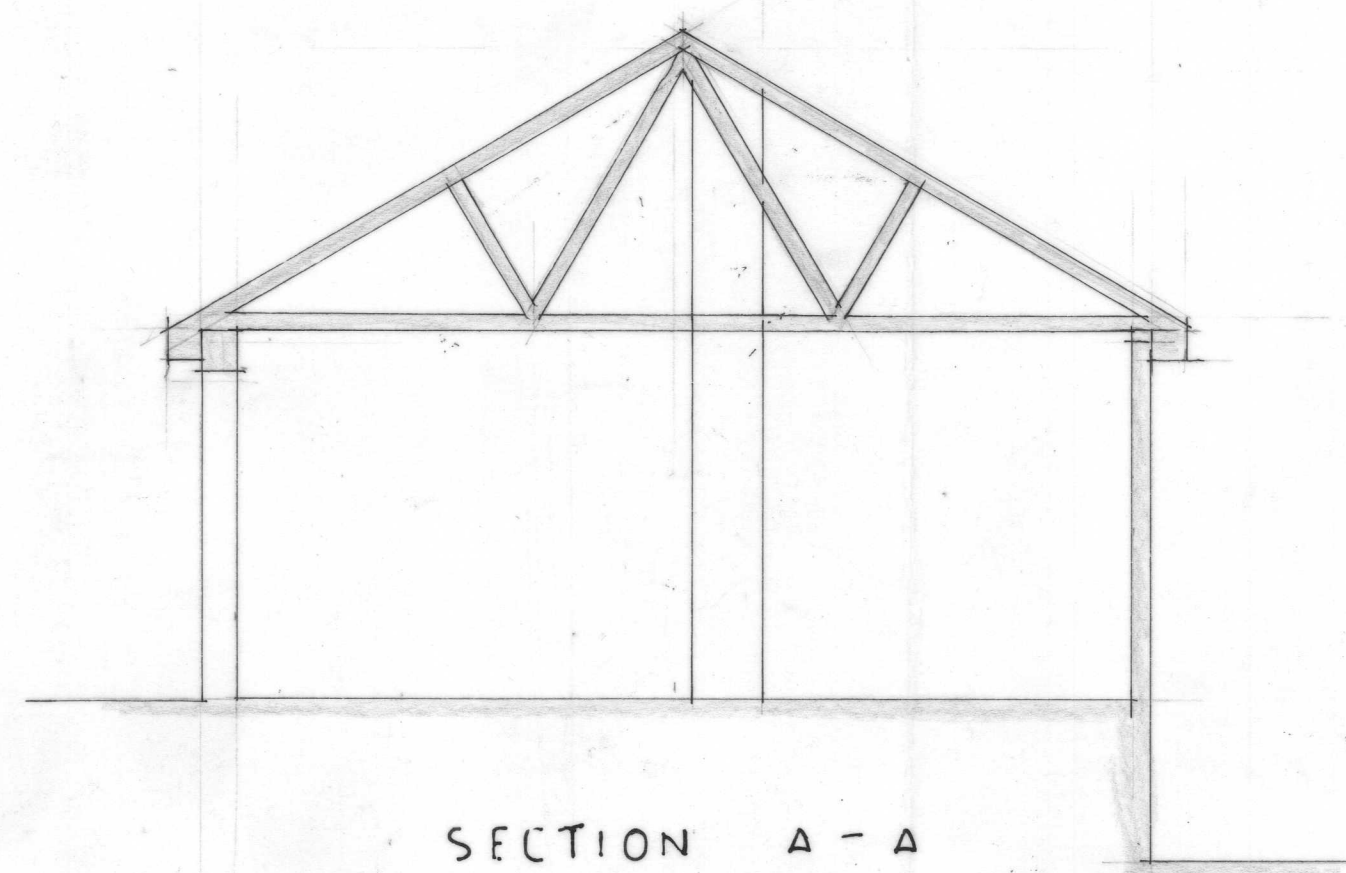

PROPOSED CONVERSION OF EXISTING GARAGE INTO OFFICE AND STORE
 AT 33 WHEATFIELD AVENUE, CHIPPENHAM, SN14 0FX
 EXISTING GROUND FLOOR PLAN, SECTION, AND ELEVATIONS, Scale 1/50

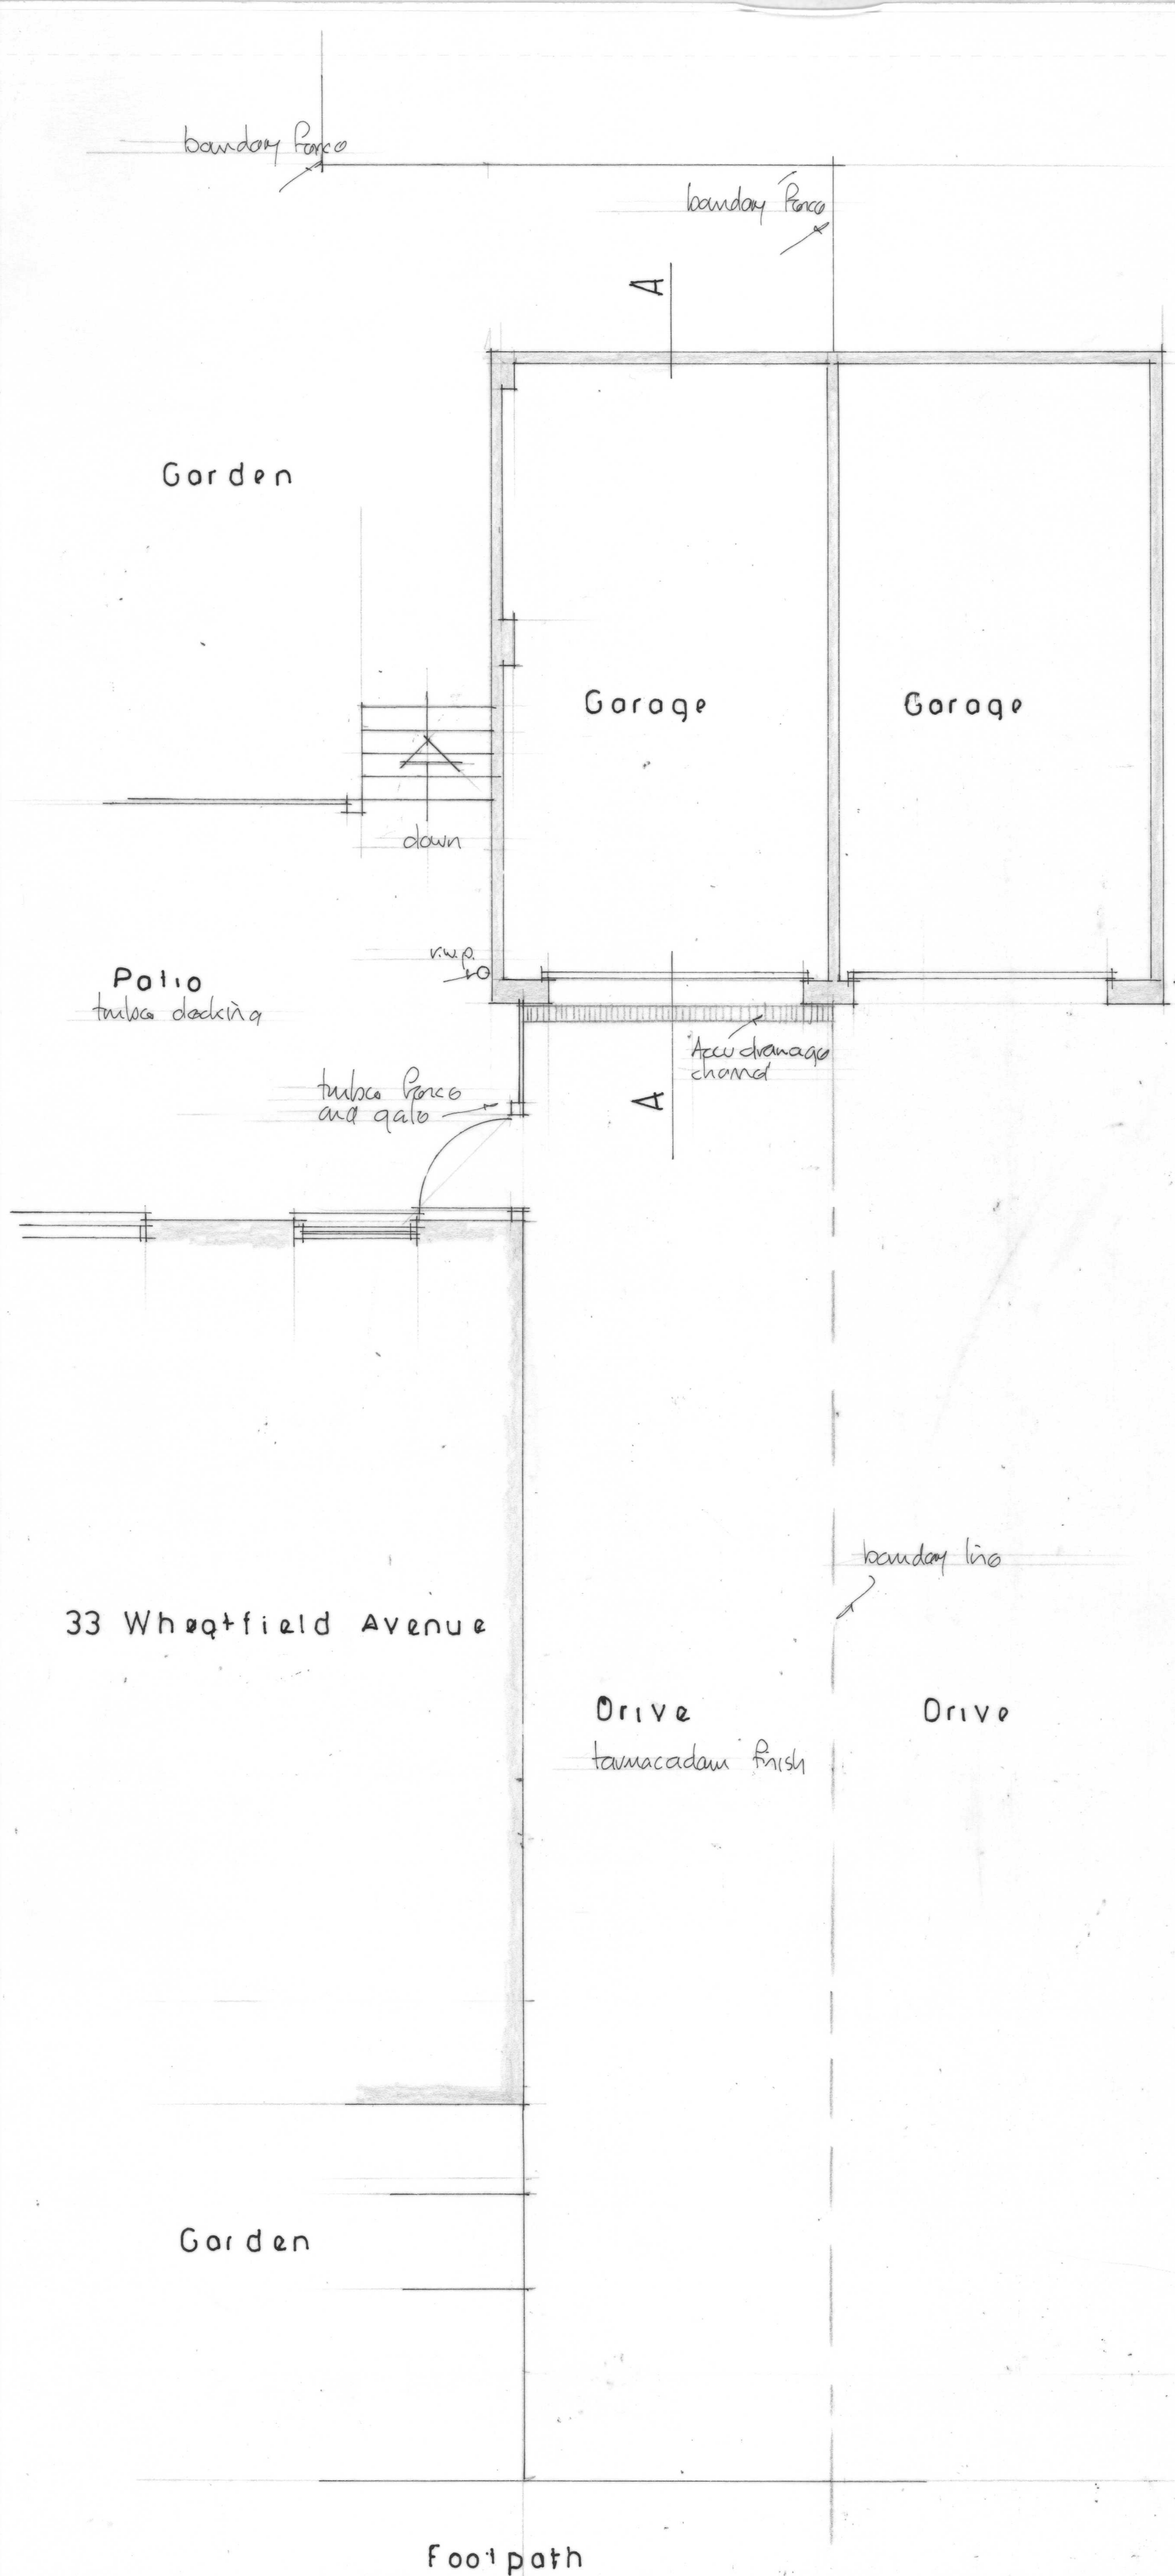