



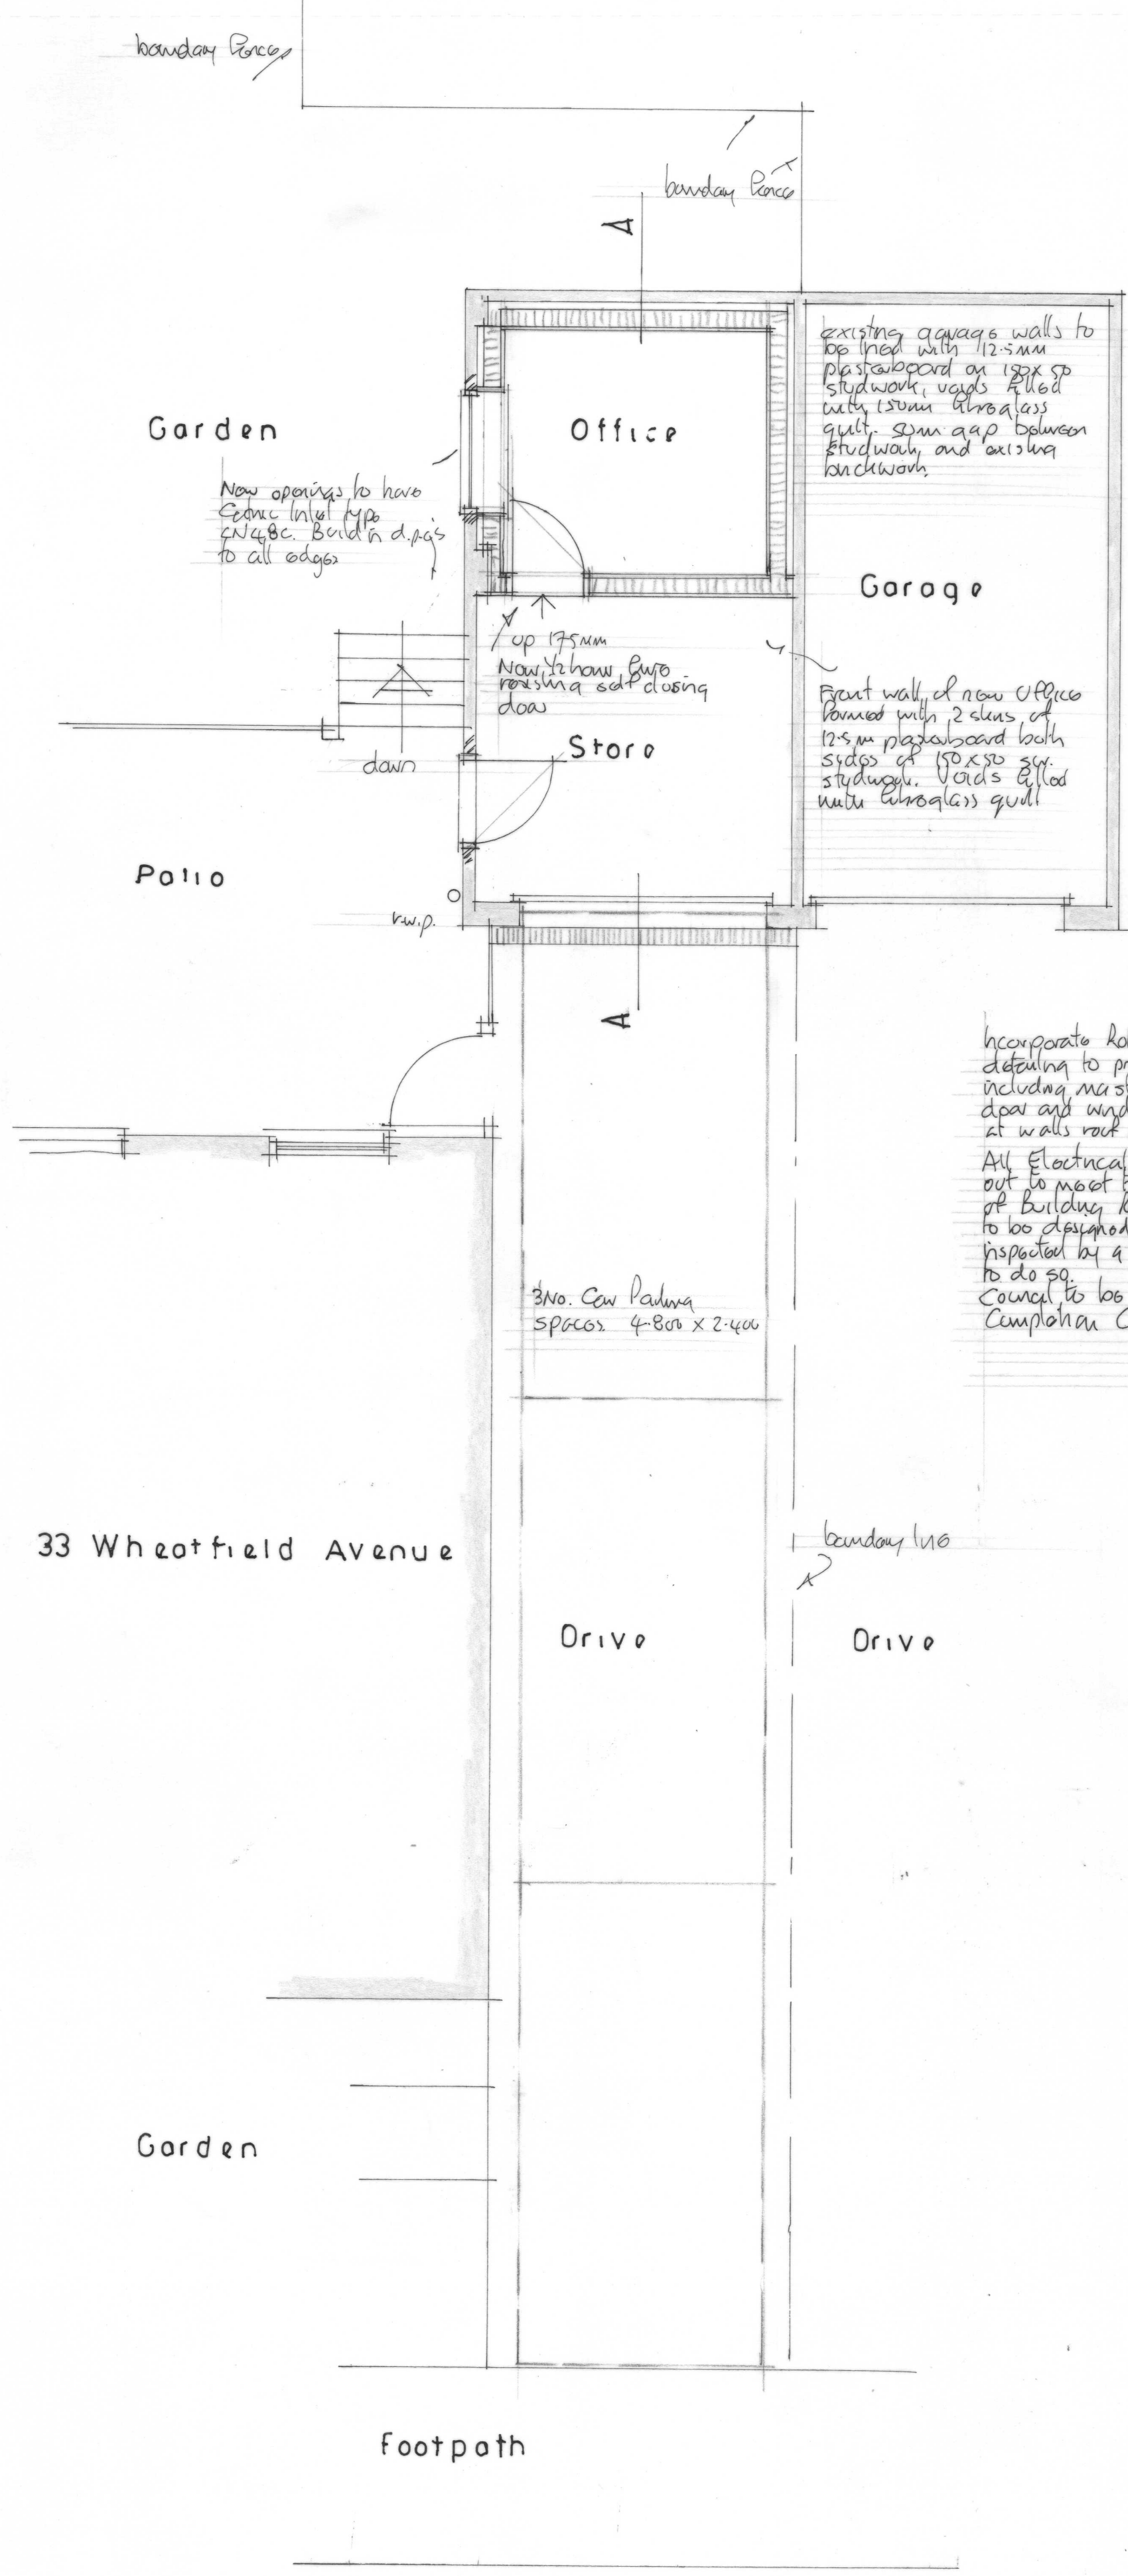


GROUND FLOOR PLAN




SECTION A - A

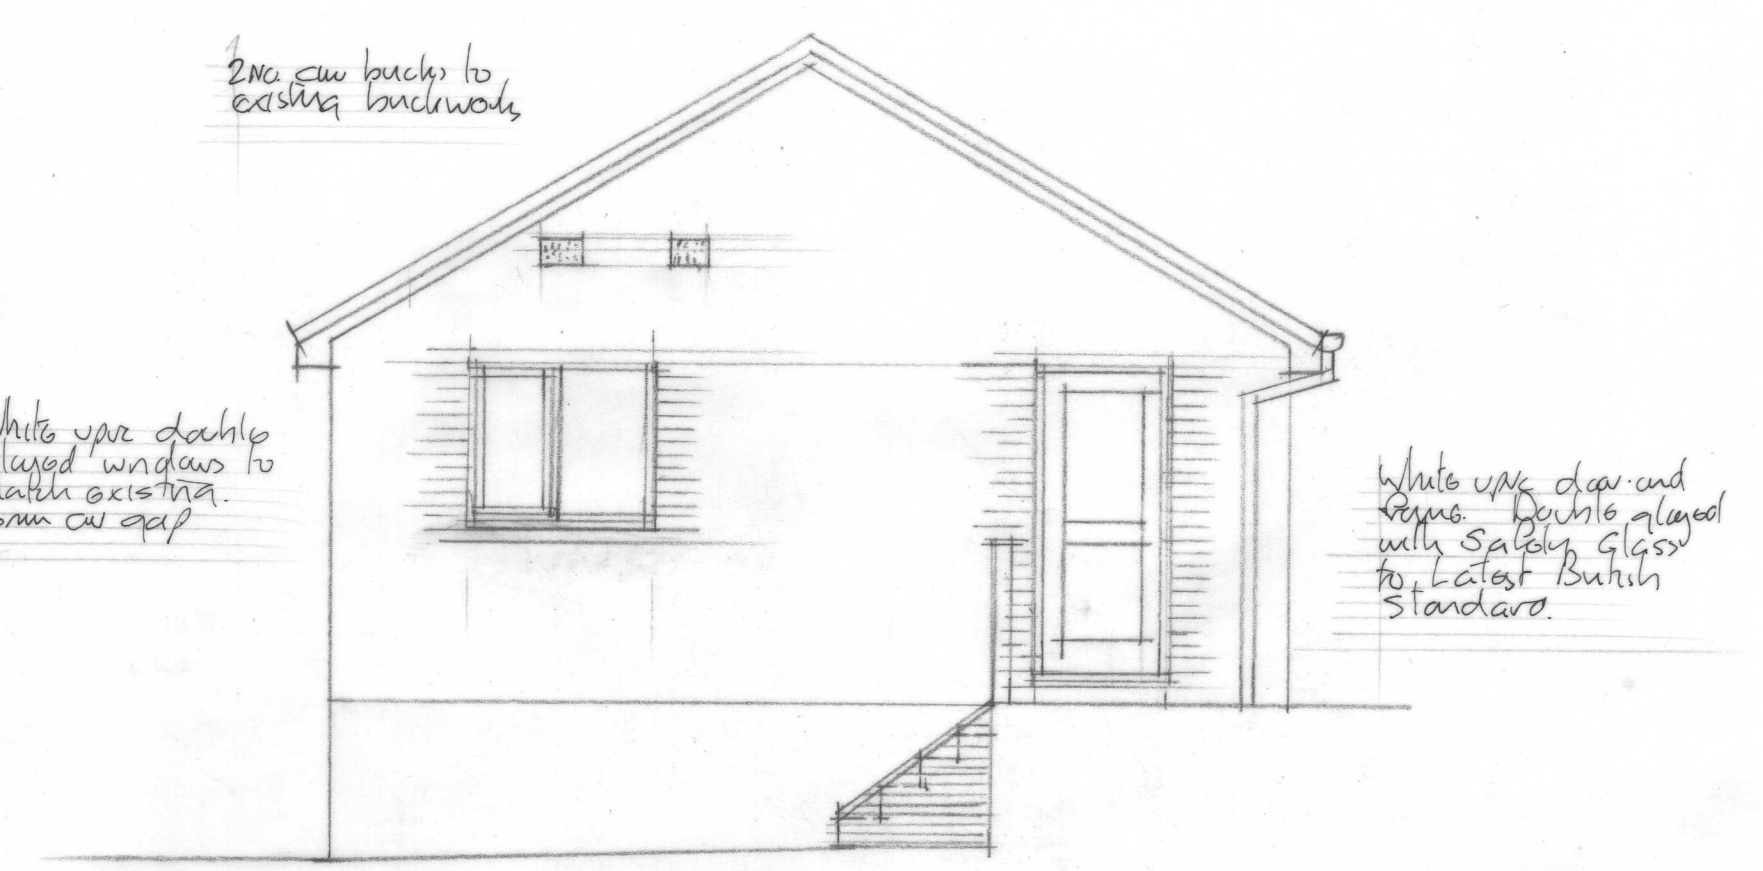


SIDE ELEVATION WEST

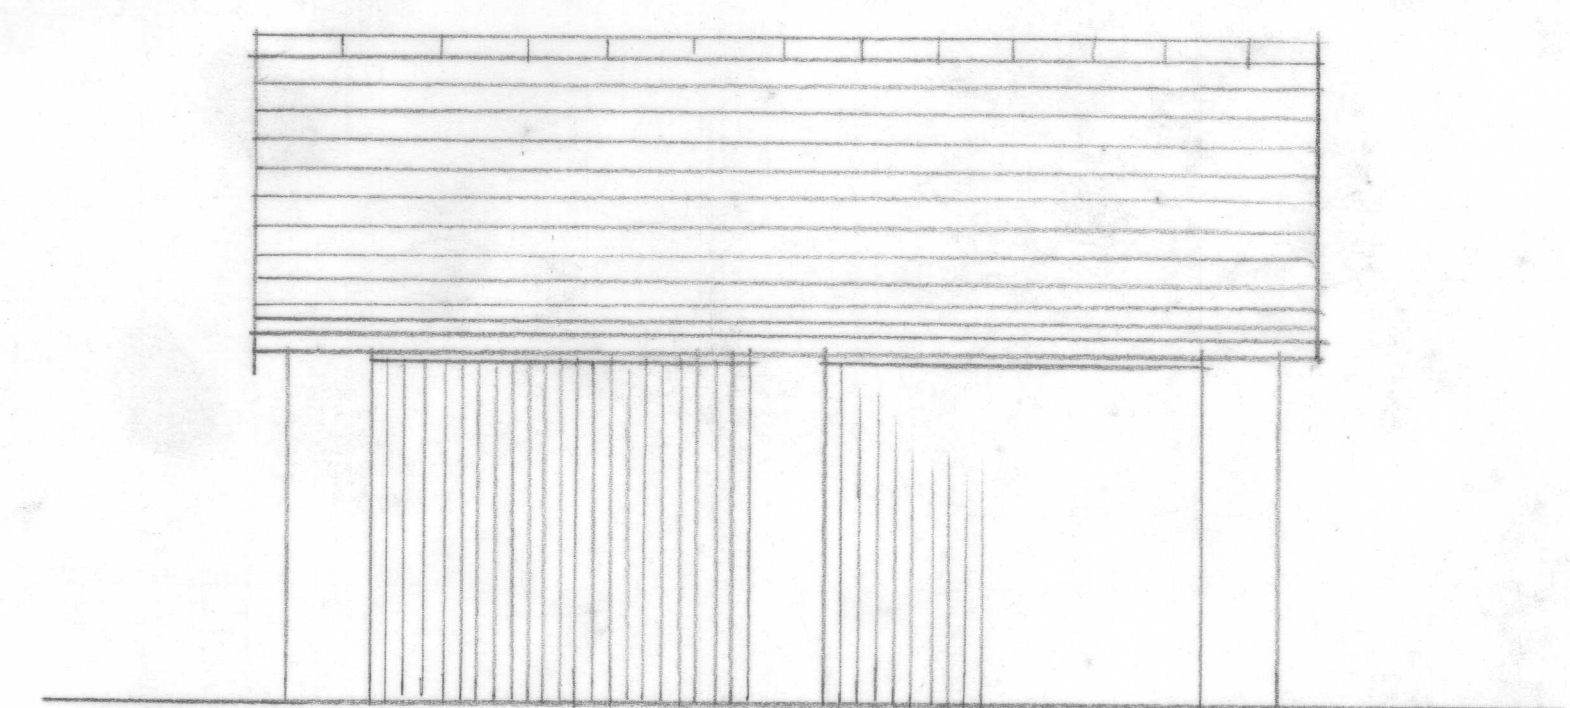

FRONT ELEVATION SOUTH

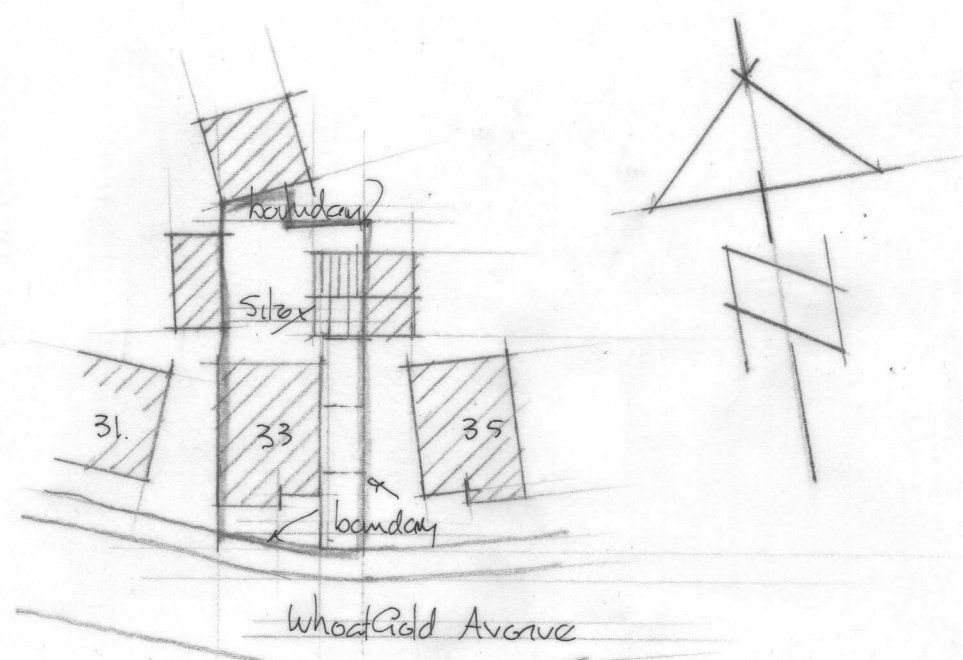

SITE PLAN Scale 1/500

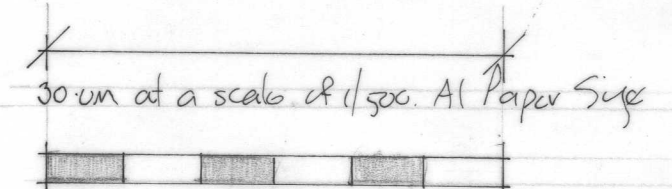

PROPOSED CONVERSION OF EXISTING GARAGE INTO OFFICE, AND STORE
AT 33 WHEATFIELD AVENUE, CHIPPENHAM, SN14 0FX
PROPOSED GROUND FLOOR PLAN, SECTION, AND ELEVATIONS Scale 1/50

