



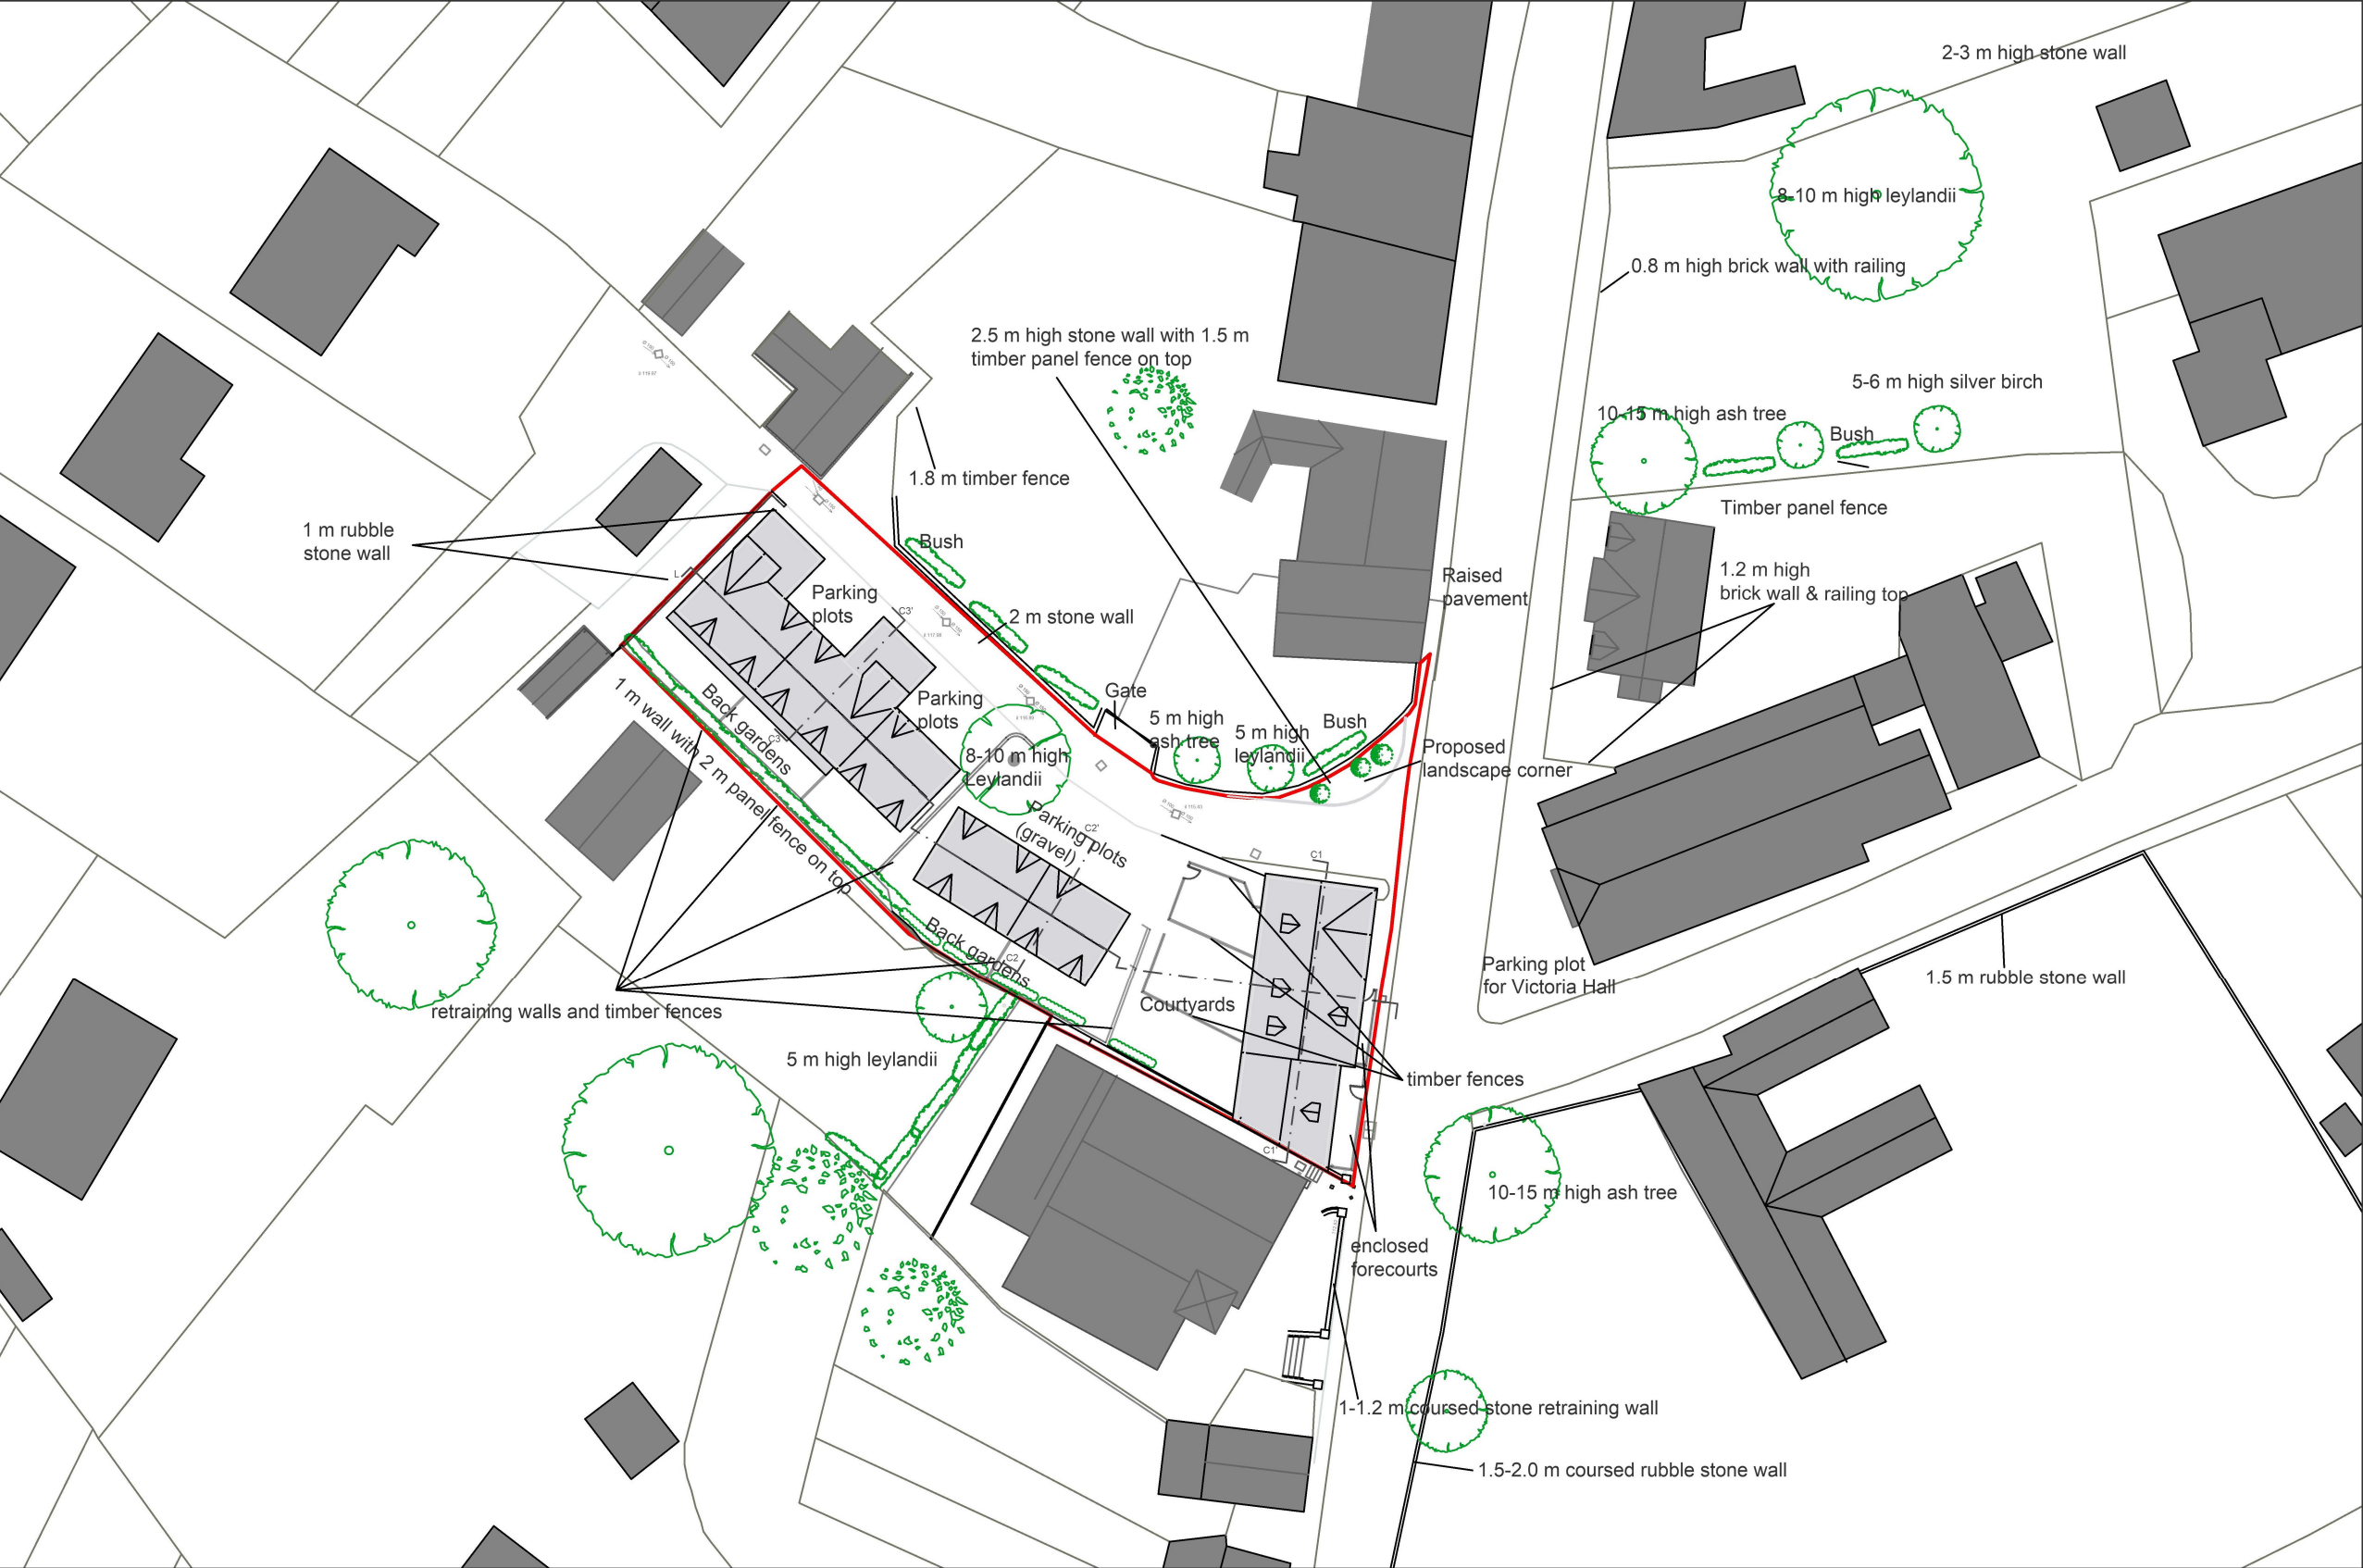

NOTES
DO NOT SCALE
Drawing for planning purposes only
All dimensions to be checked on site.

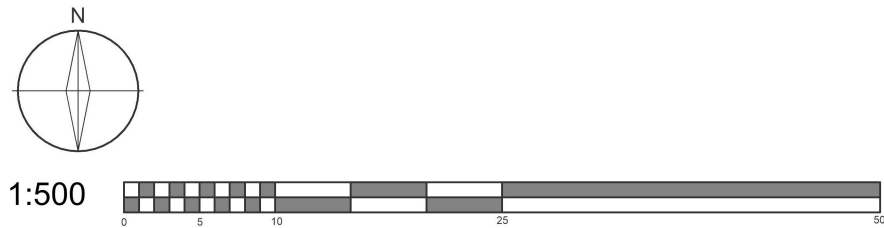

Tisbury Motors, High Street,
Tisbury, Wiltshire, SP3 6HF

Proposed Landscaping

Scale: 1:500 @A3	Drawn by: AS	Date: Feb. 2025
	Drawing Number: 18423 - 0204	Revision: -

H B Historic Building
A S Advisory Service