

Scale										
1:50 @ A1 (1:100 @ A3)										
0.5	1	1.5	2	2.5	3	3.5	4	4.5	5m	




North Elevation – Proposed
1:50




East Elevation – Proposed
1:50



South Elevation – Proposed
1:50

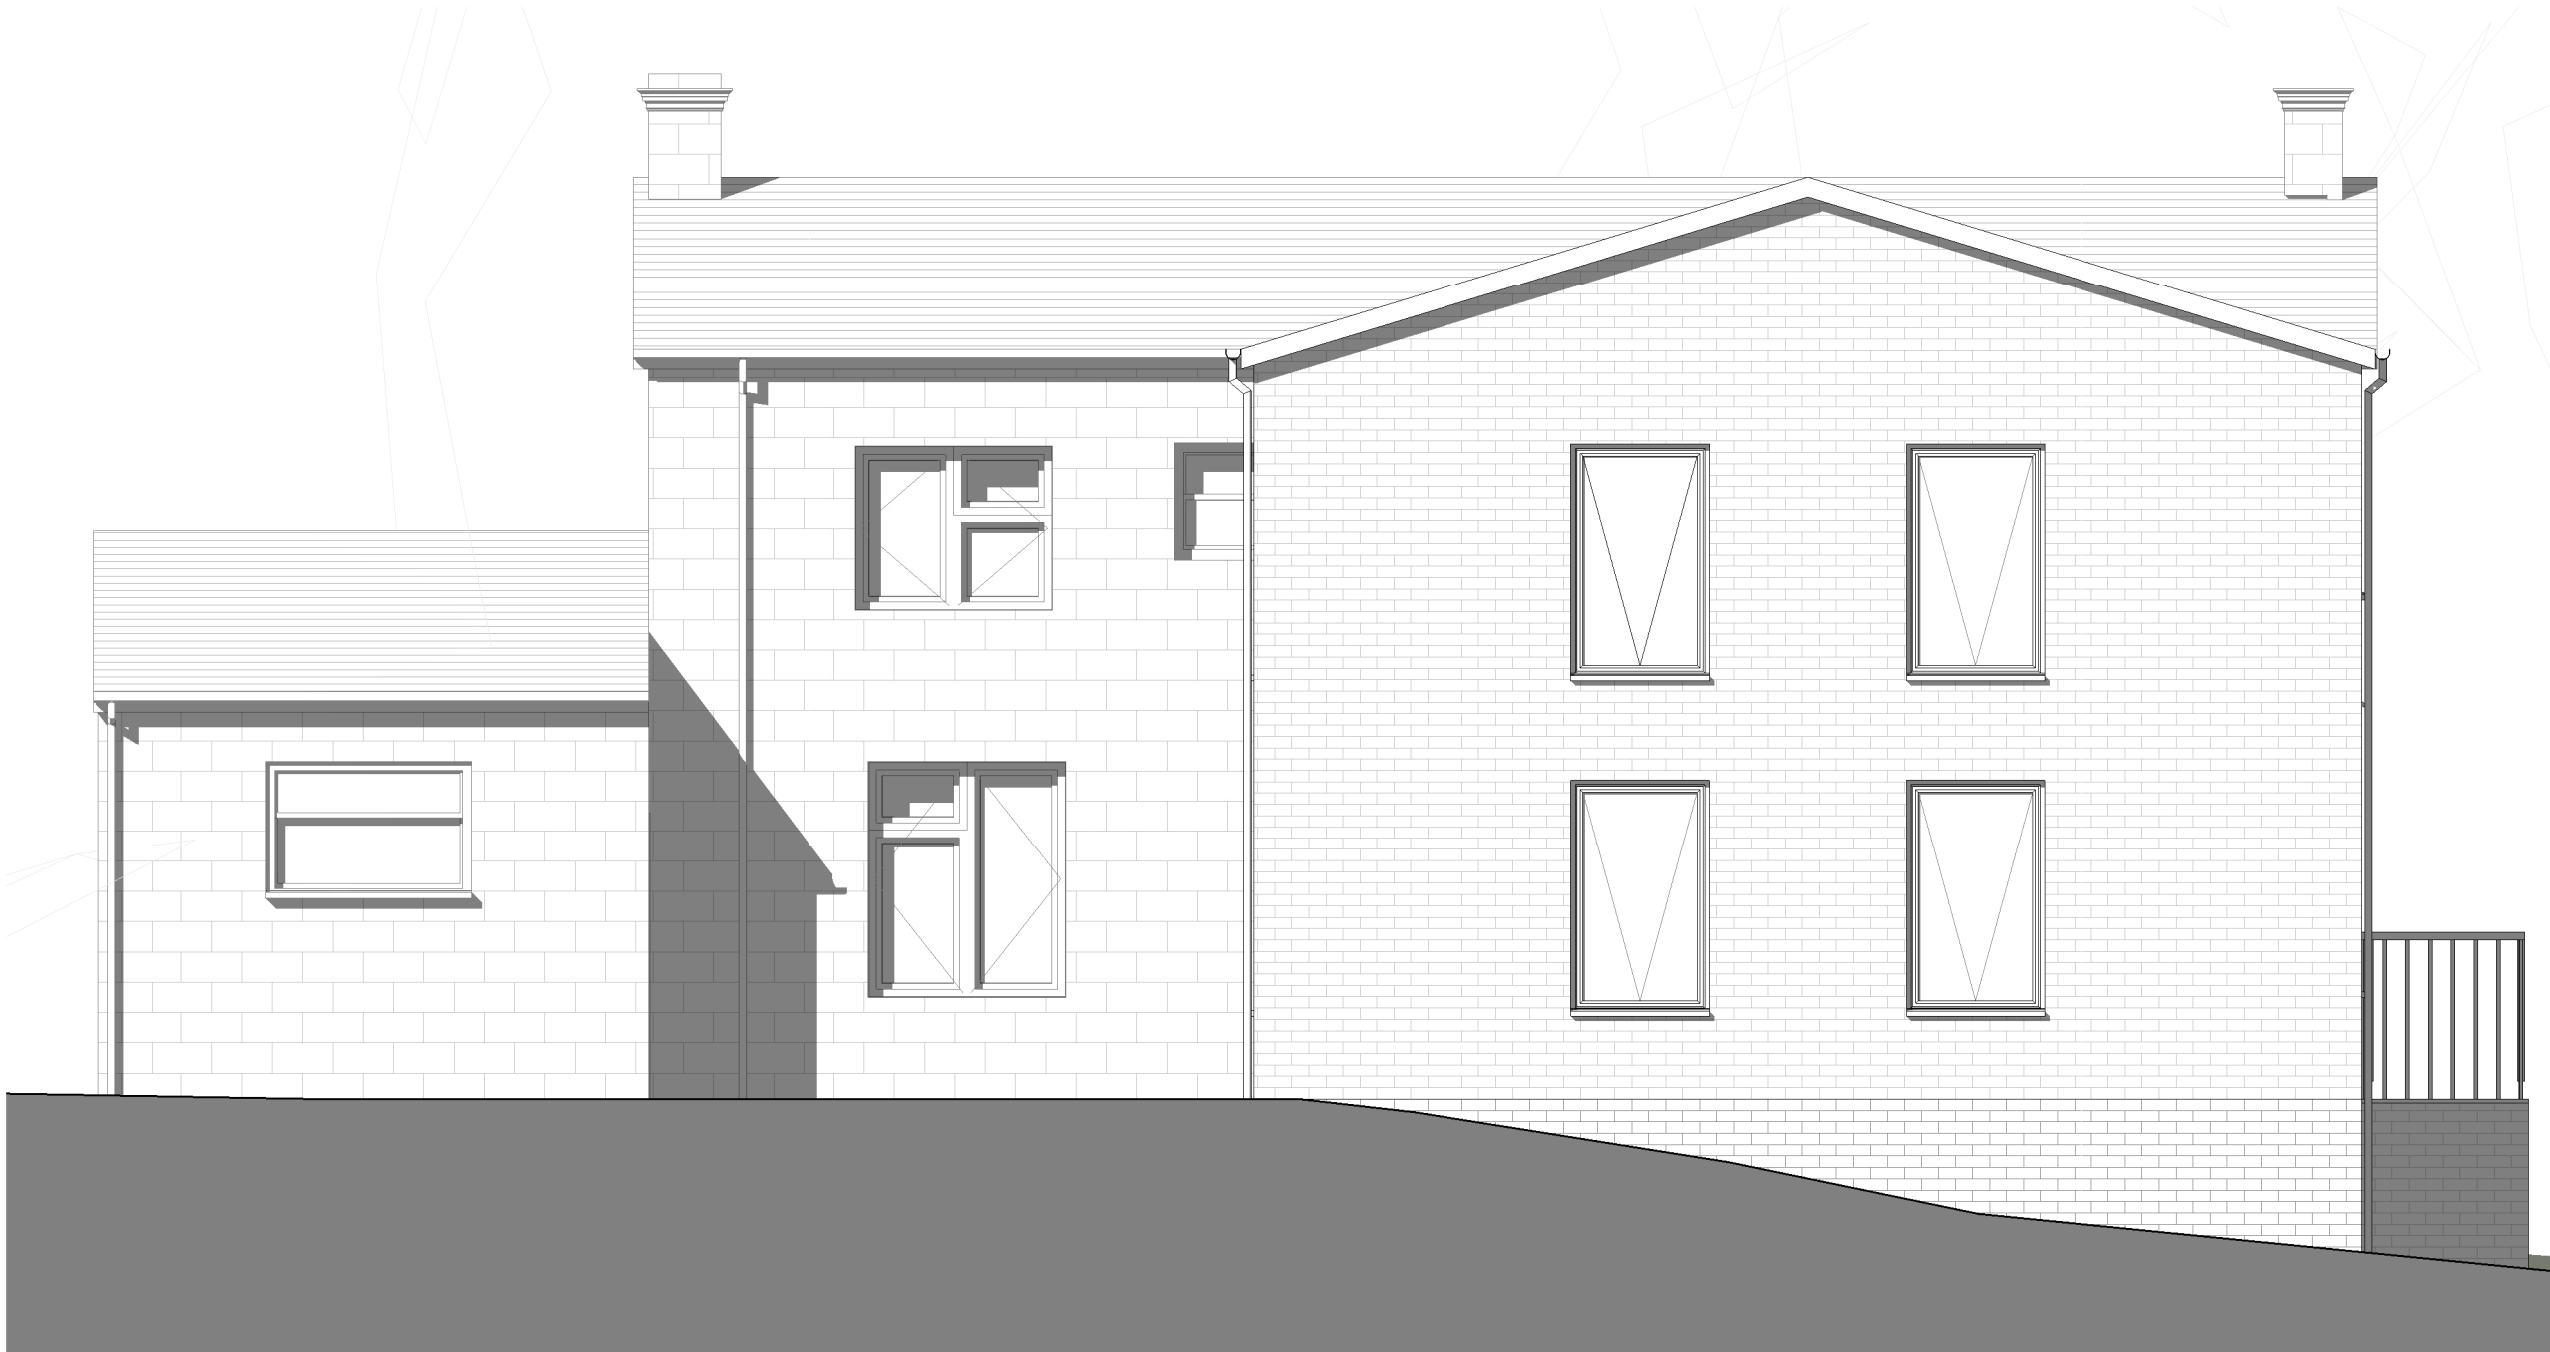

West Elevation – Proposed
1:50

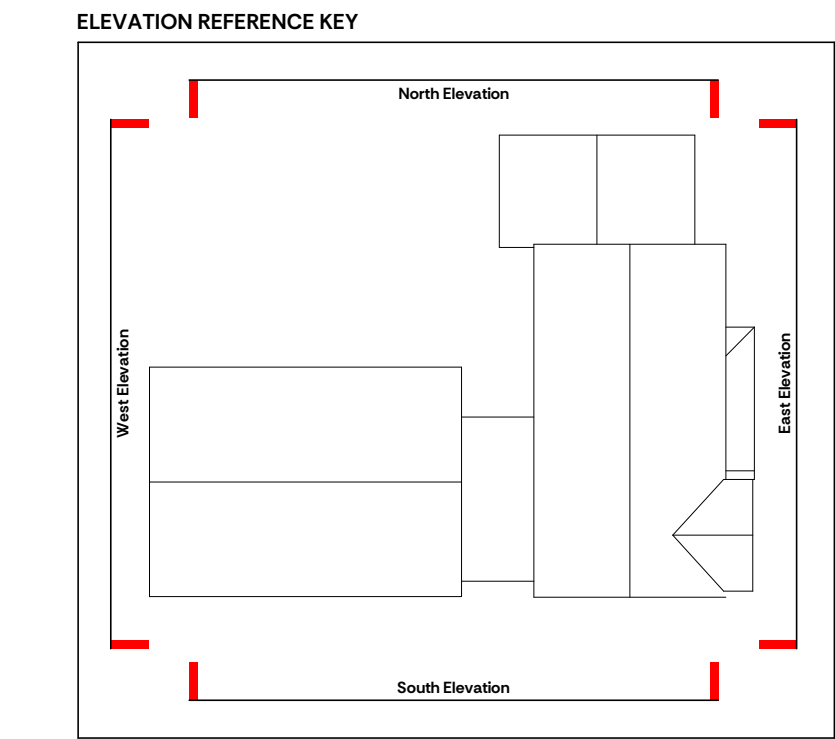

P03	Planning Issue	08/10/2026
Rev.	Description	Date
Client & Project		Proj. Ref. – 2513
Dorothy House Nicholson House		
Document Title		
Proposed Elevations		
Project Stage Purpose Scale @ A1		
RIBA 3	PLANNING	1:50
Document Reference.		
Project-Originator-Zone-Level-Type-Role-Number		Rev Status
2513-NVB-XX-ZZ-DR-A-03010		P03 S2

