




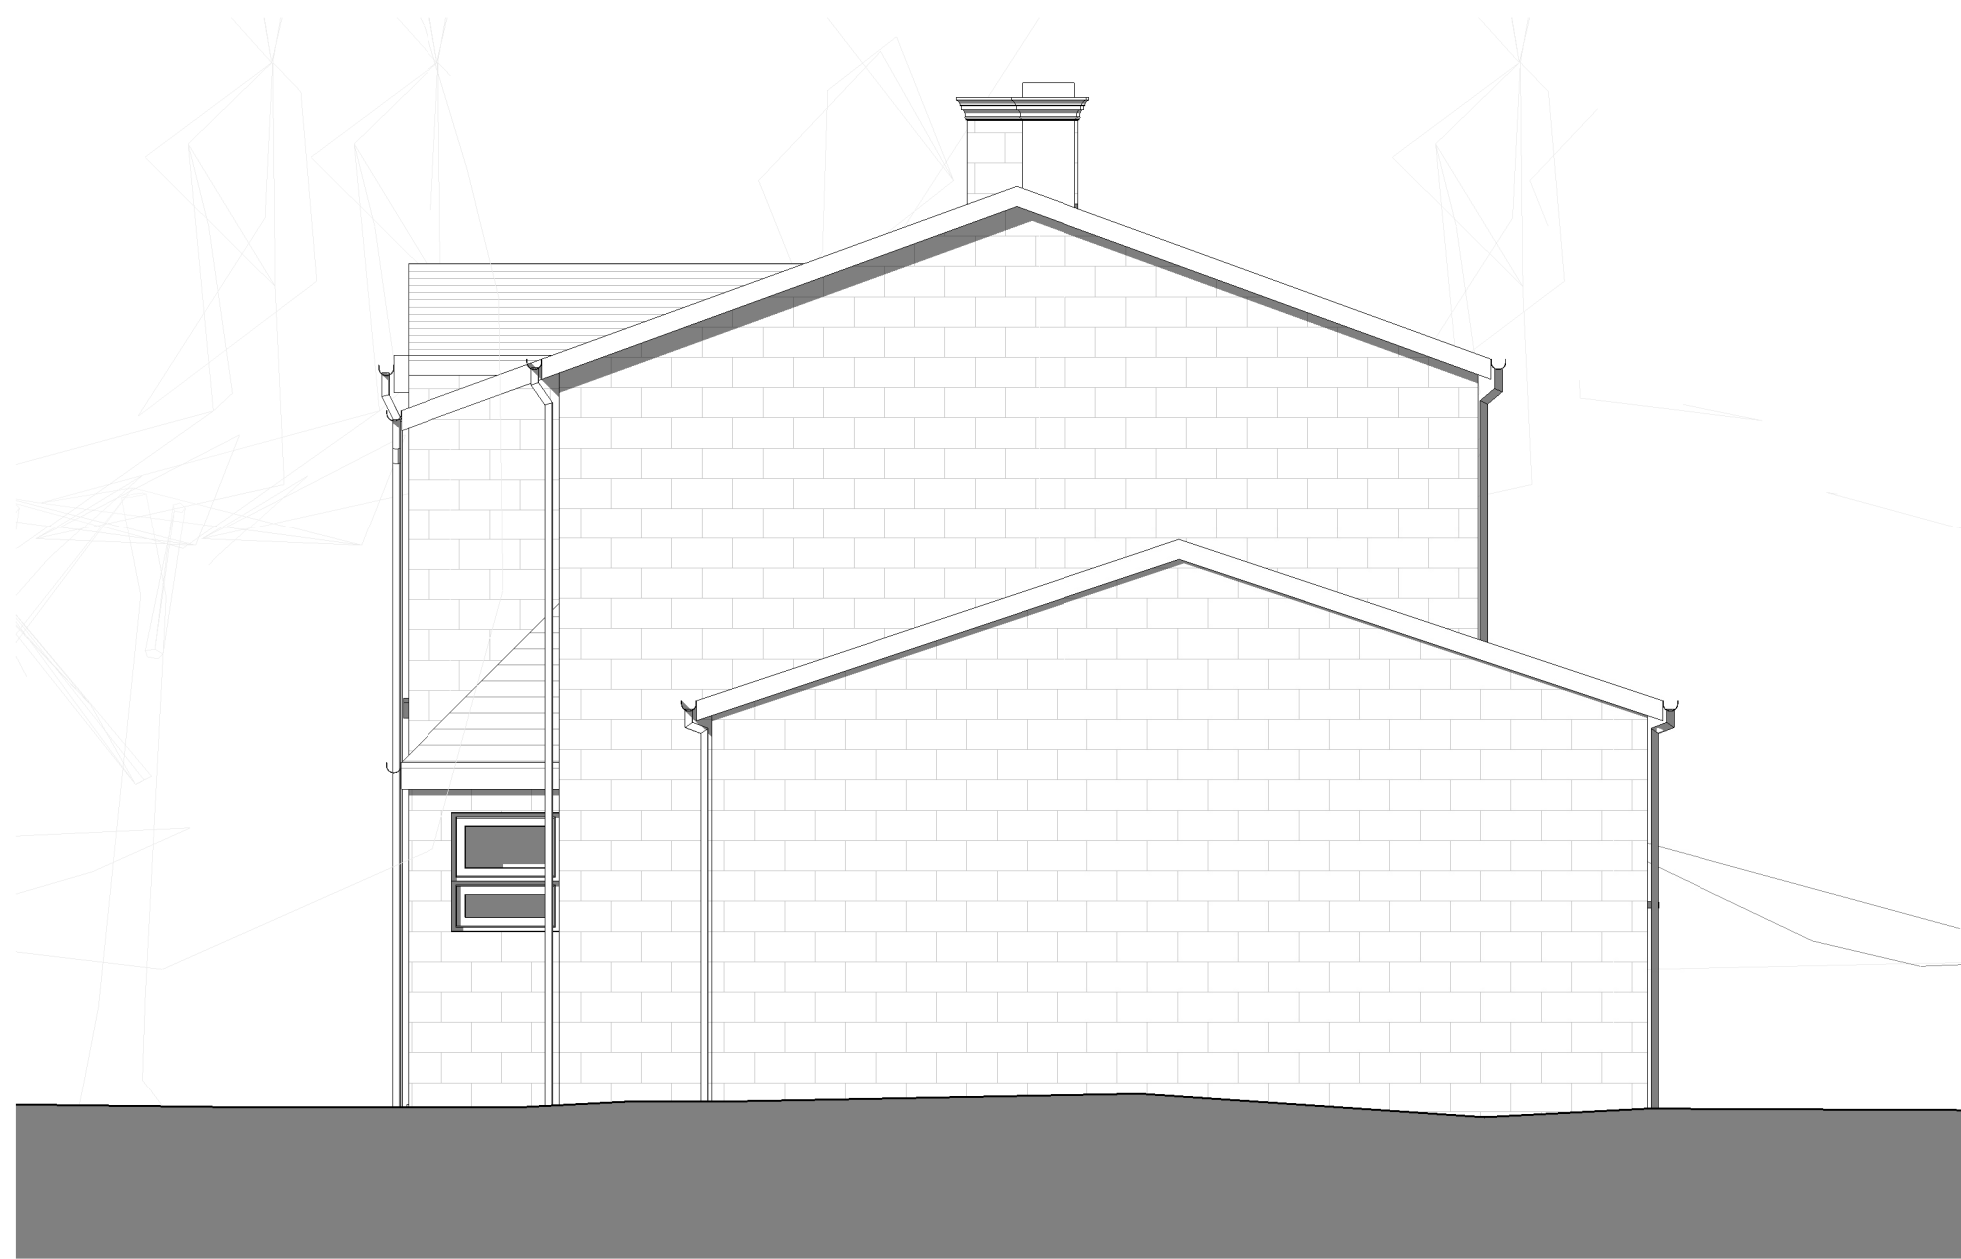

North Elevation – Existing
1:50

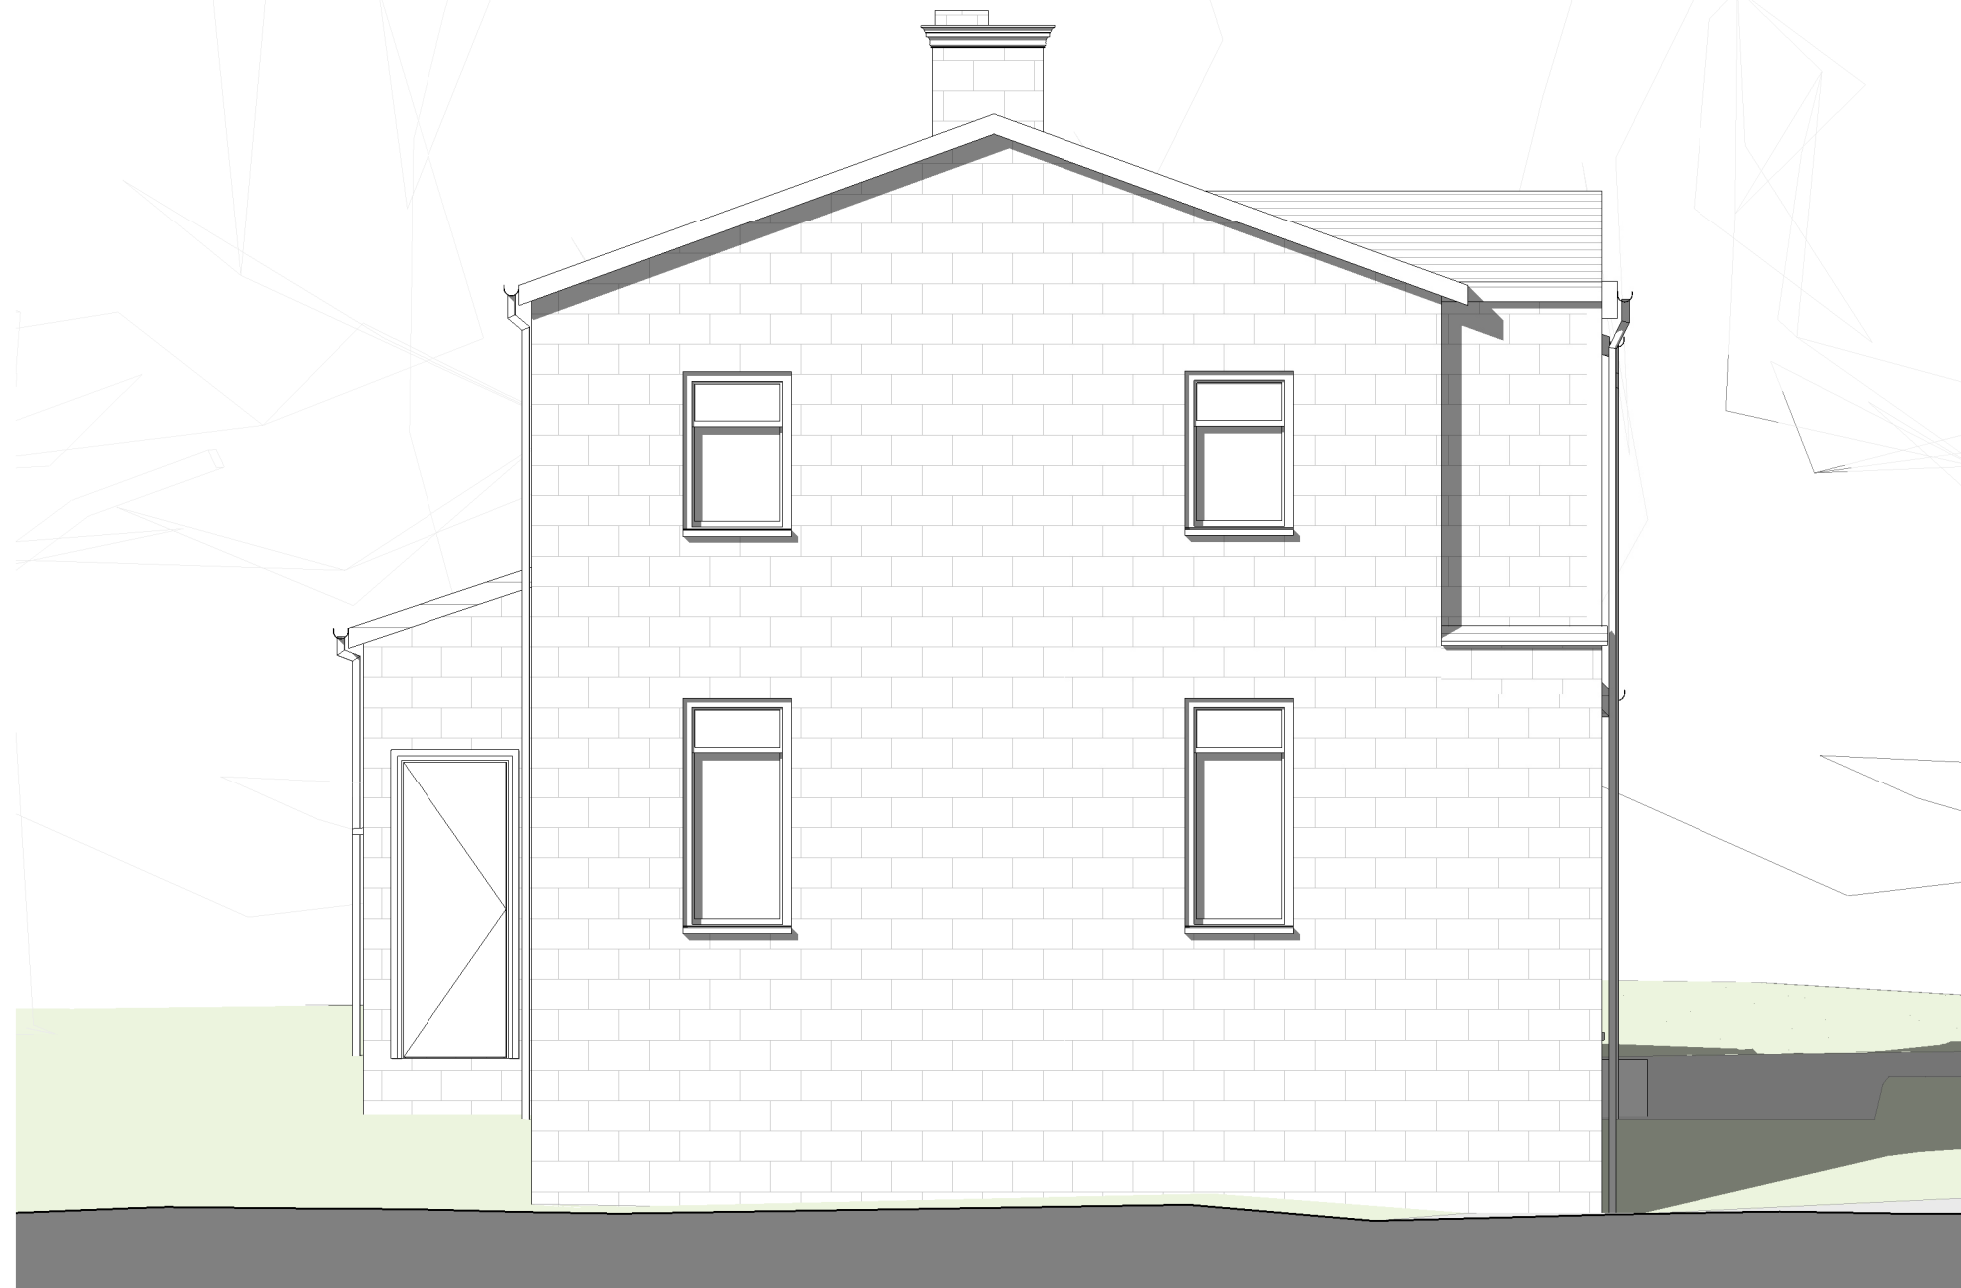

South Elevation – Existing
1:50

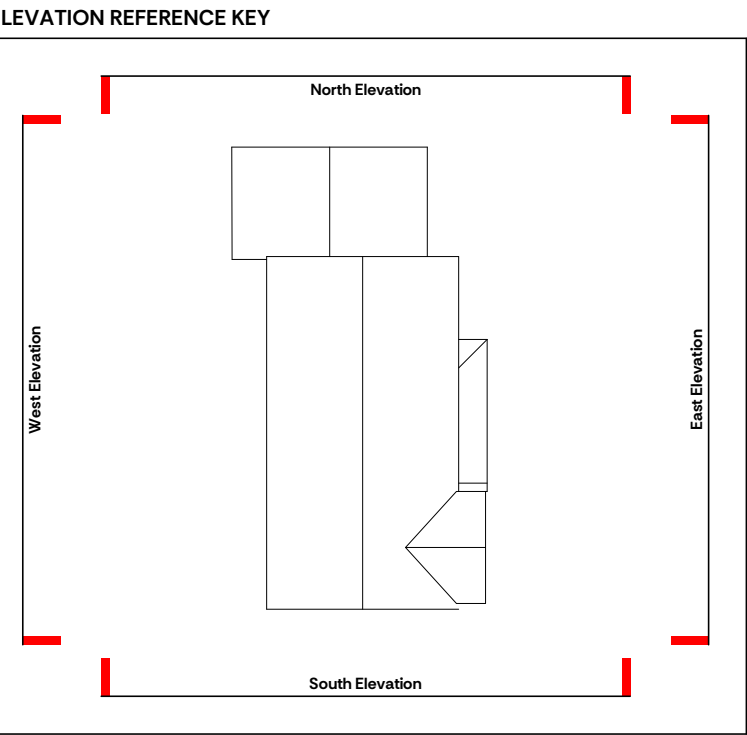

East Elevation – Existing
1:50



West Elevation – Existing
1:50

Scale

1:50 @ A1 (1:100 @ A3)

0.5	1	1.5	2	2.5	3	3.5	4	4.5	5m
-----	---	-----	---	-----	---	-----	---	-----	----

P02	Planning Issue	08/10/2025
Rev.	Description	Date
Client & Project		Proj. Ref. – 2513
Dorothy House		
Nicholson House		
Document Title		
Existing Elevations		
Project Stage	Purpose	Scale @ A1
RIBA 3	PLANNING	1:50
Document Reference.		
Project-Originator-Zone-Level-Type-Role-Number	Rev	Status
2513-NVB-XX-ZZ-DR-A-03000	P02	S2

