




NOTES
DO NOT SCALE
Drawing for planning purposes only
All dimensions to be checked on site.

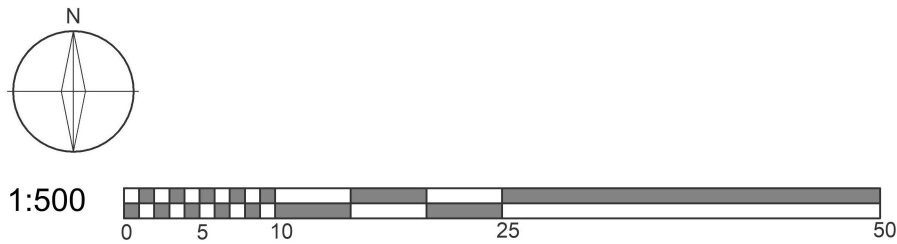

Tisbury Motors, High Street,
Tisbury, Wiltshire, SP3 6HF

Existing Landscaping

Scale: 1:500 @ A3	Drawn by: AS	Date: Feb. 2025
	Drawing Number: 18423 - 0203	Revision: -

HB Historic Building
AS Advisory Service