



EXISTING

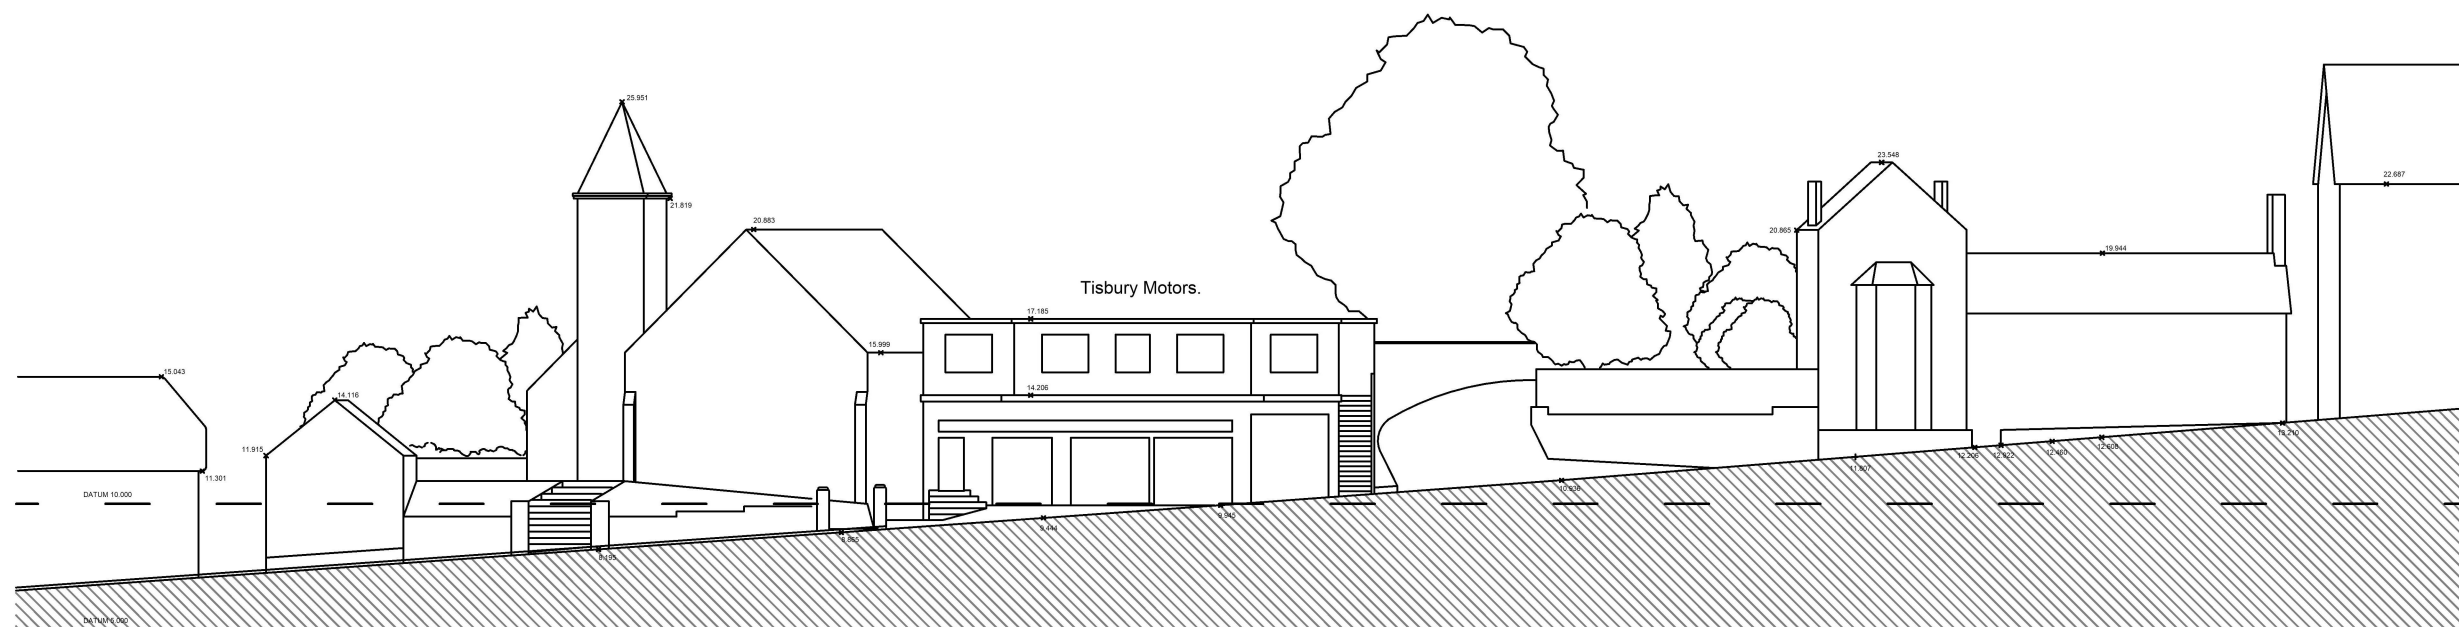

PROPOSED



1:300

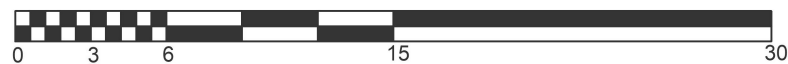

NOTES

REV	AMENDMENT	BY	CHECK	DATE
-----	-----------	----	-------	------

Revisions

Tisbury Motors, High Street,
Tisbury, Wiltshire, SP3 6HF

Existing and Proposed Street Scene

Scale: 1:300 @ A3	Drawn by: AS	Date: June 2025
	Drawing Nr: 18423-0217	Revision: -

H B Historic Building
A S Advisory Service