


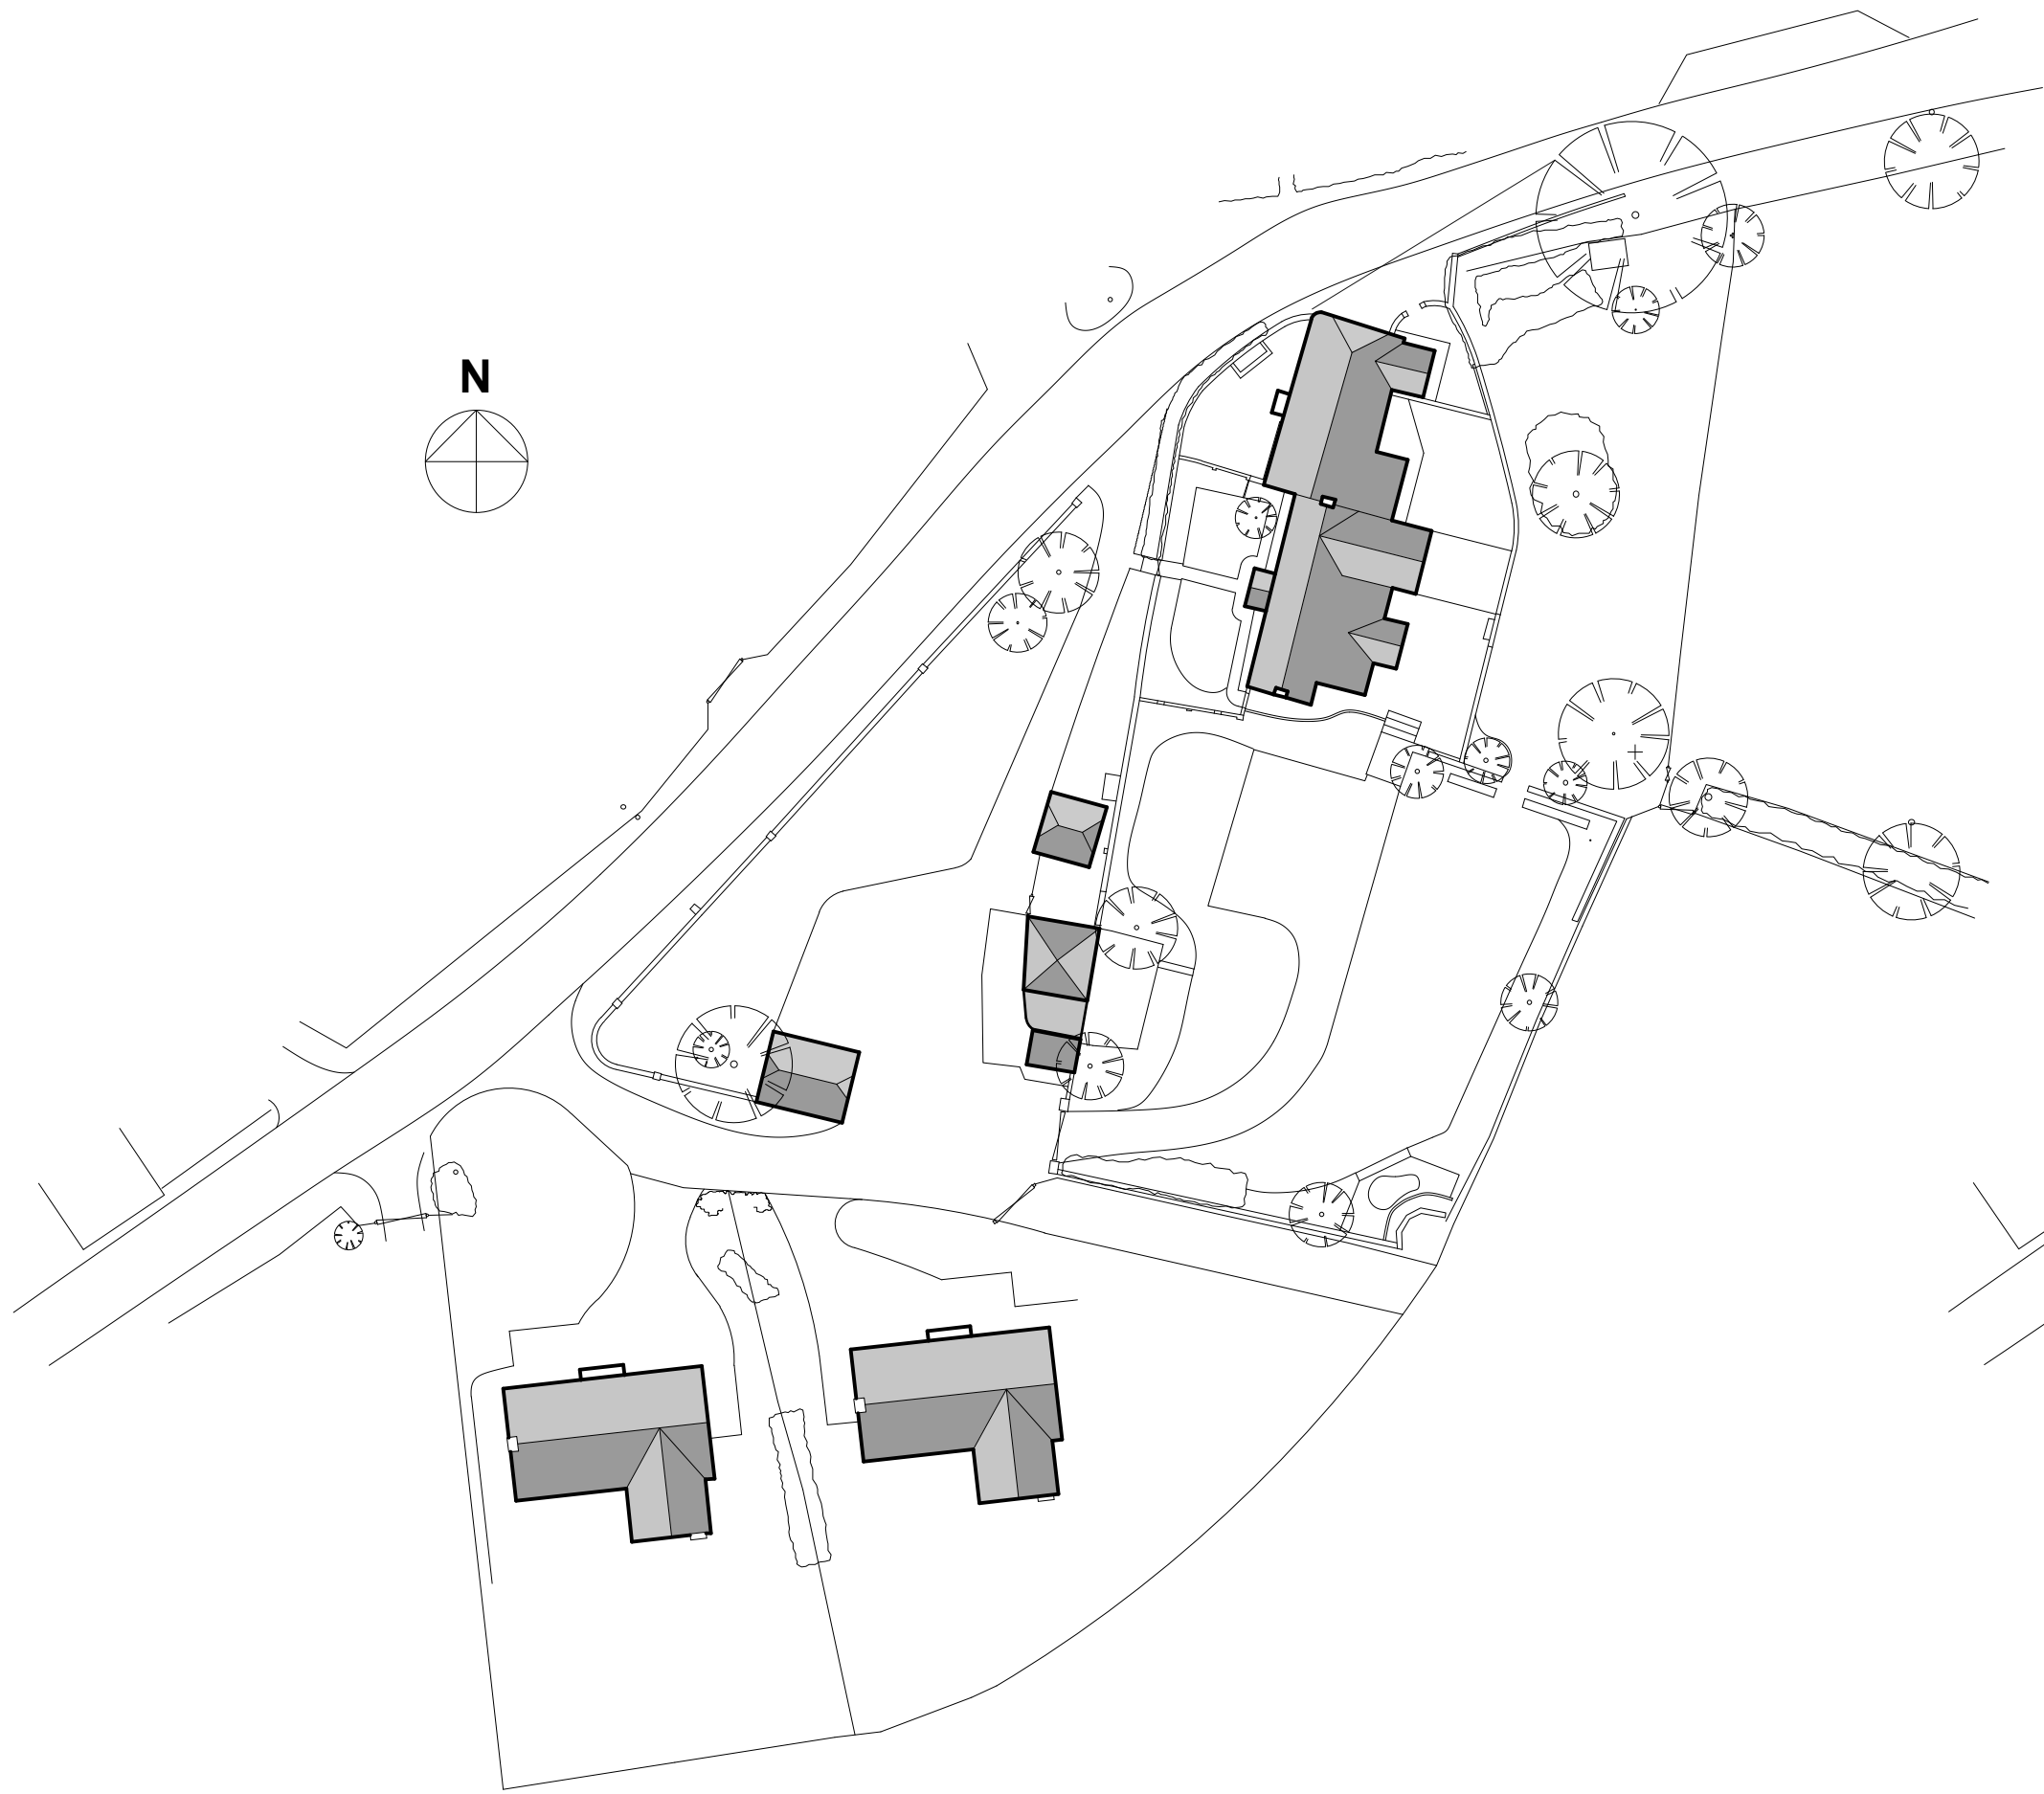

Existing Block Plan 1:500



Proposed Block Plan 1:500



Job Title
**Proposed Extension and
Alterations
Ashbys Tytherington**

Drawing Title
**Existing and Proposed
Block Plans**

Peter Withey
Architectural Designer
123 Clay Street Crockerton
Warminster Wiltshire BA12 8AG
Tele 01985 841111 e-mail witheydesign@btconnect.com

Scale 1:500@A2 Date September 2025

Drawing No 1235/ 5