




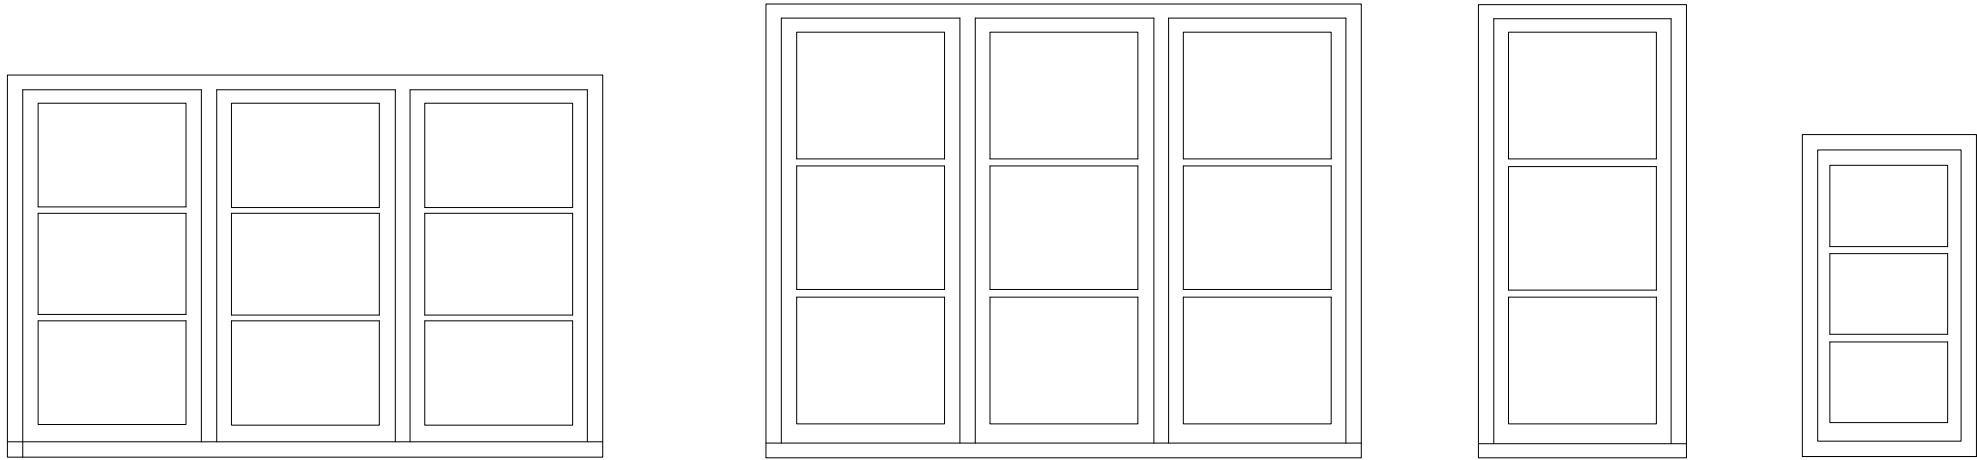


Softwood casement windows painted

Window Elevations 1:20

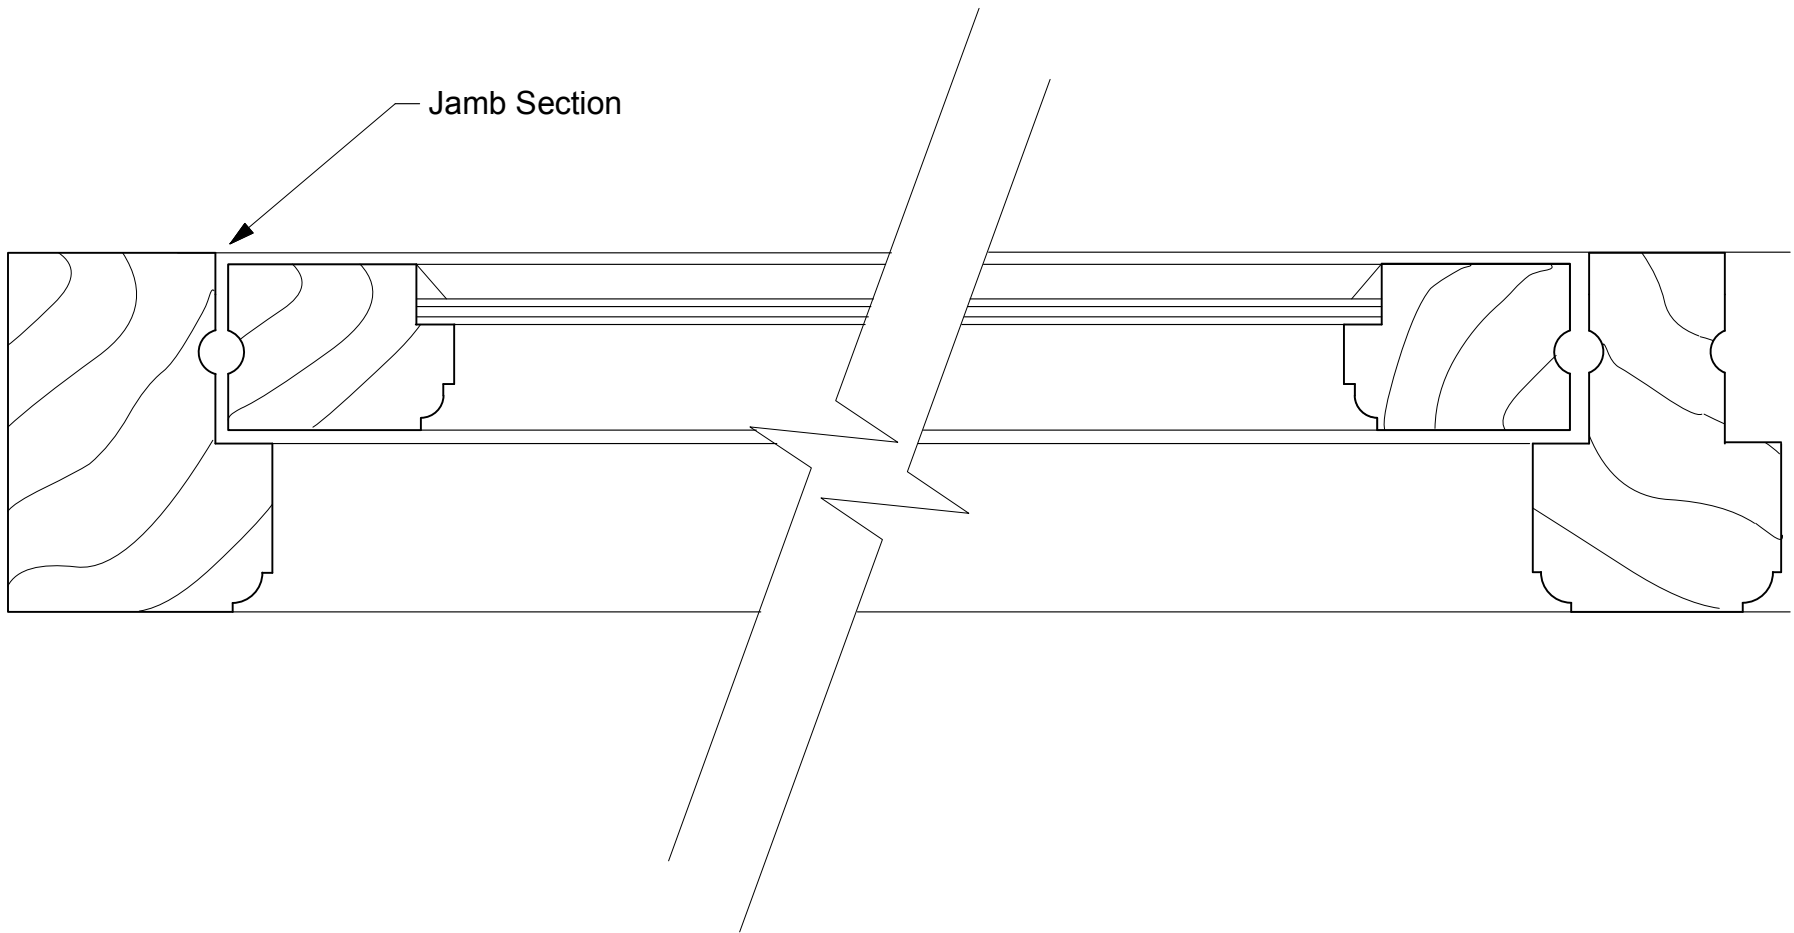

Window Plan Details 1:2

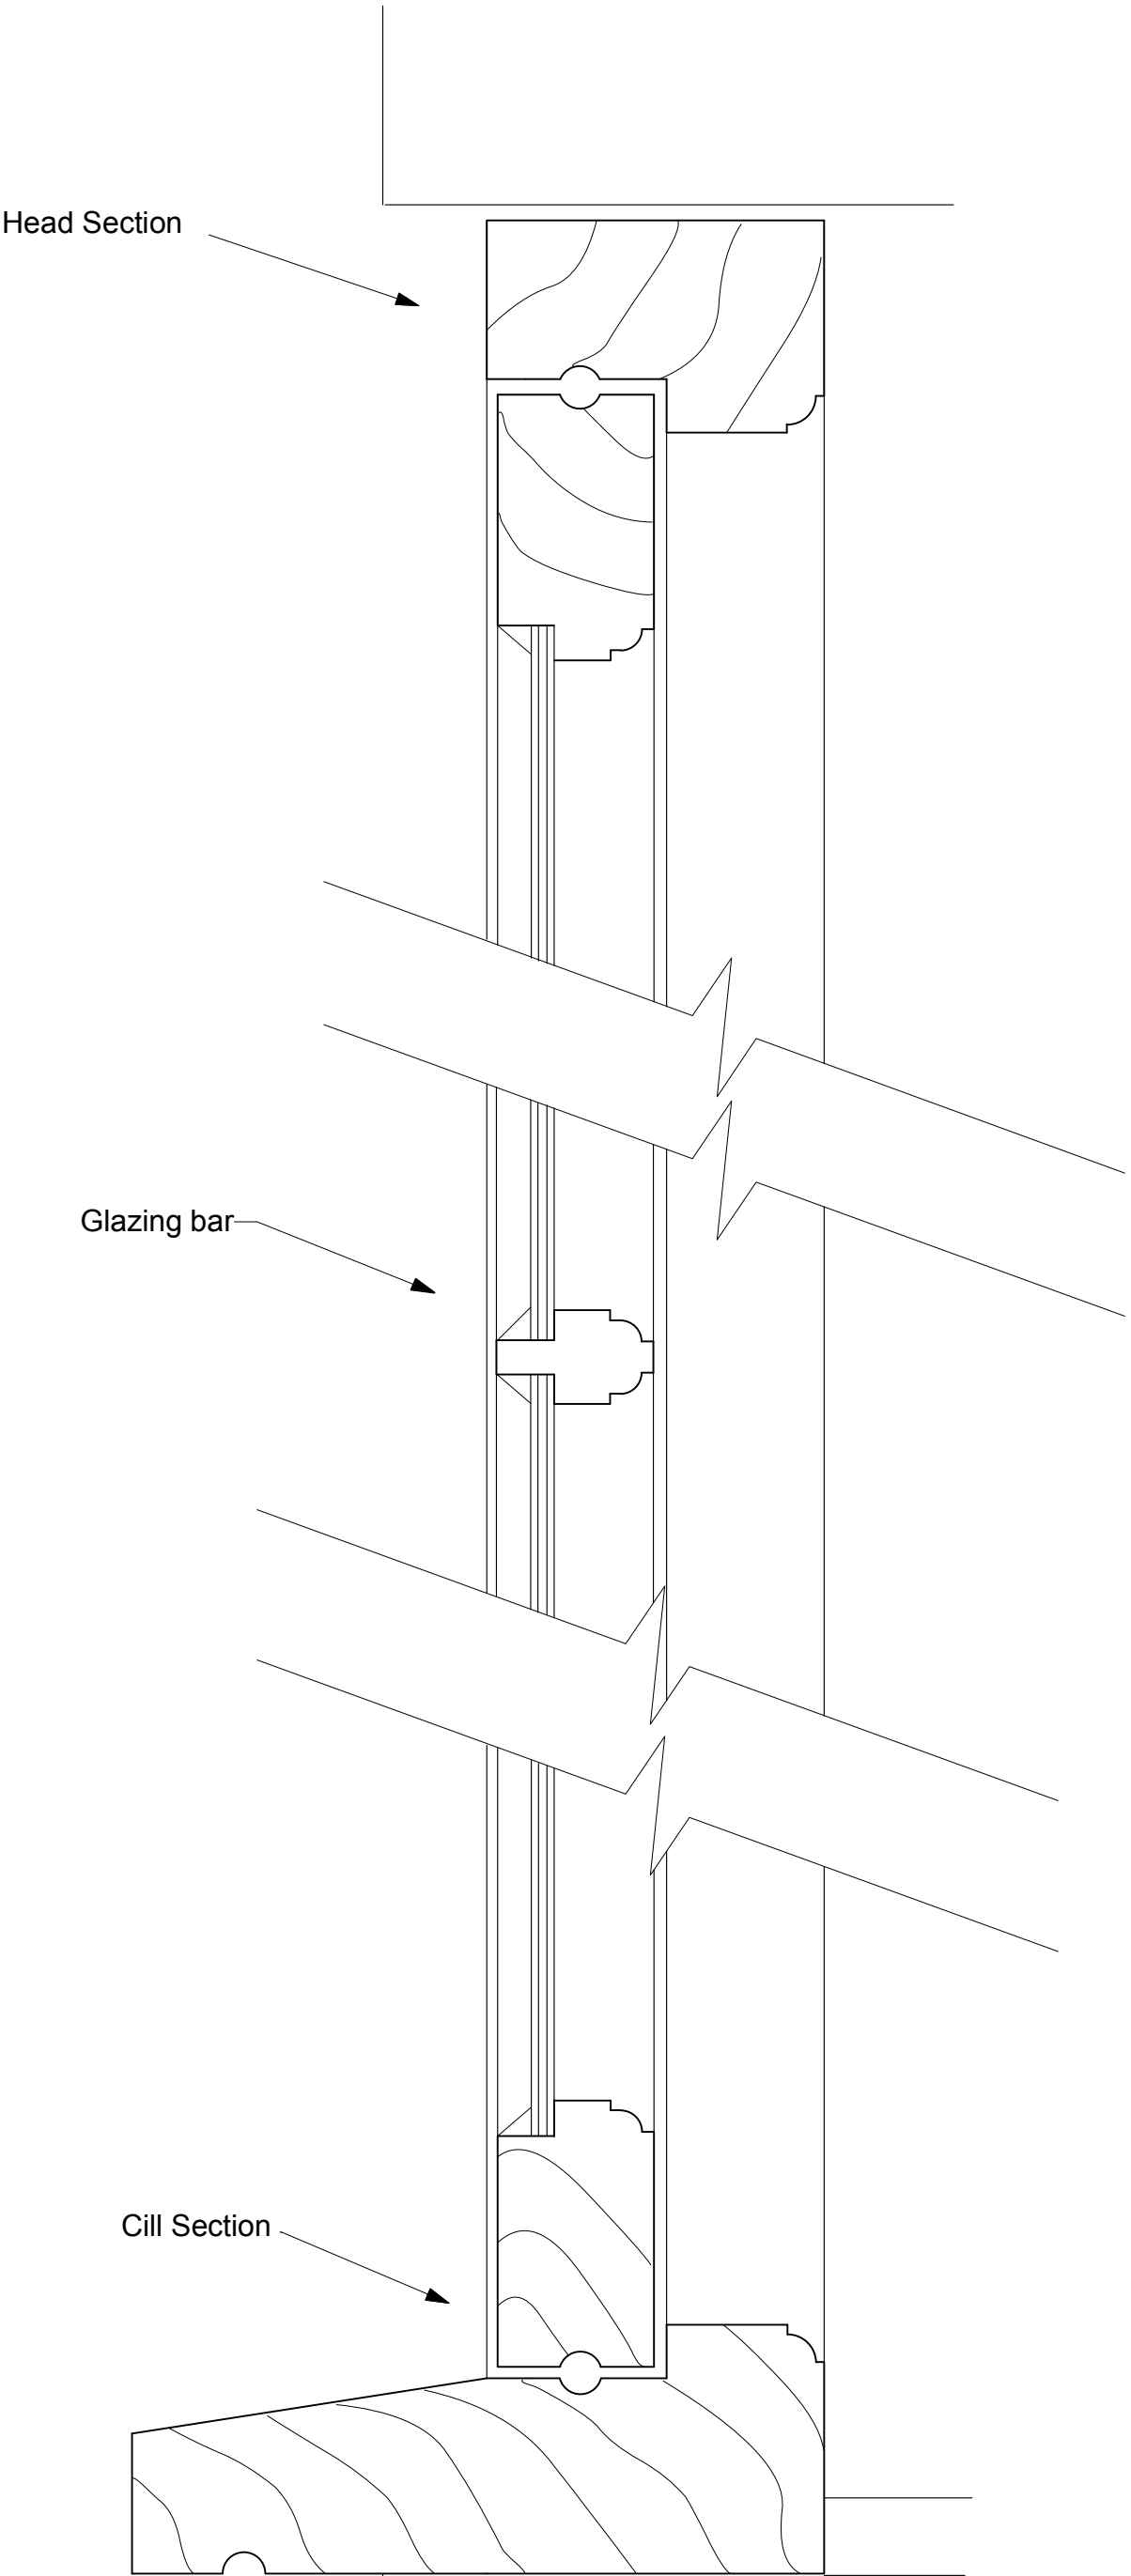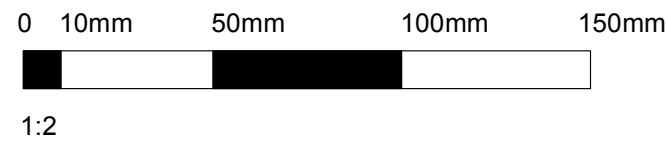

Window Section Details 1:2

Window Details
Proposed Alterations
and Extension
Ashbys
Tytherington

Scale 1:2 1:20@A1
Date September 2025