


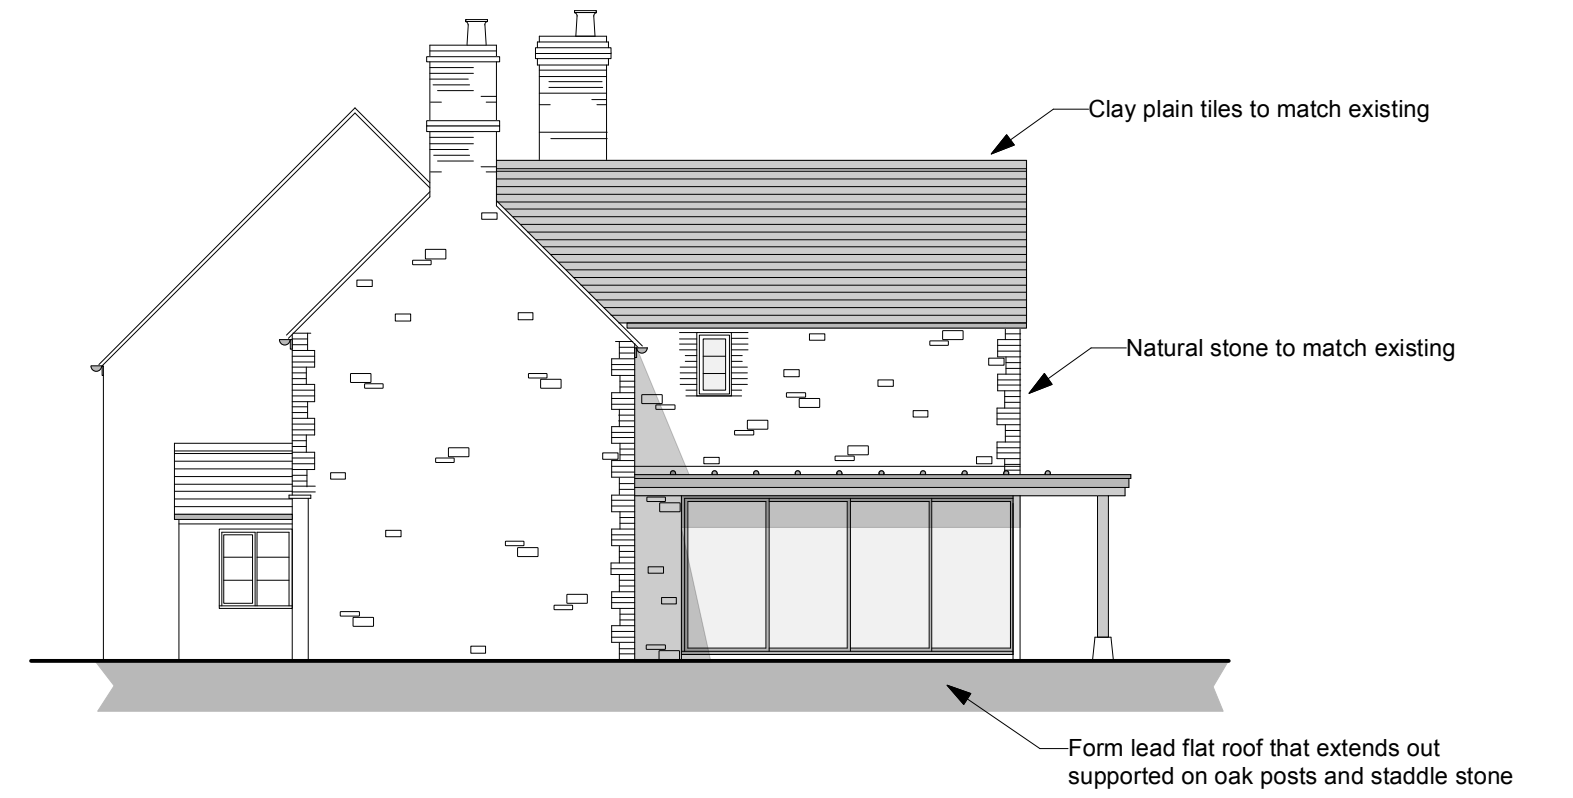

West Elevation 1:100



South Elevation 1:100



East Elevation 1:100

0 .5 1.0 2.0 3.0 4.0 5.0
1:100

Materials -
Walls - Natural stone and brick quoins to match existing
Roof - Clay plain tiles to match existing
Flat Roof lead and Sarnafil between the first floor extension.



North Elevation 1:100

Proposed Elevations