




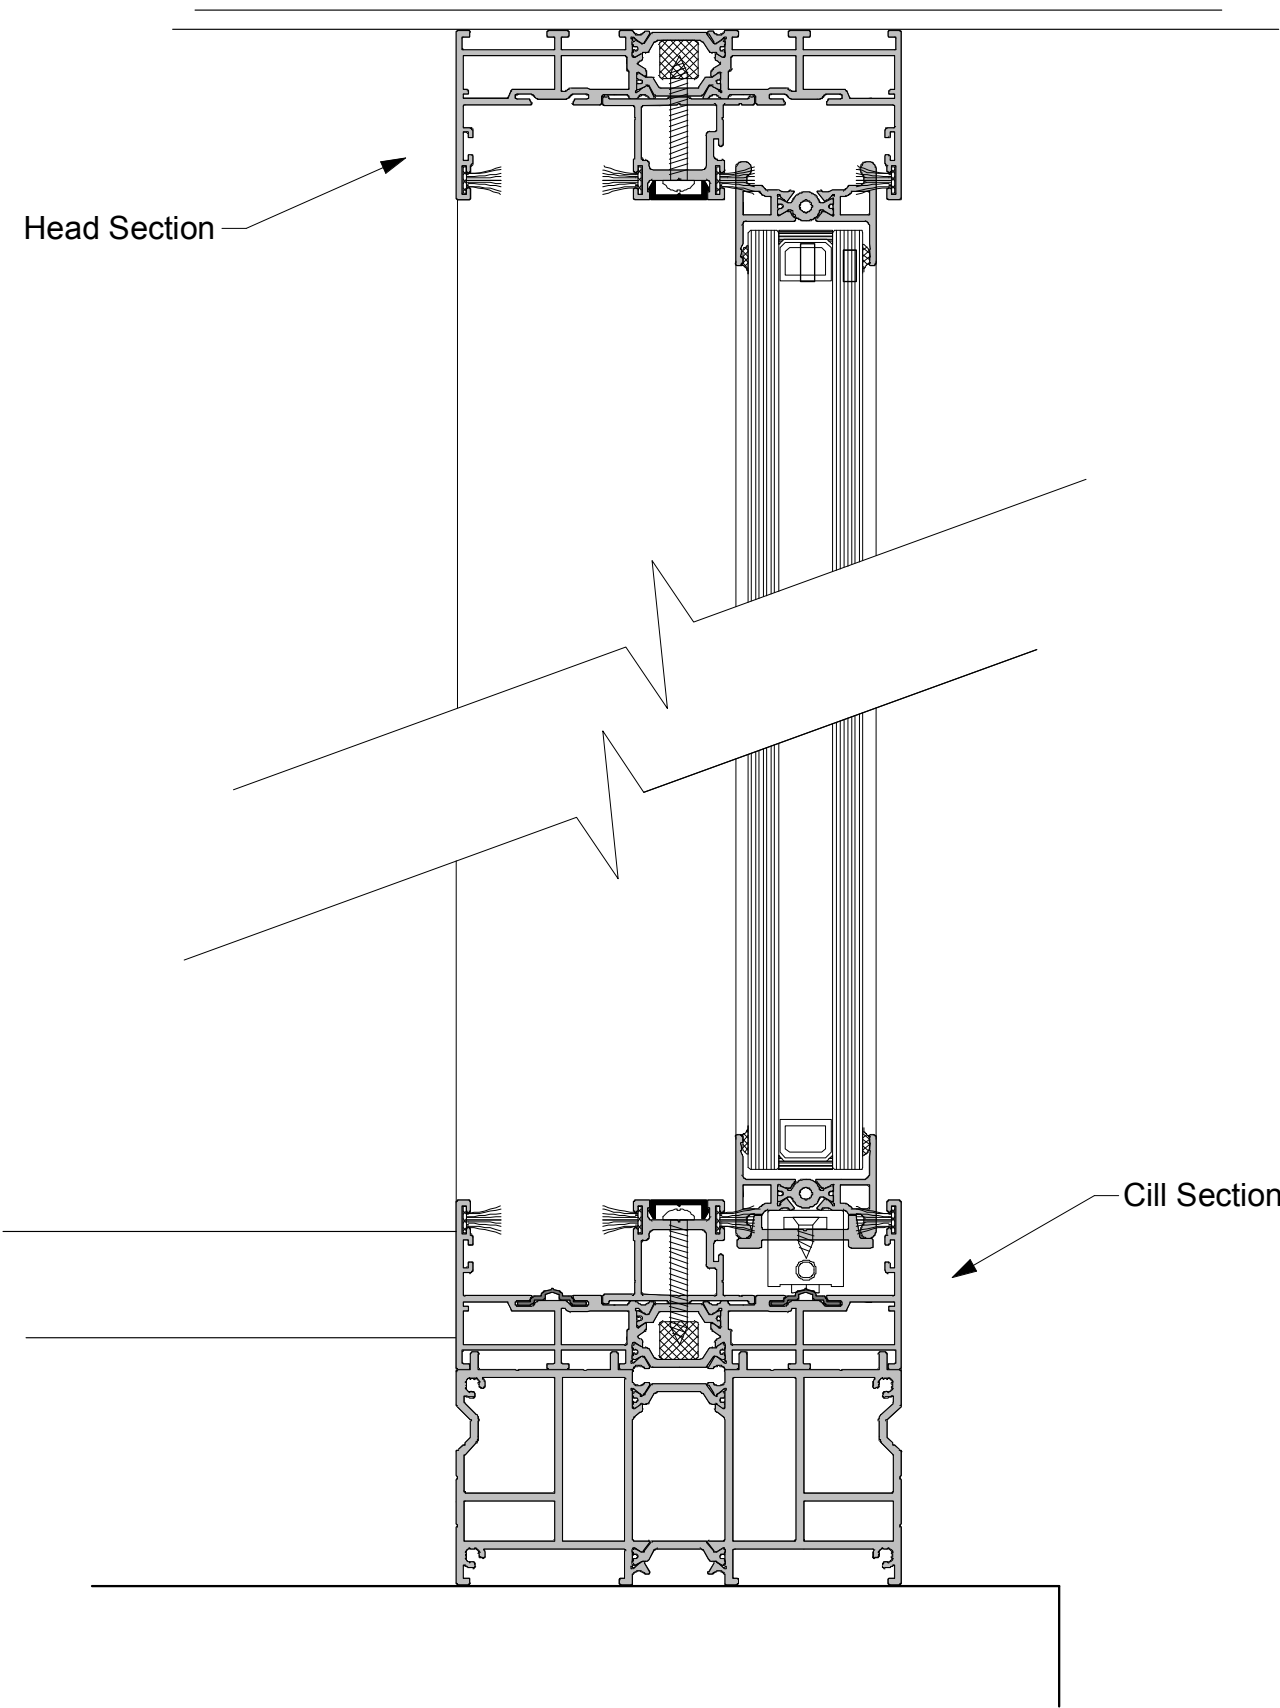


Section Details 1:2

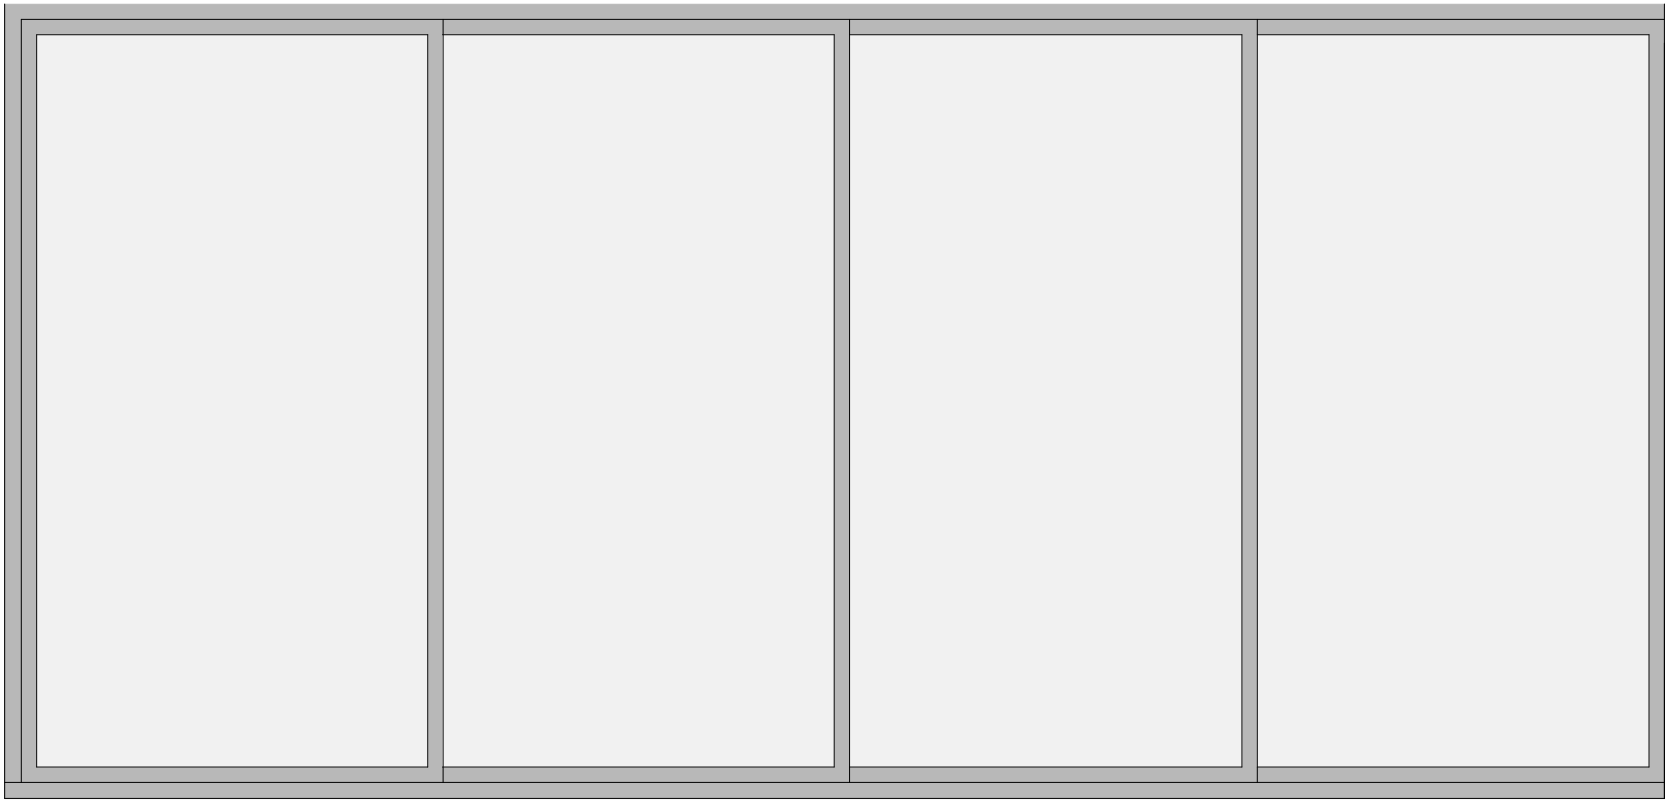


Aluminium Powder Coated Black Sliding Doors

Door Elevations 1:20

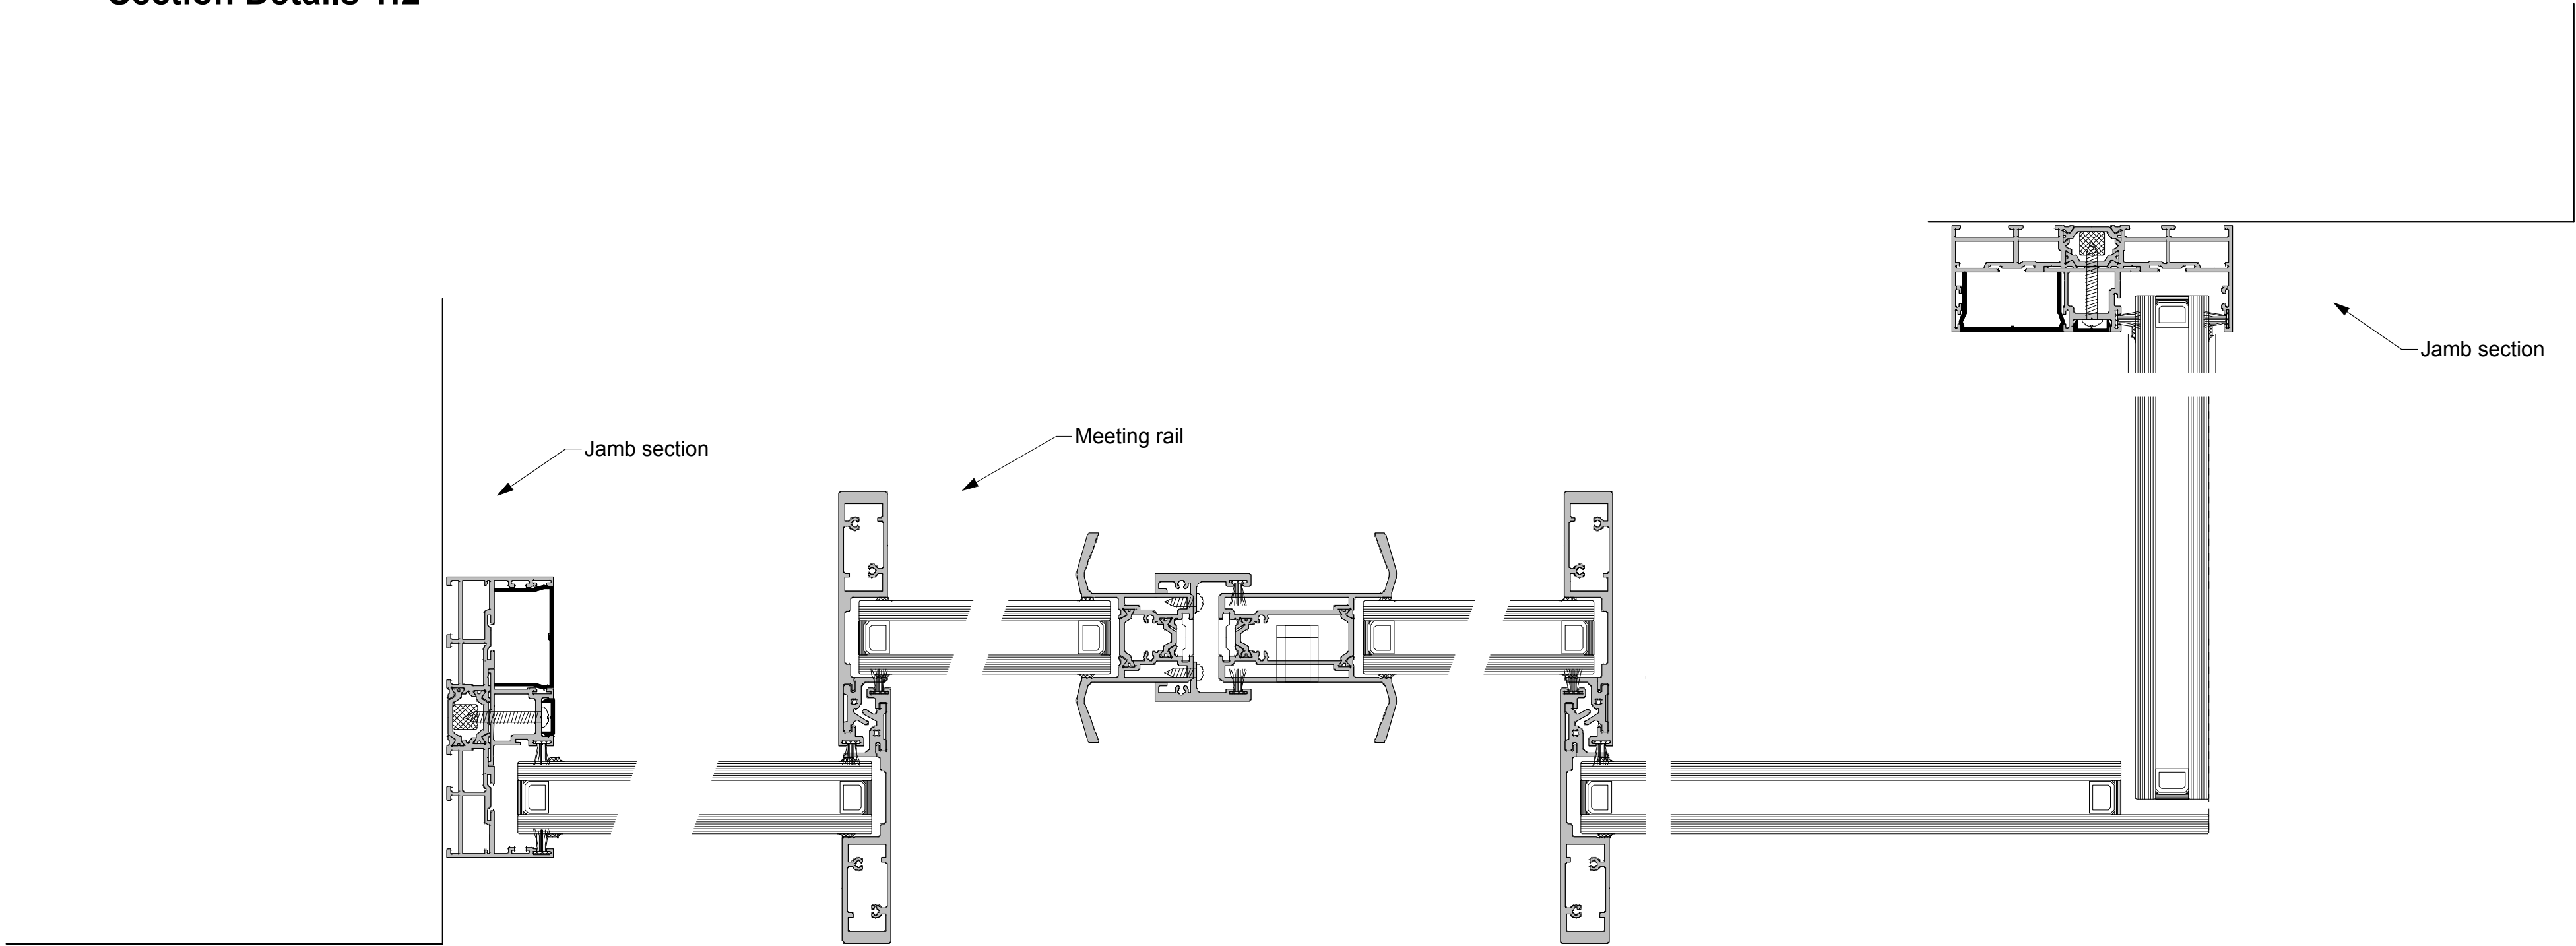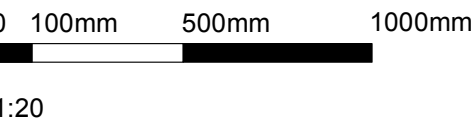

Plan Details 1:2

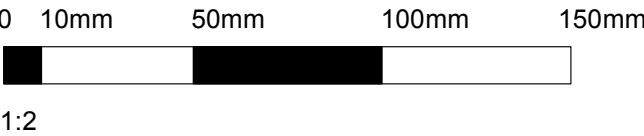

Aluminium Sliding Door Details
Proposed Alterations
and Extension
Ashbys
Tytherington

Scale 1:2 1:20@A1 Date September 2025