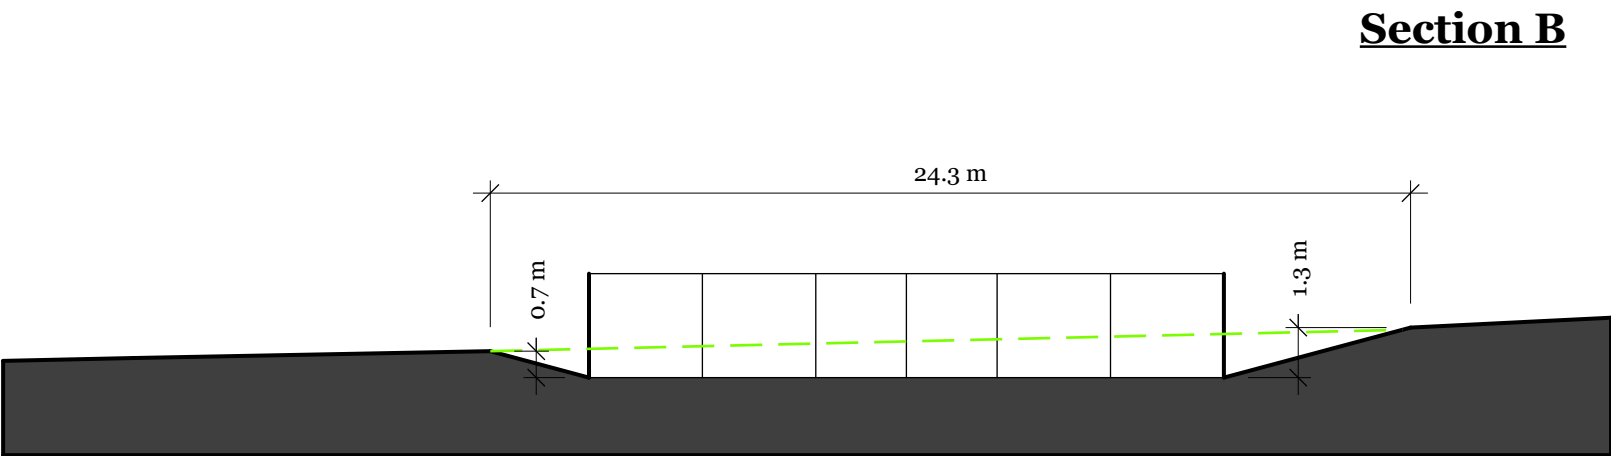
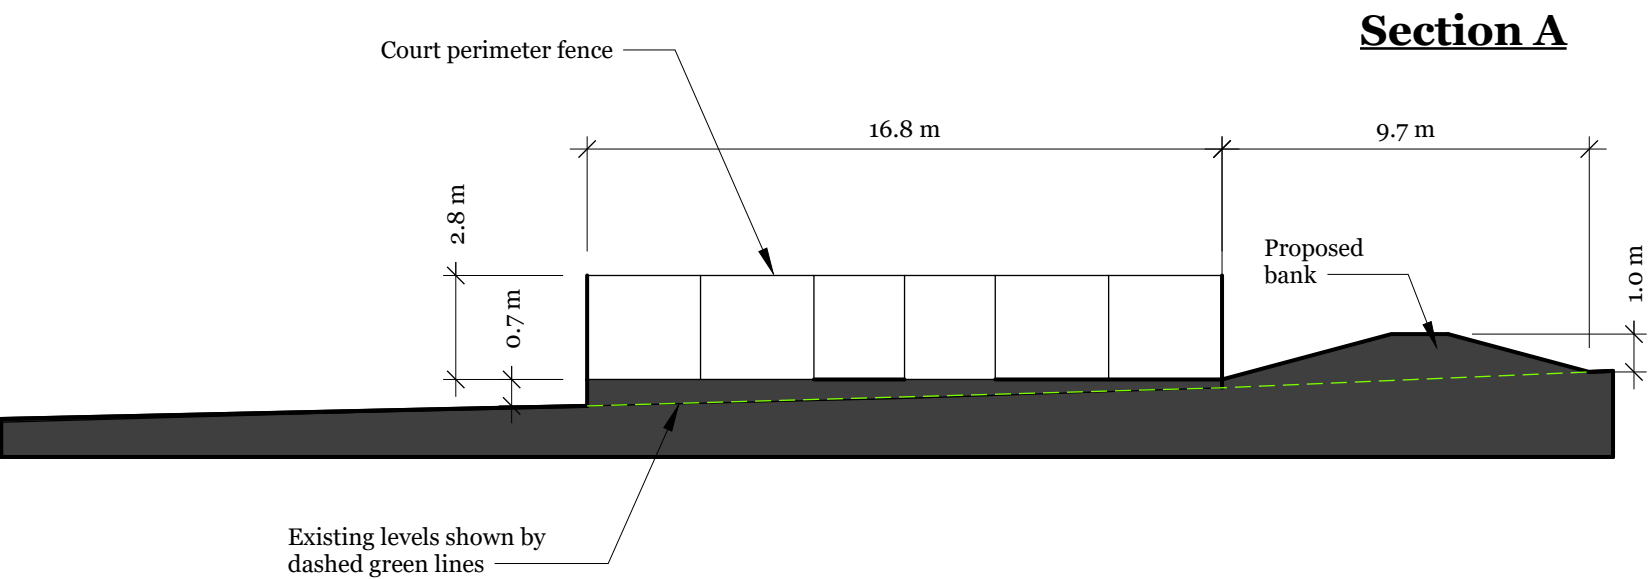
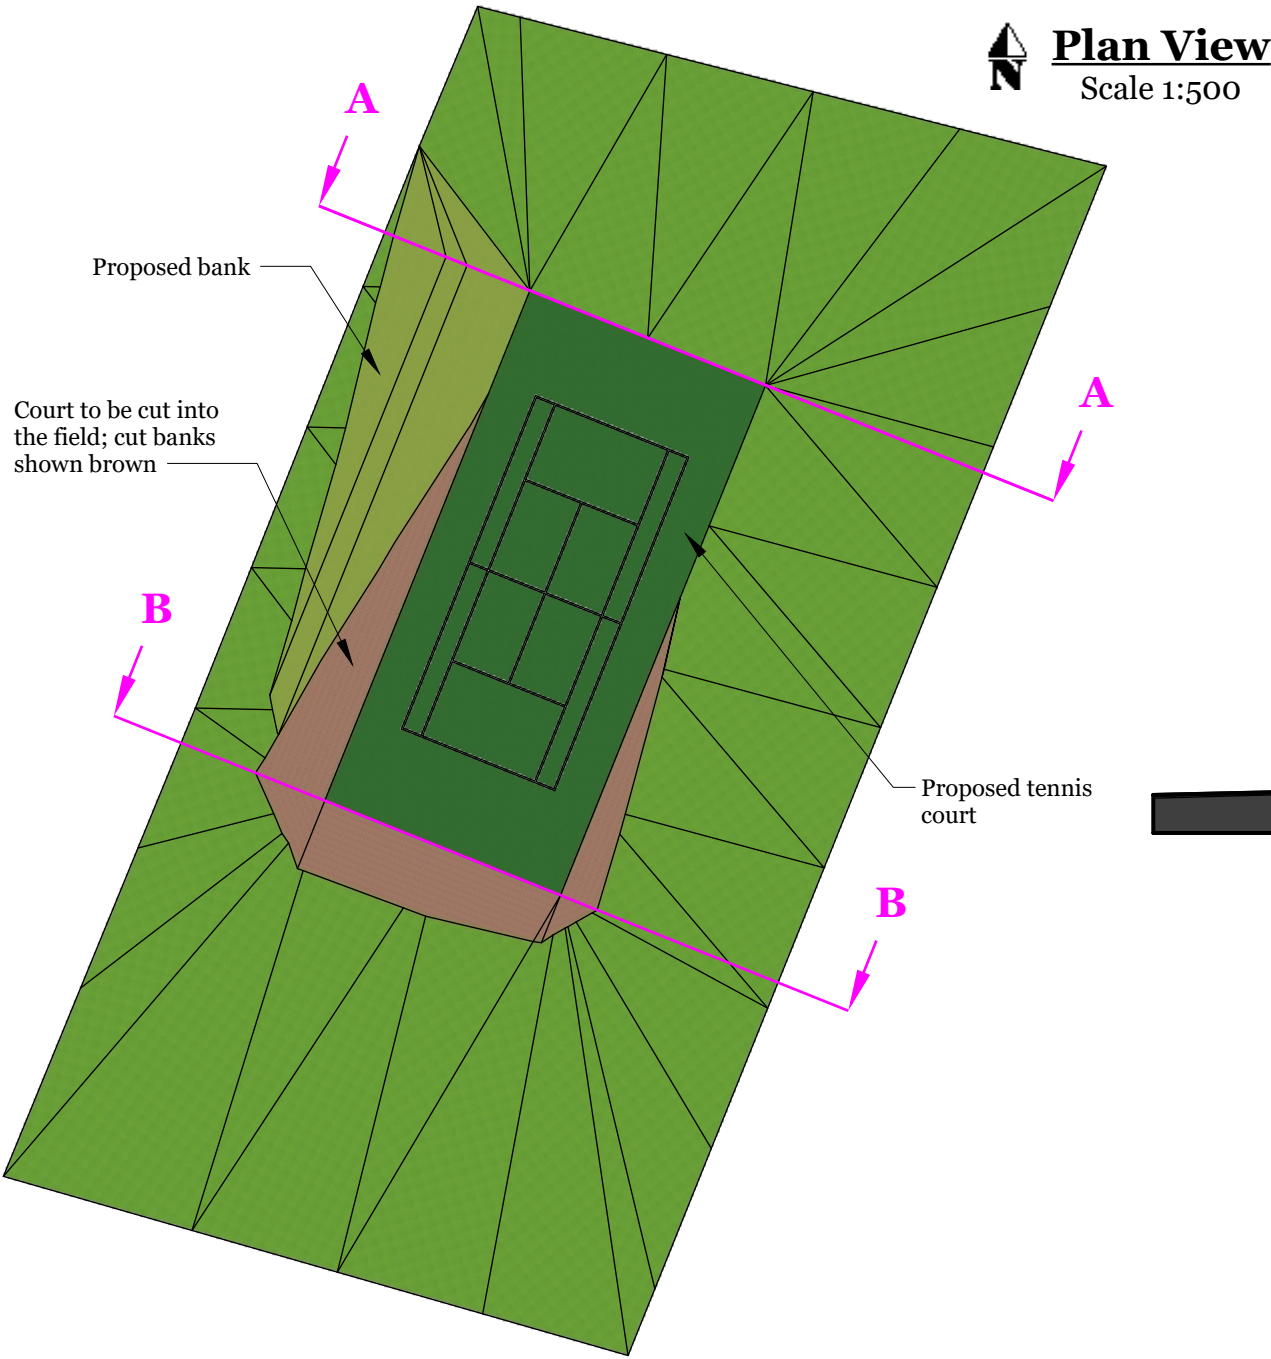


Site Address: Rivermead House
Lockeridge
Marlborough
SN8 4EL

Client: J Sheppard

Tennis Court

Proposed Sections #1

Drawing #: 25-026
Drawn Date: 25/10/2025
Drawn by: DF
Scale 1:200 on A3 Paper

REVISIONS		
	MM/DD/YY	REMARKS
A	--/--/--	...
B	--/--/--	...
C	--/--/--	...
D	--/--/--	...
E	--/--/--	...