
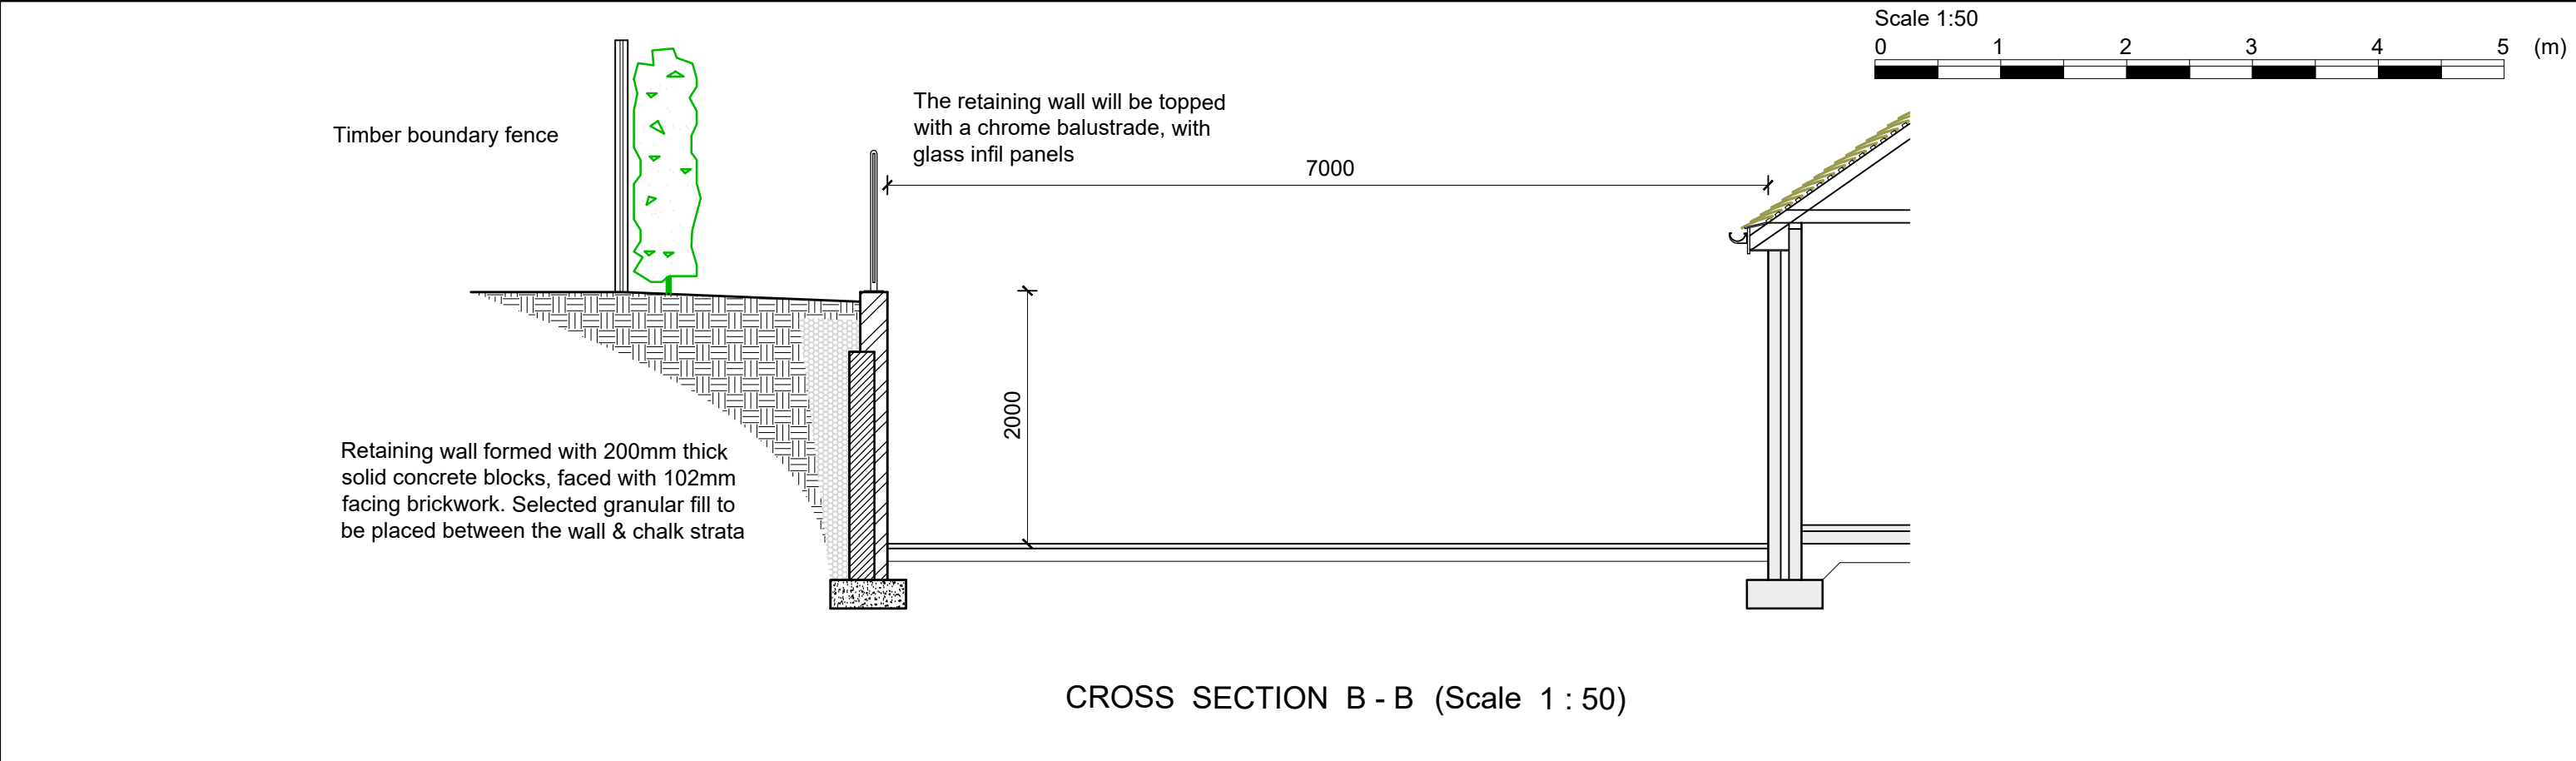


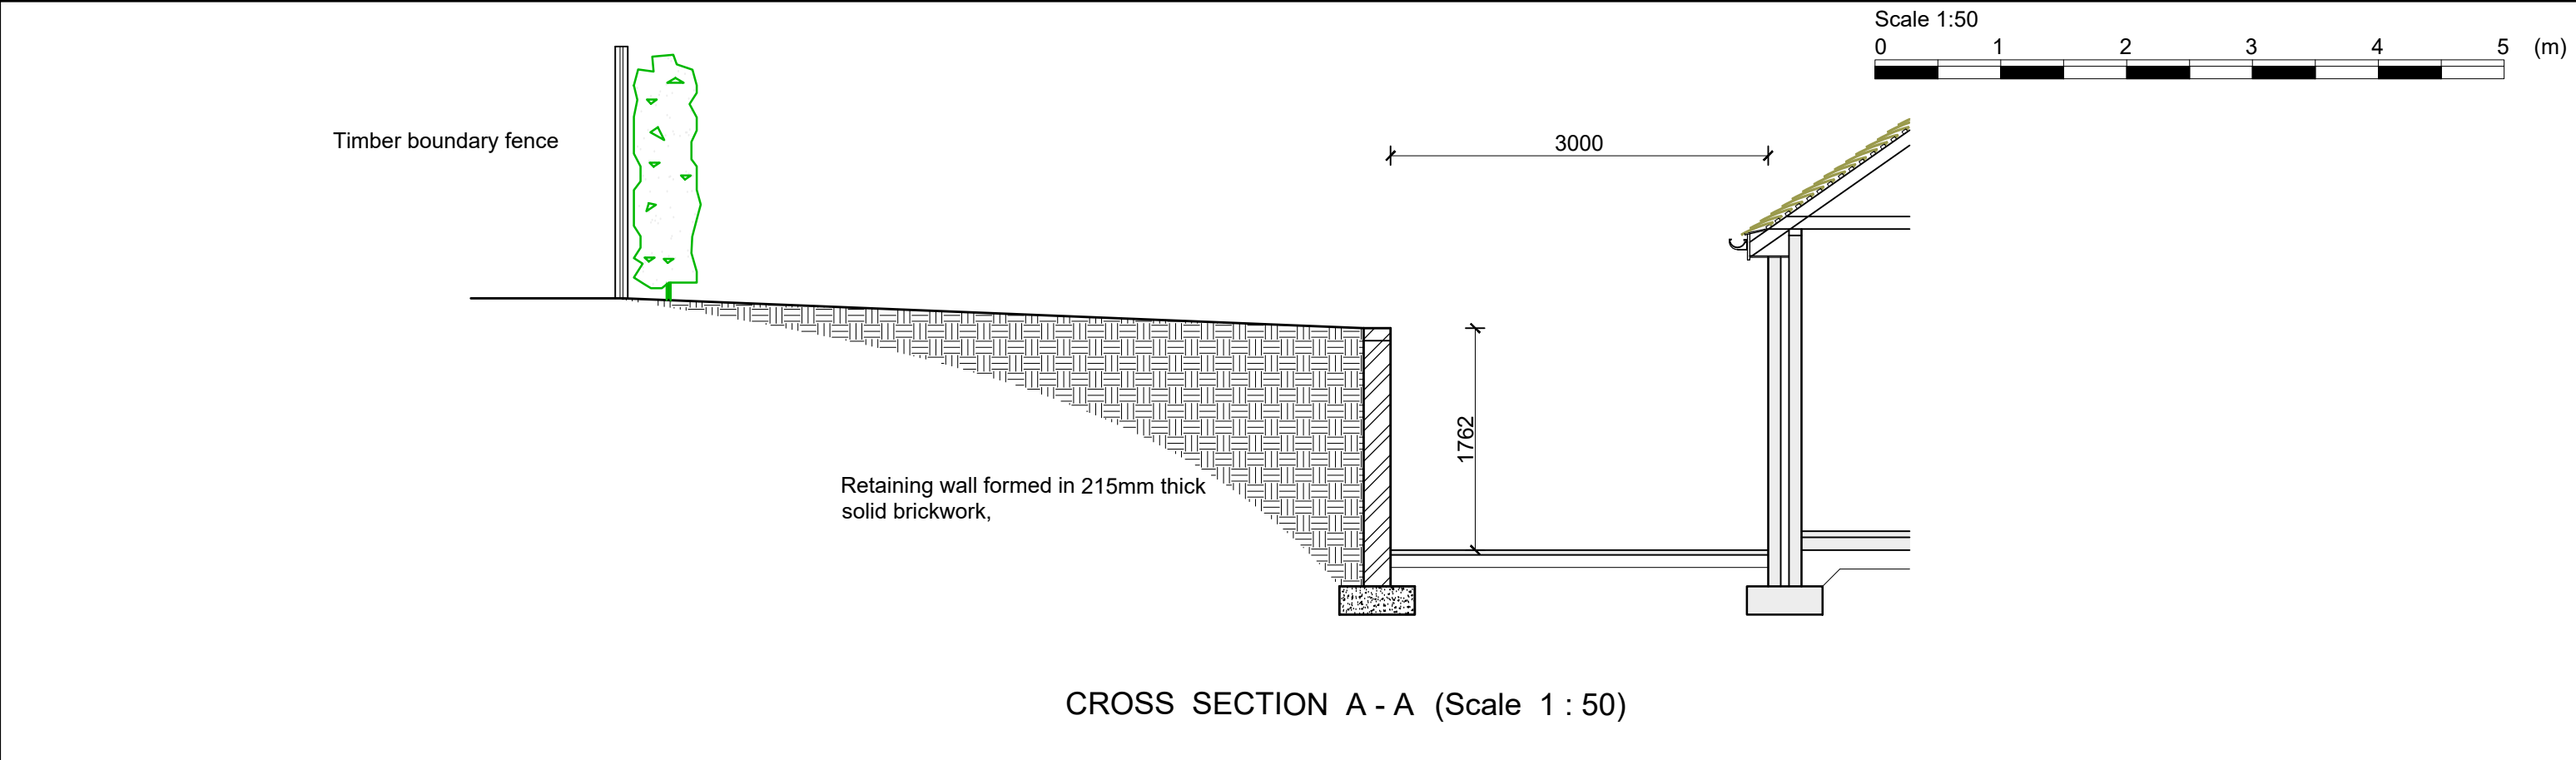

SITE	SHANAWAY. MAPLE DRIVE. FIRSDOWN. SALISBURY. WILTSHIRE. SP5 1SY	DRAWING GARDEN CROSS SECTIONS	CLIENT Mr. A. HOWDEN	DRAWN	DRP	DRAWING No. AH / 02
				DATE	19/10/25	
				SCALES	1:50 @ A3	
				REVISION		