





 Plan View

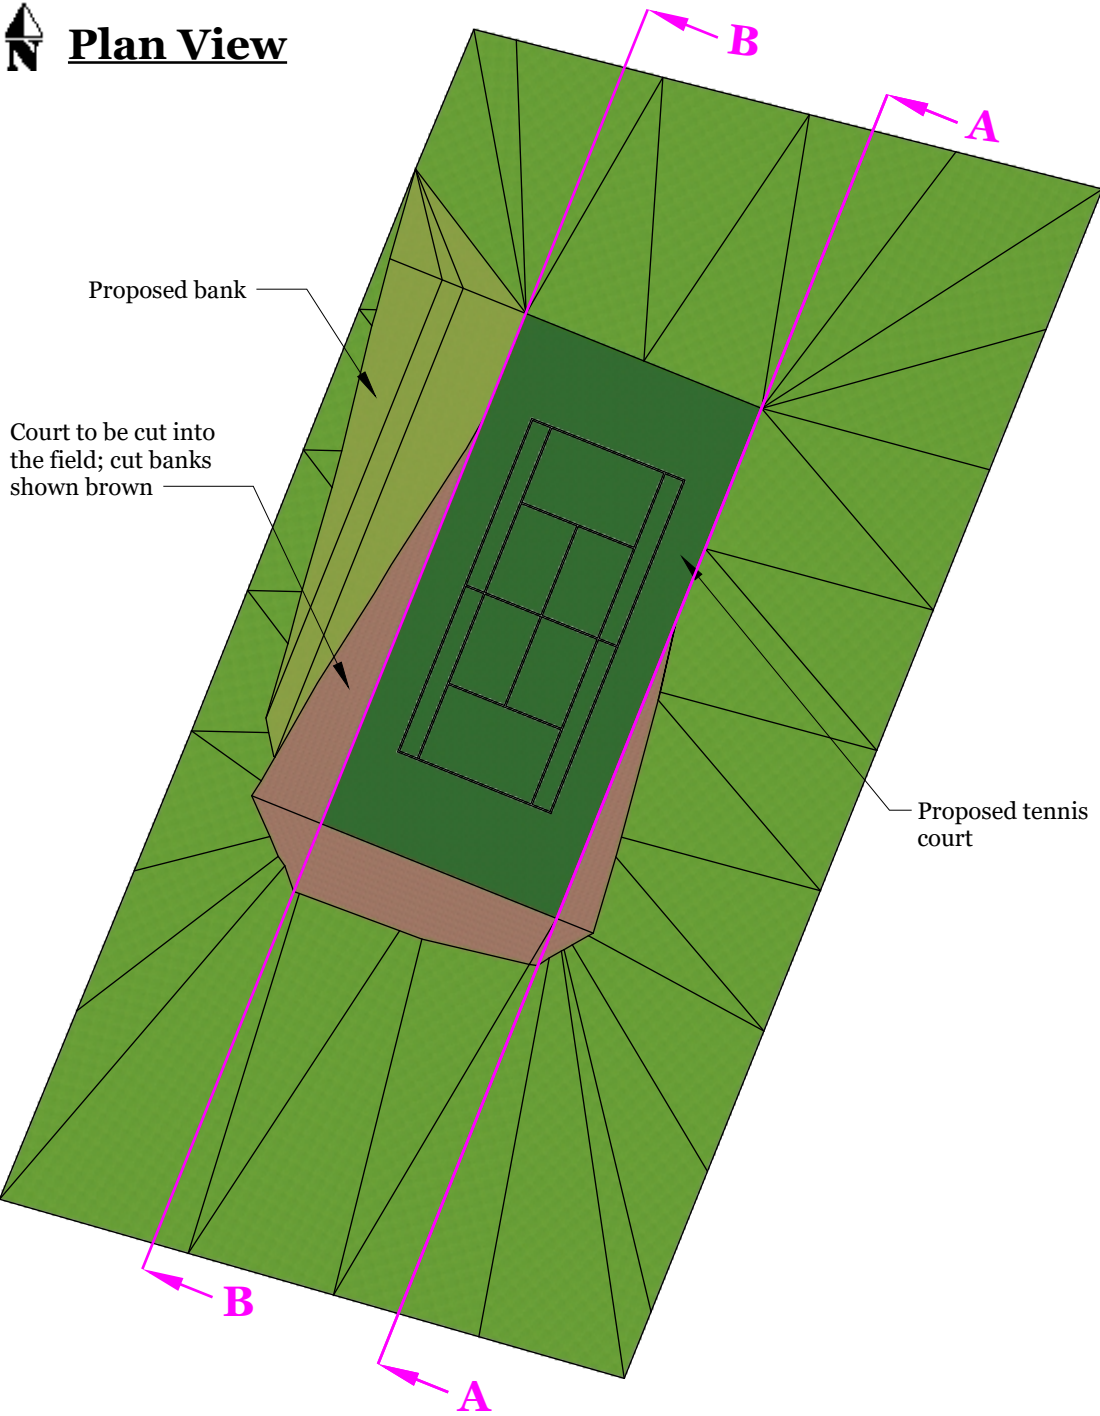

Section A

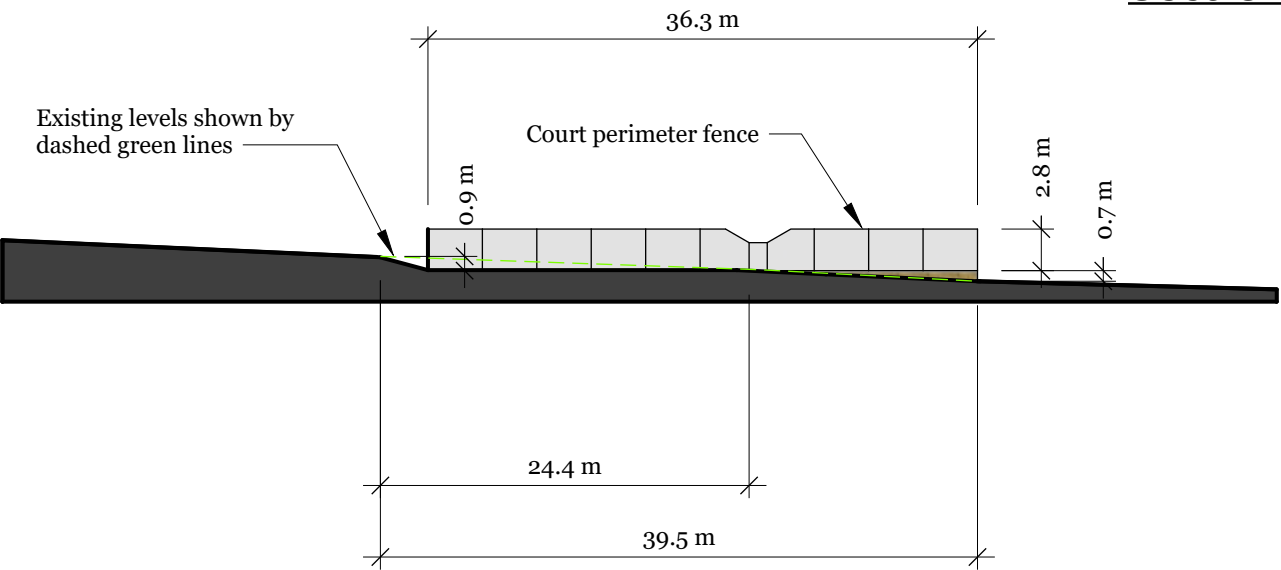

Section B

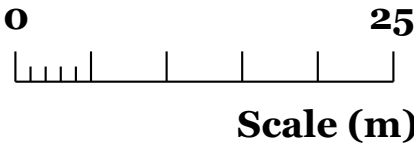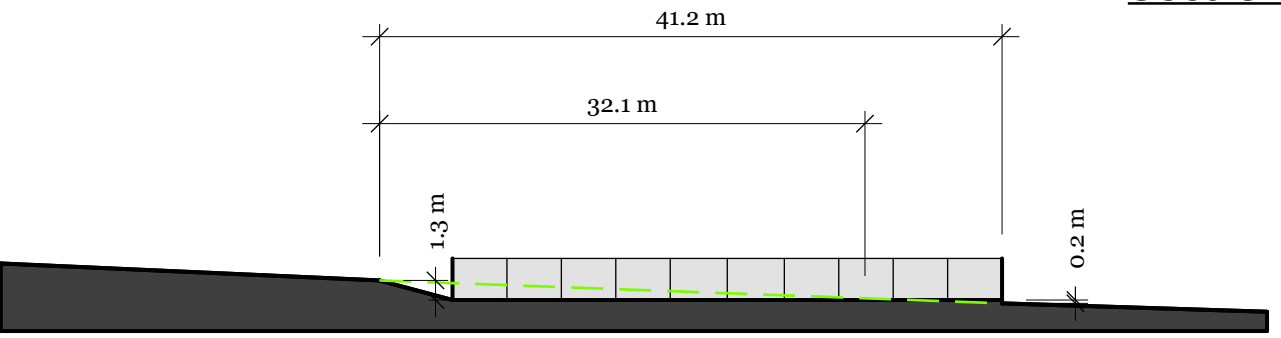

 Symonds & Sampson ESTABLISHED 1858	Site Address: Rivermead House Lockeridge Marlborough SN8 4EL	Tennis Court	Drawing #: 25-027 Drawn Date: 28/10/2025 Drawn by: DF Scale 1:500 on A3 Paper	REVISIONS		
					MM/DD/YY	REMARKS
	Client: J Sheppard	Proposed Sections #2		A	--/--/--	...
				B	--/--/--	...
				C	--/--/--	...
				D	--/--/--	...
				E	--/--/--	...