


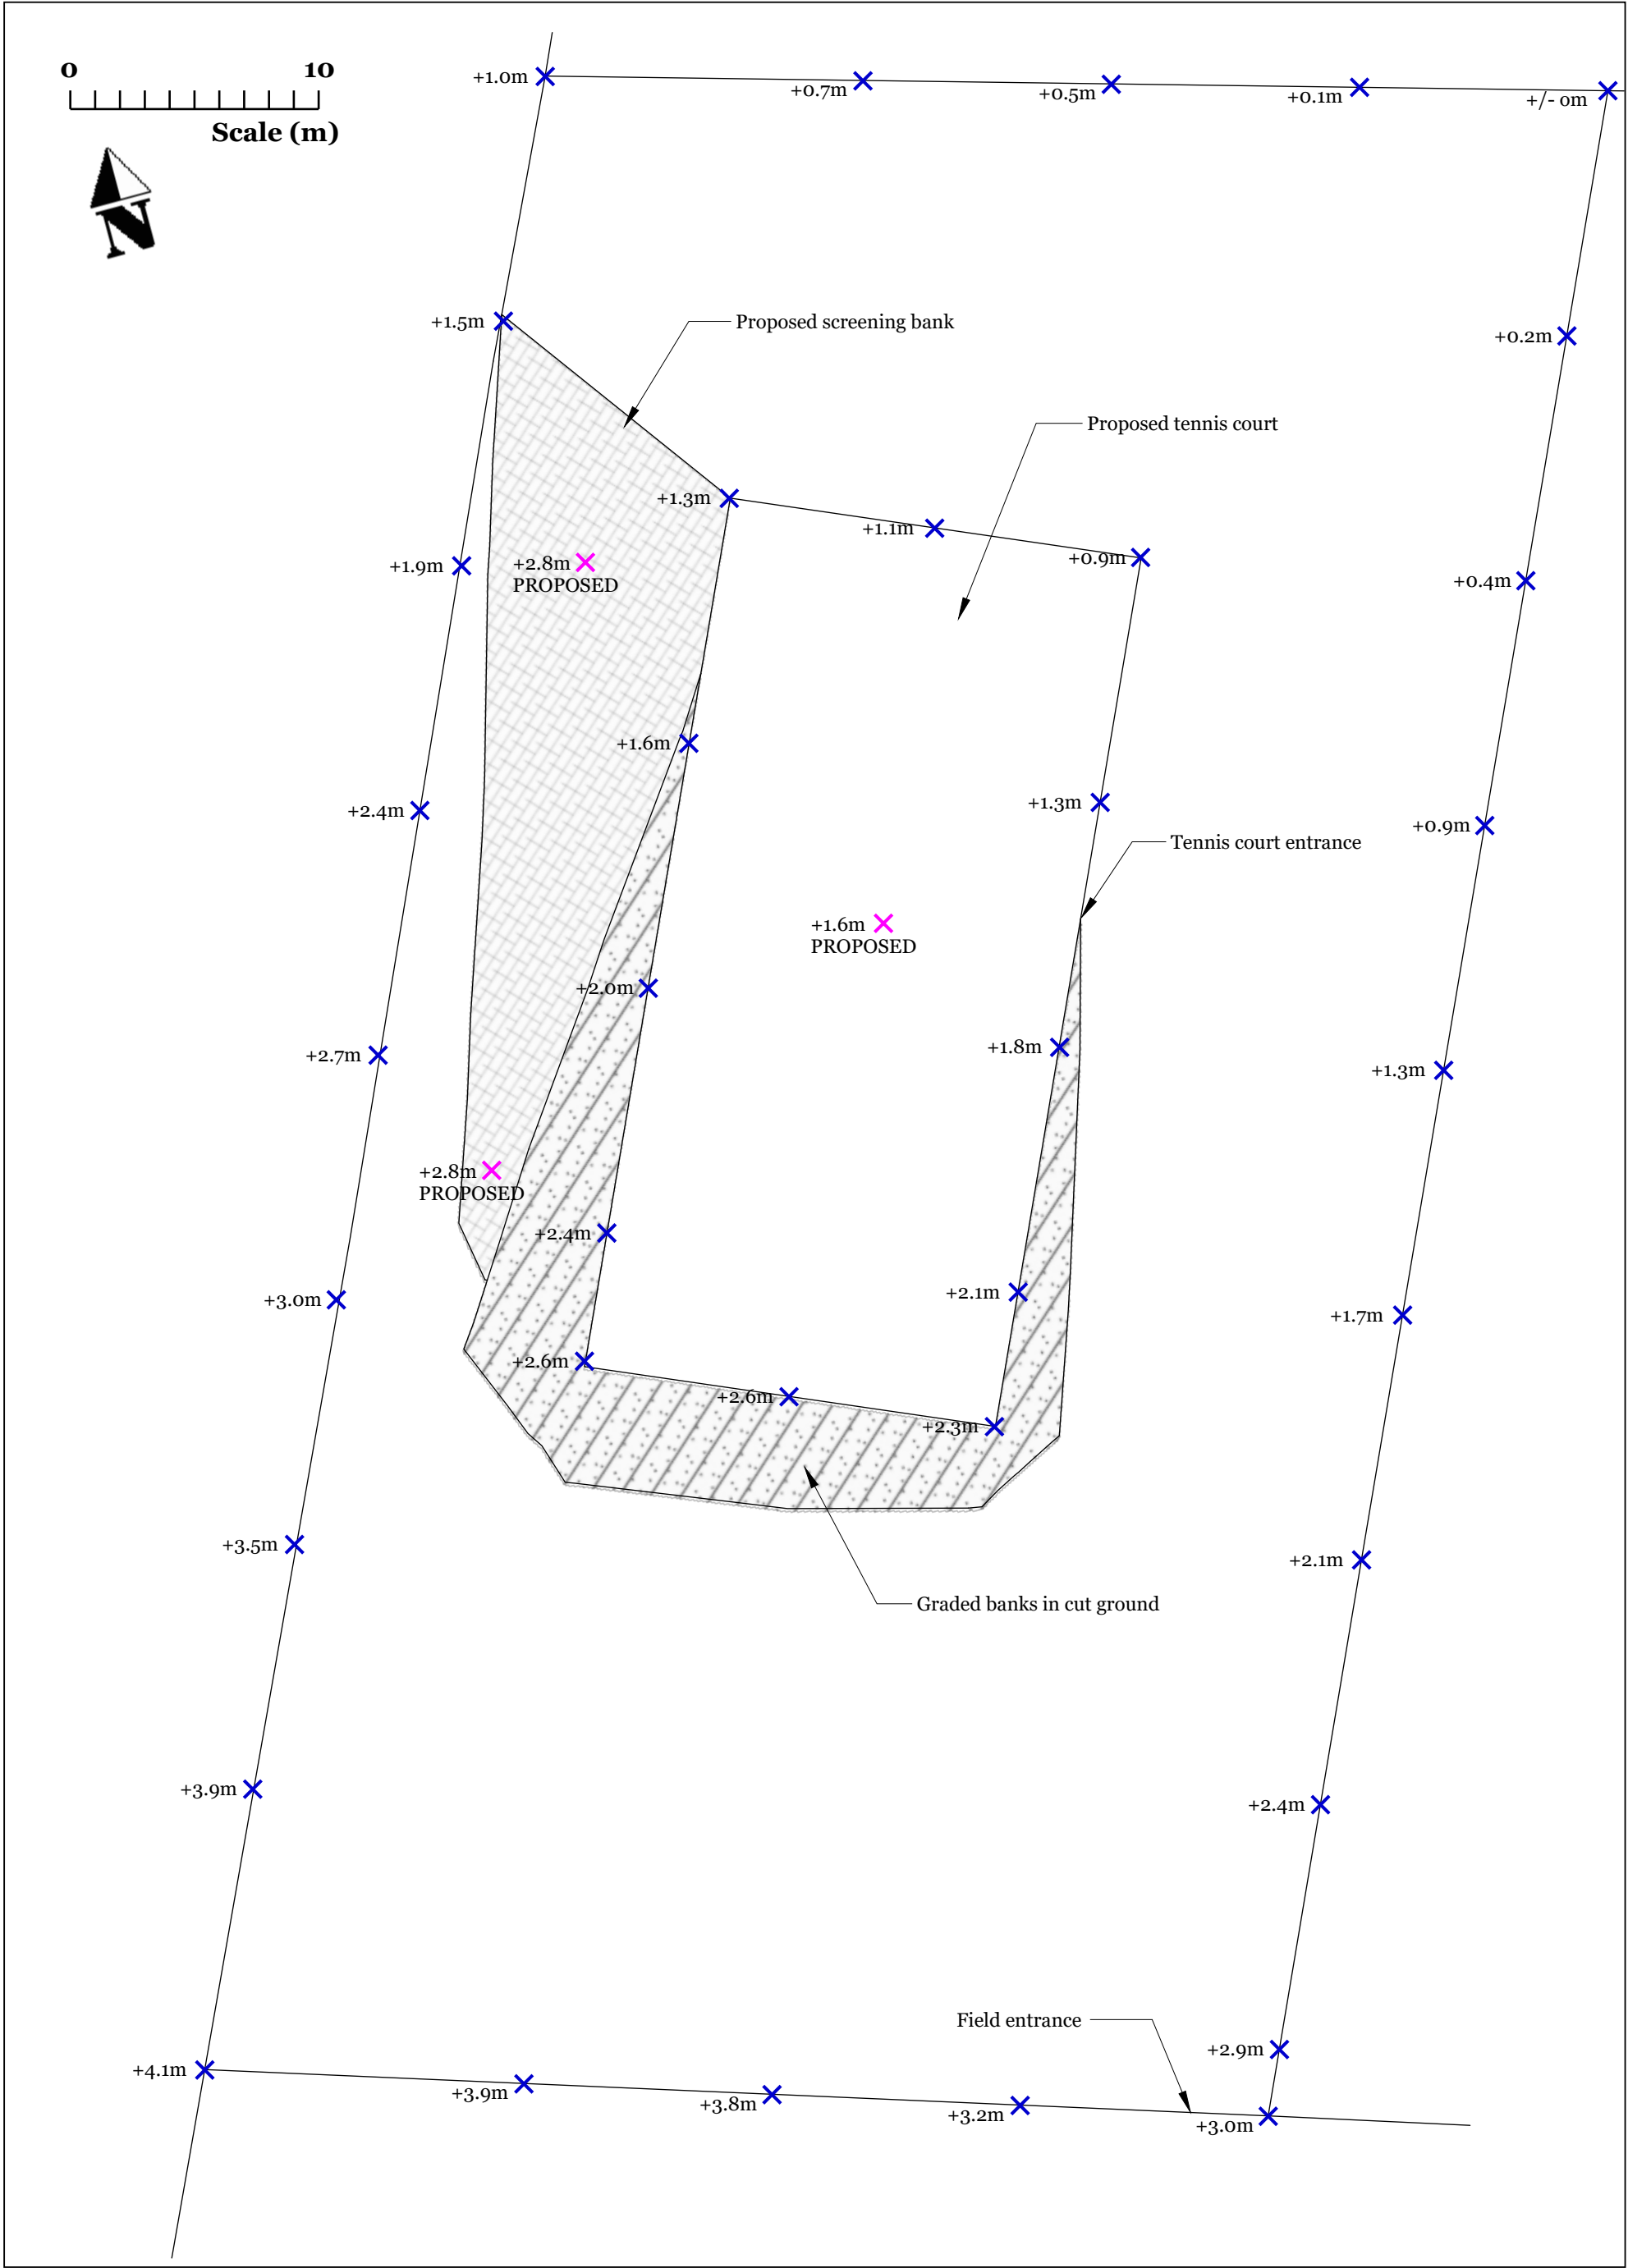

	Site Address: Rivermead House Lockeridge Marlborough SN8 4EL	Tennis Court	Drawing #: 25-028 Drawn Date: 29/10/2025 Drawn by: DF Scale 1:250 on A3 Paper	REVISIONS	
				A	MM/DD/YY
	Client: J Sheppard	Site & Levels Plan			REMARKS
				B	MM/DD/YY
				C	MM/DD/YY
				D	MM/DD/YY
				E	MM/DD/YY
				F	MM/DD/YY