


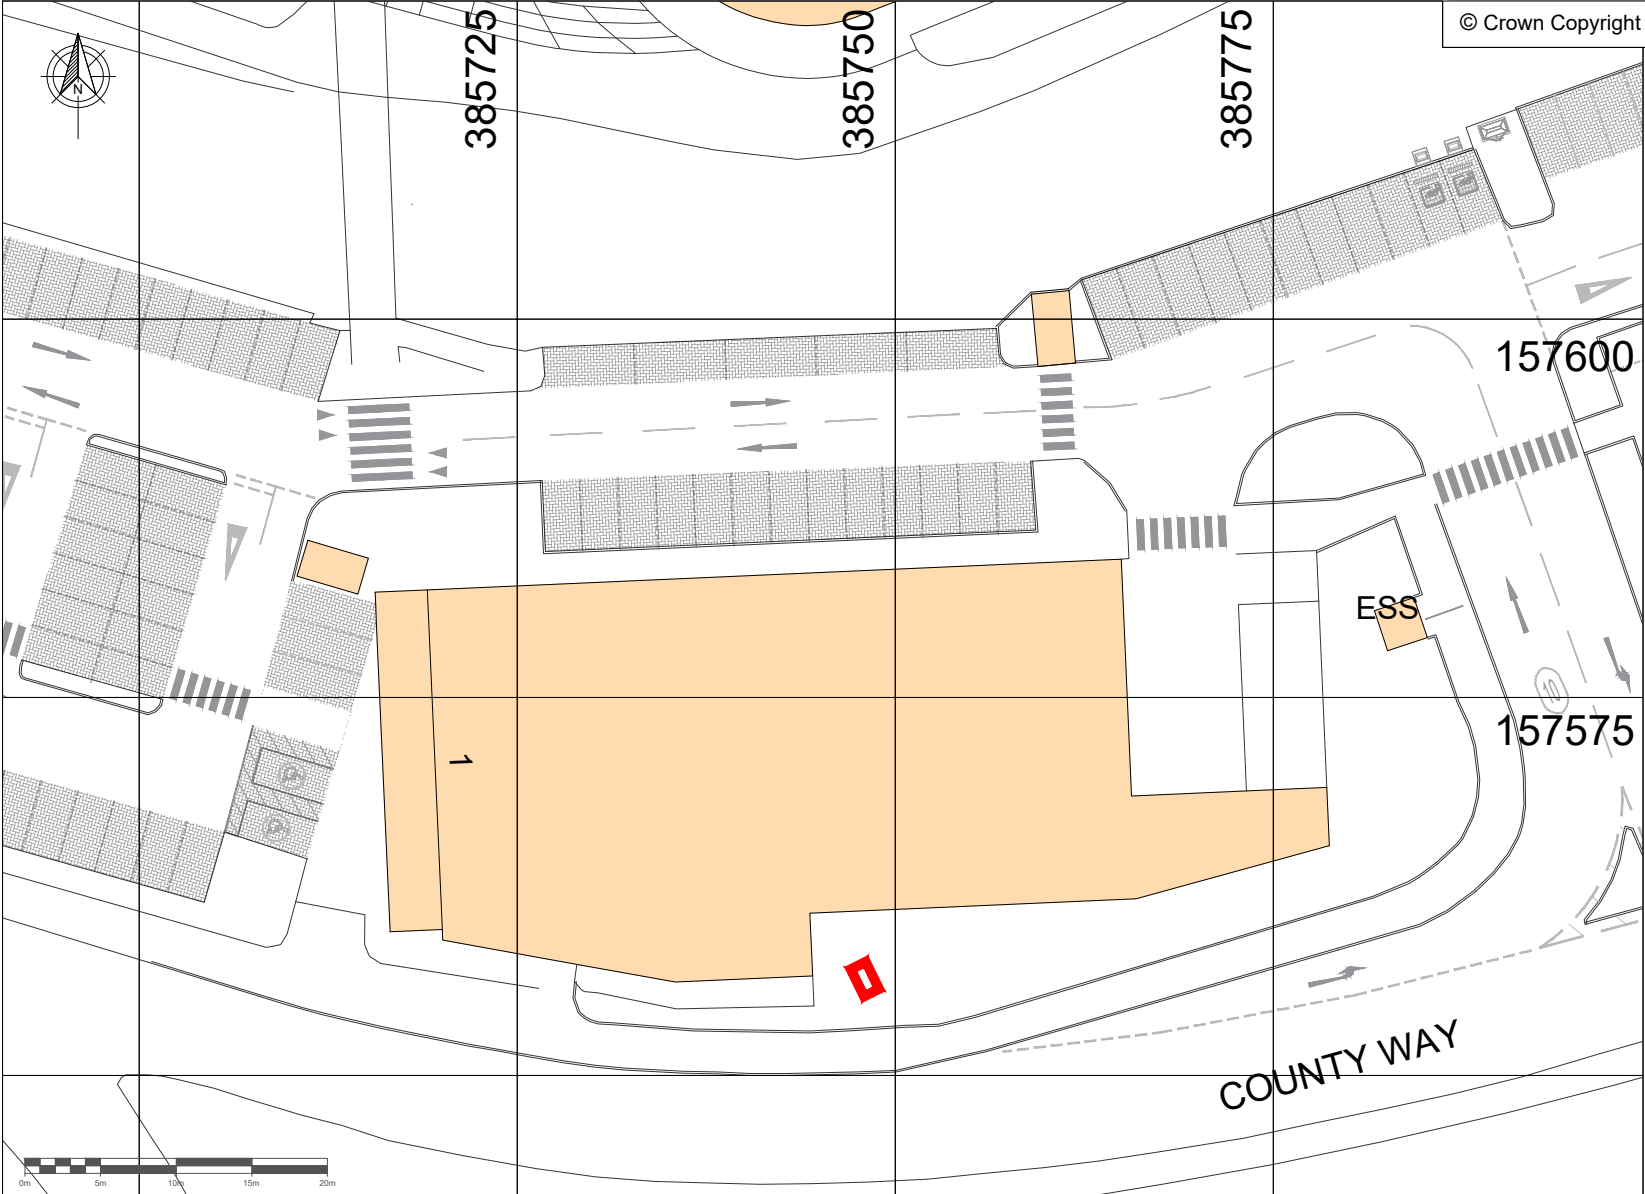

© Crown Copyright and database rights 2025. OS AC0000813445

— SITE BOUNDARY
SITE GRID REFERENCE:
ST 85801 57614

COMMENTS		REV.	DESCRIPTION	REV. BY	APP.	DATE	ADDRESS County Way Trowbridge, BA14 8FS
		A	Issued for comment	EH	SF	30/10/25	
SCALE (@A4)	DRAWN BY						
1:500	EH						

County Way,
Trowbridge,
BA14 8FS

PROJECT NAME
PINEHURST SECURITIES - CRADLE
BRIDGE RETAIL PARK (EXPANSION)
DRAWING TITLE
ADVERTISING CONSENT
LOCATION PLAN
DRAWING NO.
10406 - 0002_05

INSTAVOLT

InstaVolt Ltd, 6 Cedarwood,
Crockford Lane, Chineham Park,
Hampshire, RG24 8WD
© InstaVolt Ltd. 2025

REV.
A