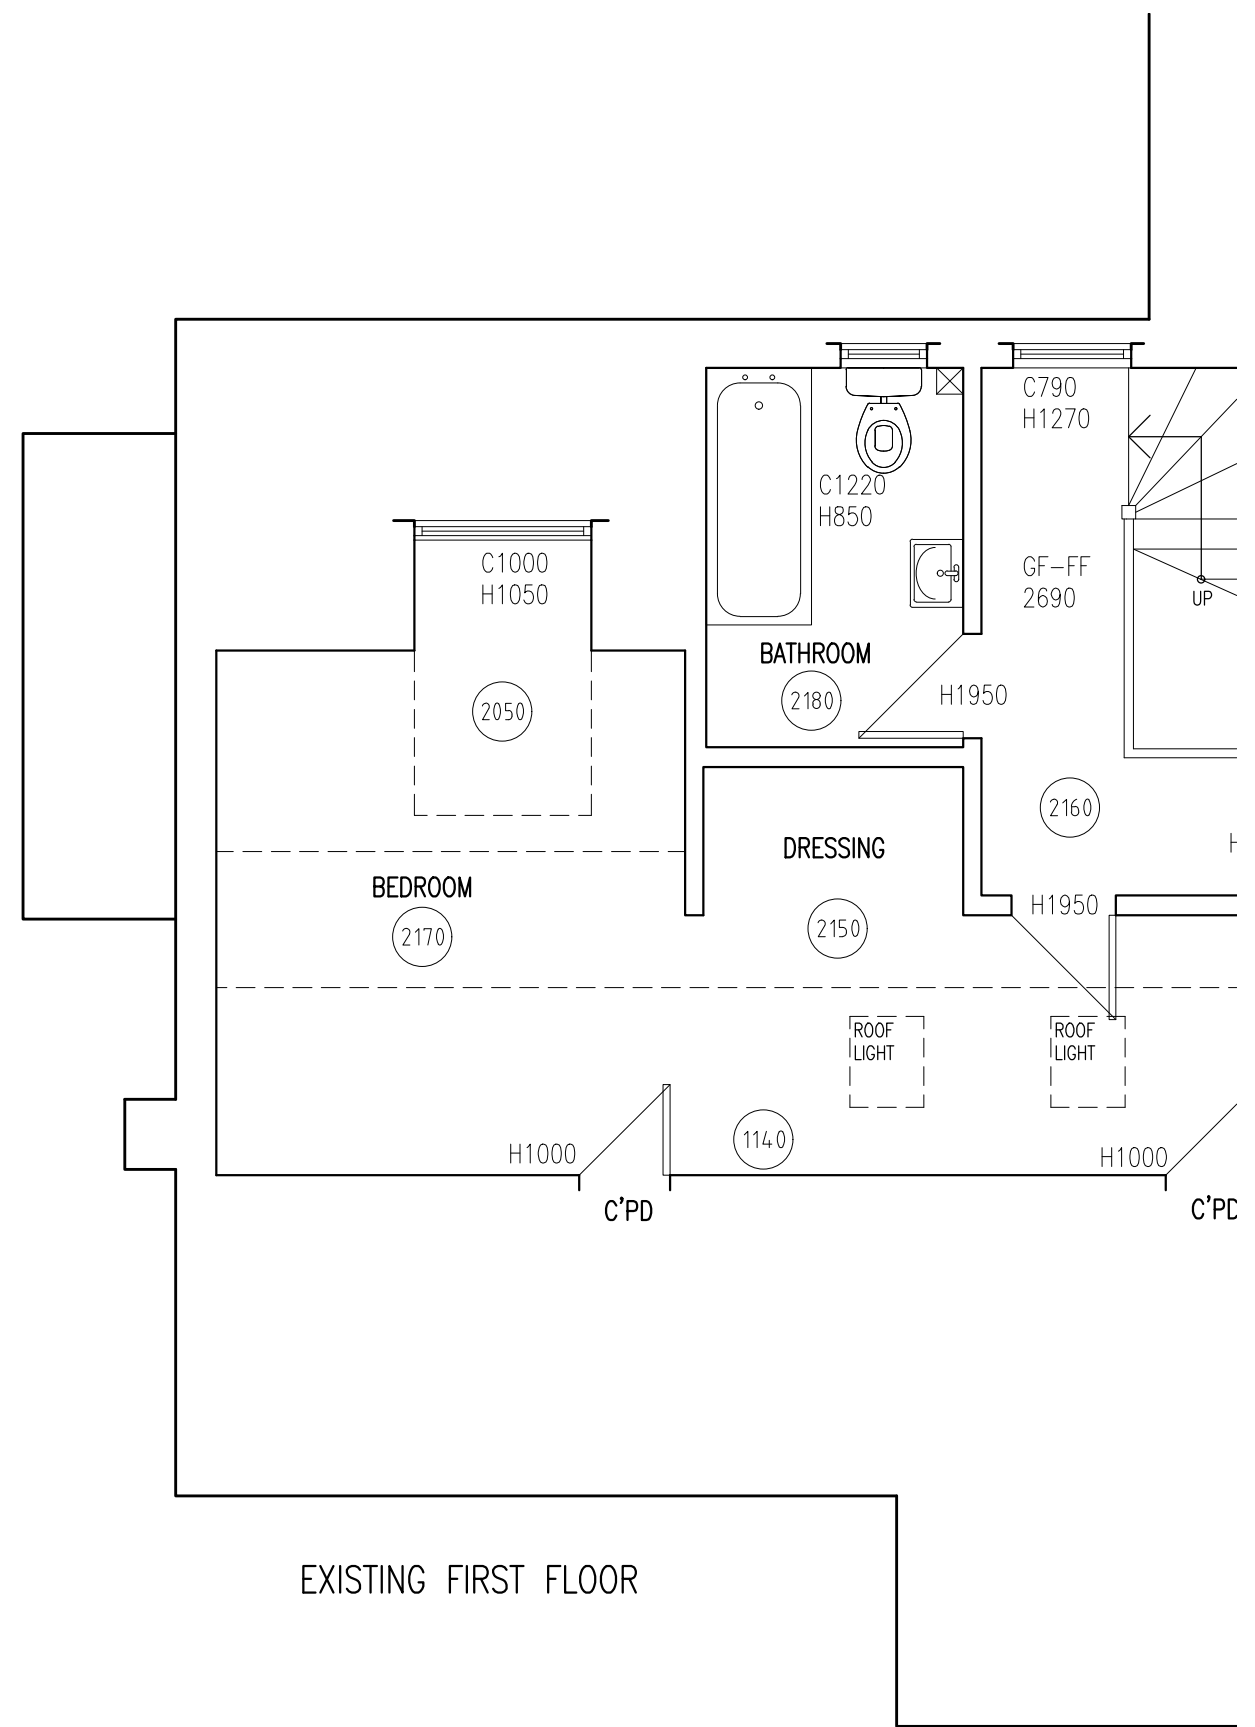
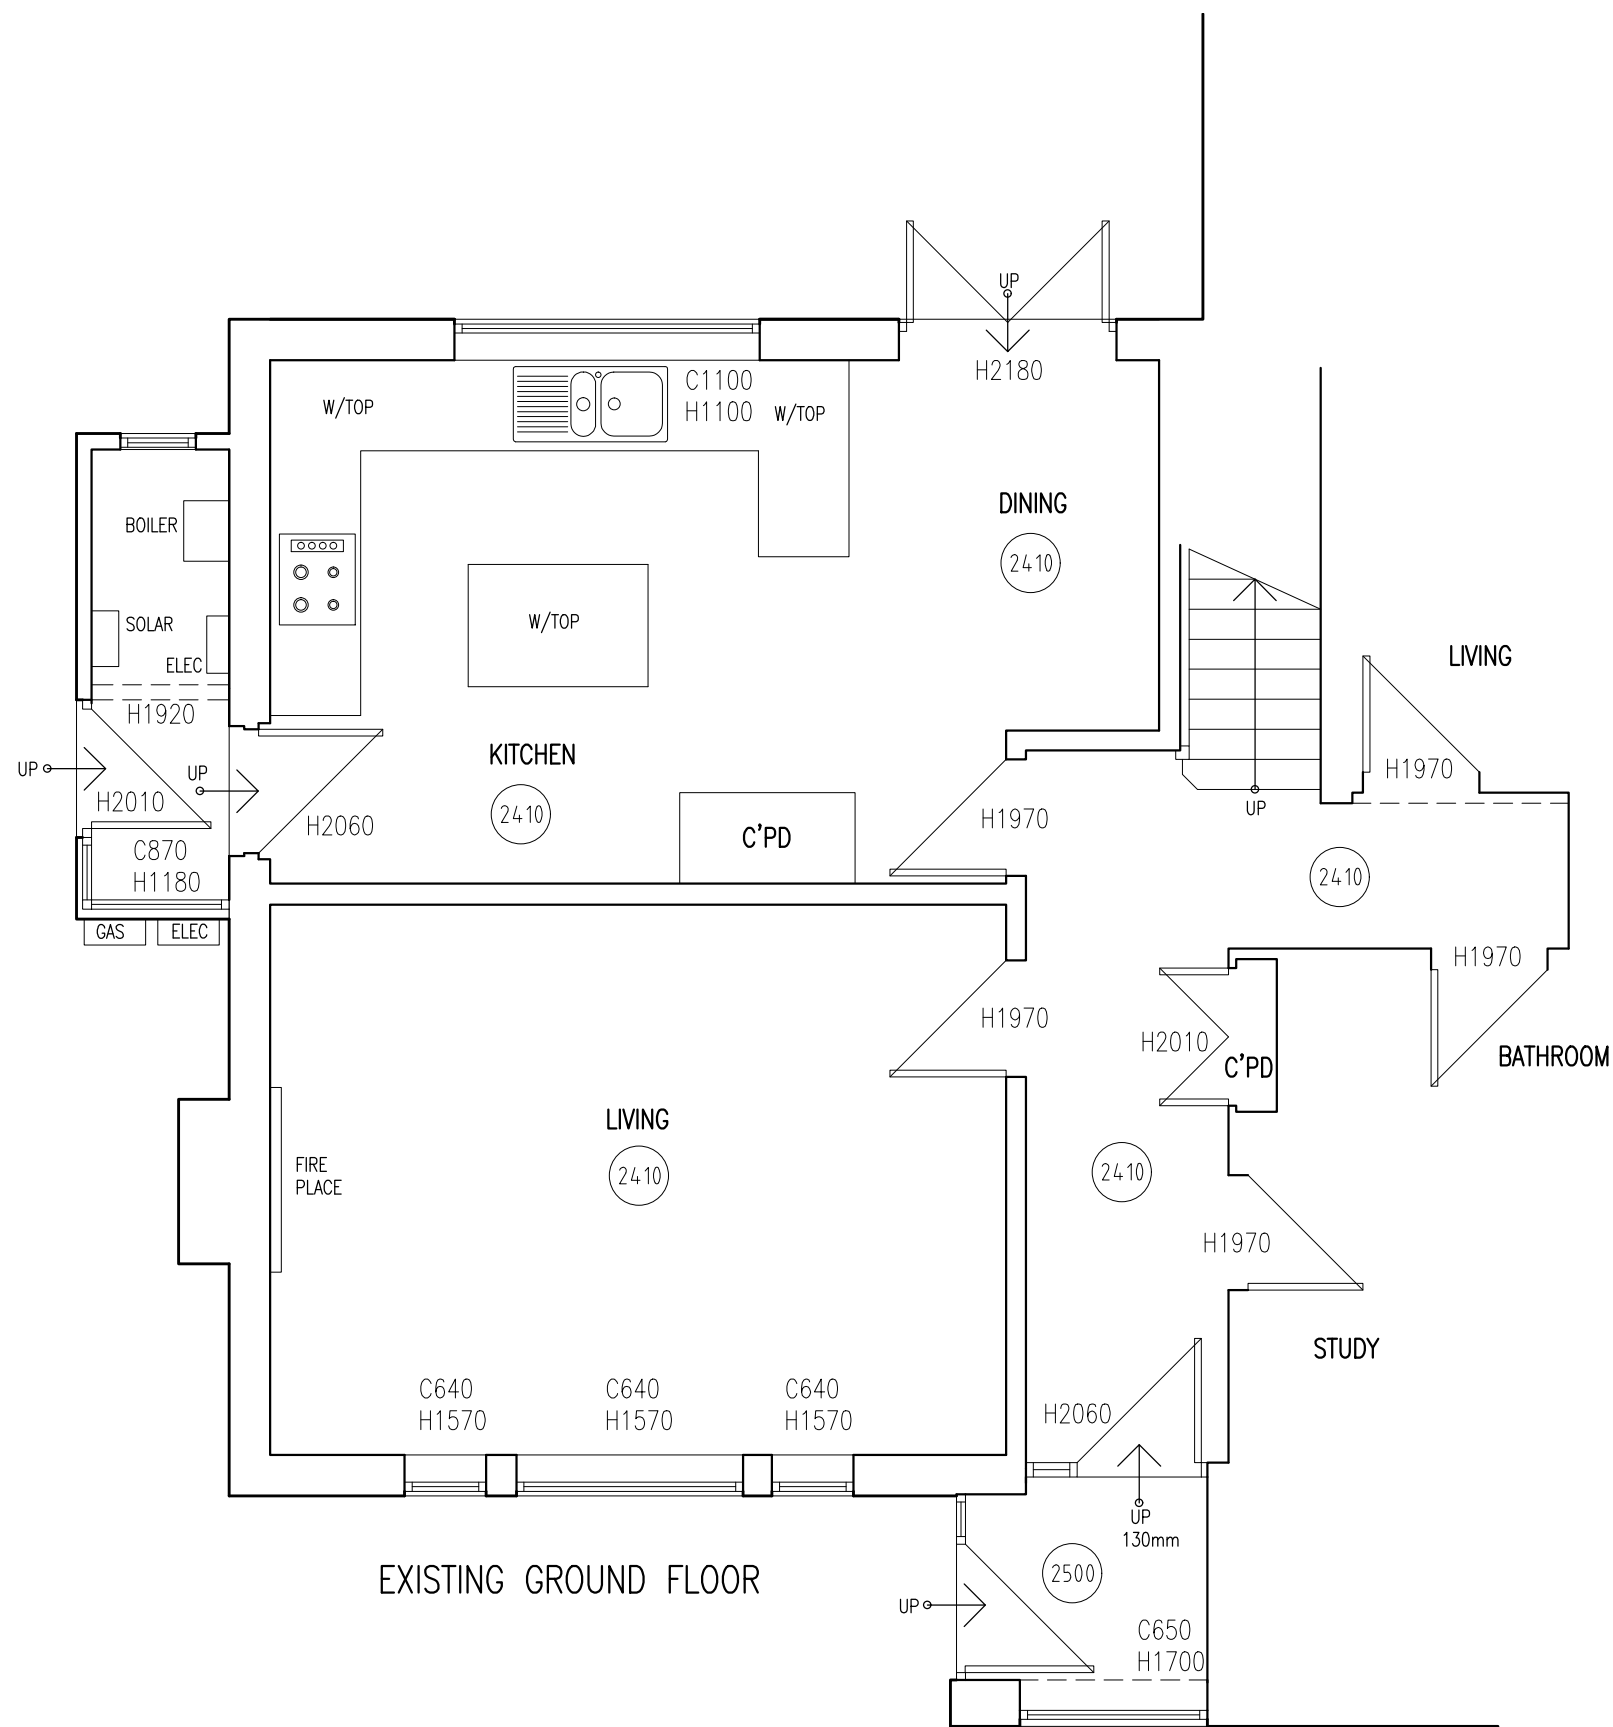


13 SANDY LEAZE, BRADFCORD ON AVON

EXISTING GROUND AND FIRST FLOOR
PLAN

Scale
1:50 @ A3

Date
April 2025

Project and Drawing No.
COB/25/195 - 02

© All Rights Reserved

Email: chris@cobriencs.co.uk T: 07722698847
Web: www.cobriencs.co.uk
Chris O'Brien Surveyors Ltd. Company Registration 3873373

CHRIS O'BRIEN
Chartered Surveyors

RICS