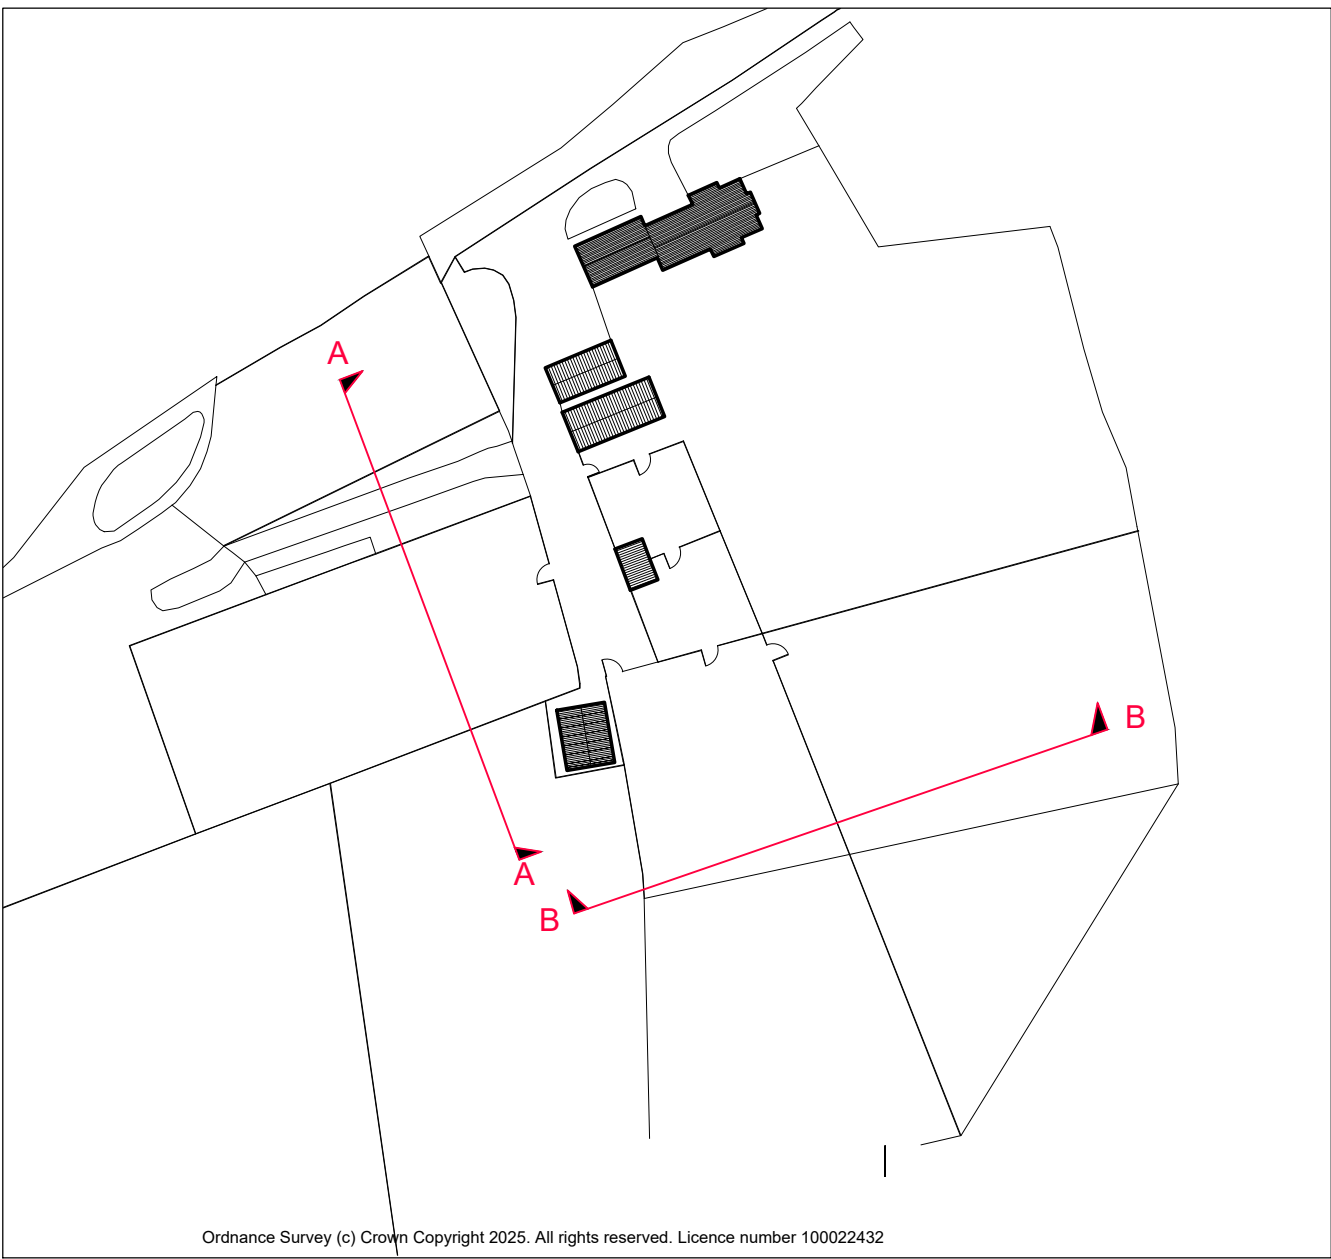


Notes: Do not scale from this drawing. Contractor to take and check all dimensions on site before work commences. Discrepancies to be reported to architect. Subcontractors to verify all dimensions on site before making shop drawings or commencing manufacture. This drawing is copyright.

Rev	Description	Date	Initial

PRIME MERIDIAN
ARCHITECTS & STRUCTURAL ENGINEERS

50 Coopersale Common
Epping
CM16 7QU

The Priory, Draycott Rd,
Shepton Mallet,
Somerset BA4 5HS

info@prime-meridian.co.uk
www.prime-meridian.co.uk
T 01749 34 66 99

Client: **MR & MRS SYMES**

Project: **THE GRANGE
CLEARWOOD
DILTON MARSH, BA13 4BD**

Title: **PROPOSED SITE SECTIONS**

Date: October 2025
Scale: AS INDICATED @ A1
Drawn: DM

No. **719.01/PL 04**